




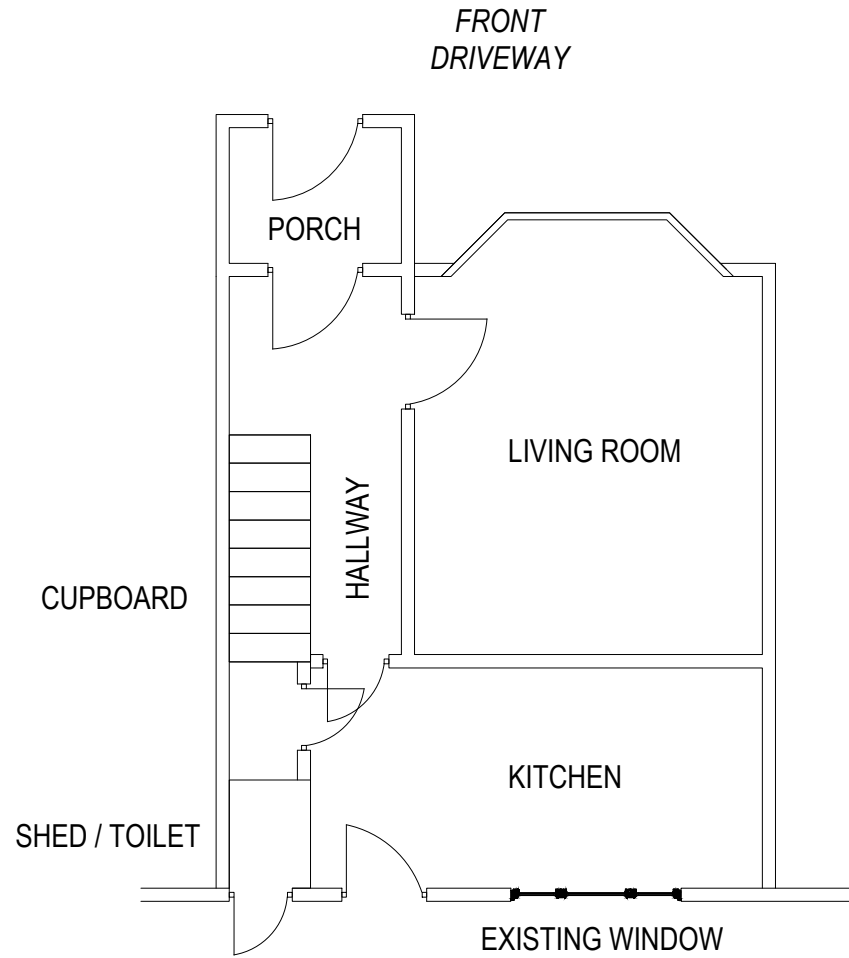


EXISTING GROUND FLOOR - PLAN VIEW
SCALE: 1:100 @ A3

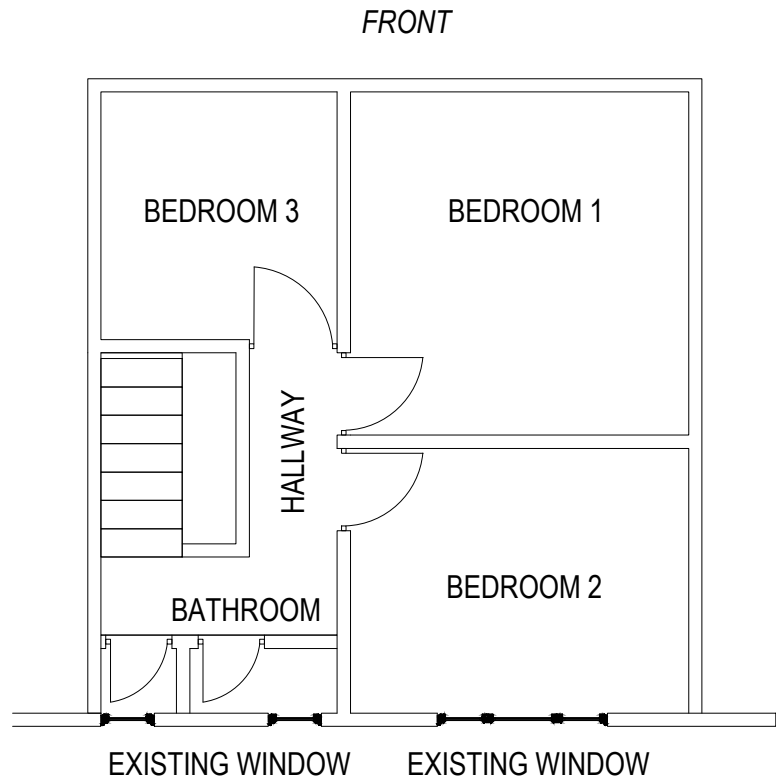

EXISTING FIRST FLOOR - PLAN VIEW
SCALE: 1:100 @ A3

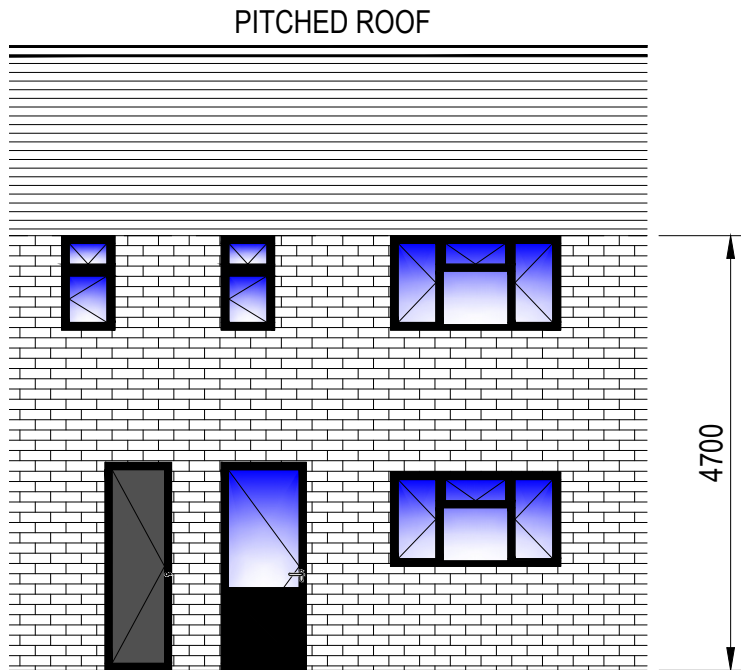

**EXISTING FRONT ELEVATION
(REAR)**
SCALE: 1:100 @ A3

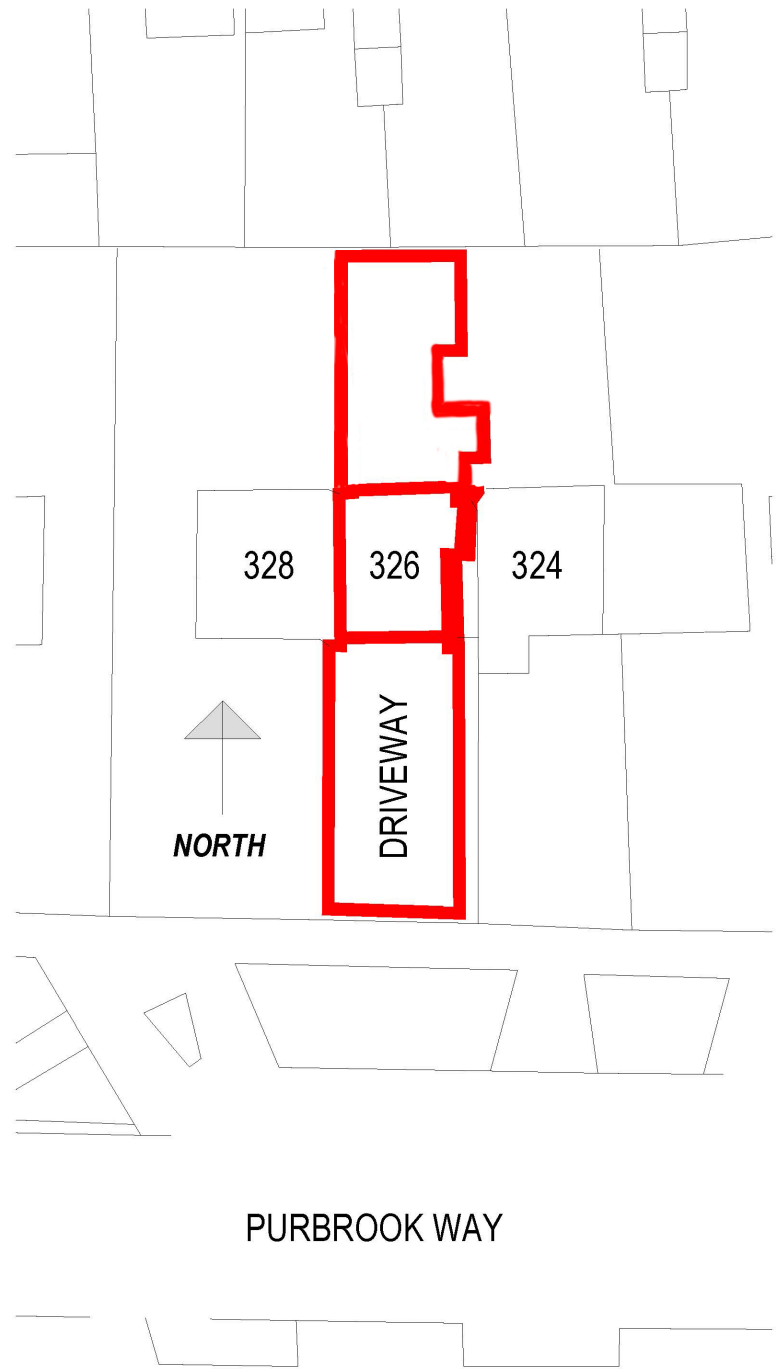

EXISTING BLOCK PLAN
SCALE: 1:500 @ A3

P02	25/10/26	Block Plan Outline Updated	LA
P01	02/10/26	First Issue	LA
REV	DATE	DESCRIPTION	BY

DOUBLE STORY EXTENSION

326 PURBROOK WAY
HAVANT, HAMPSHIRE
PO9 3SG

SCALE	VARIES	DATE	02/10/2026	DRAWN BY	LA
DRG No. GA-00001				CHECKED	IW
				REVISION	P02
ISSUED FOR FOR INFORMATION				ORIGINAL SIZE A3	