

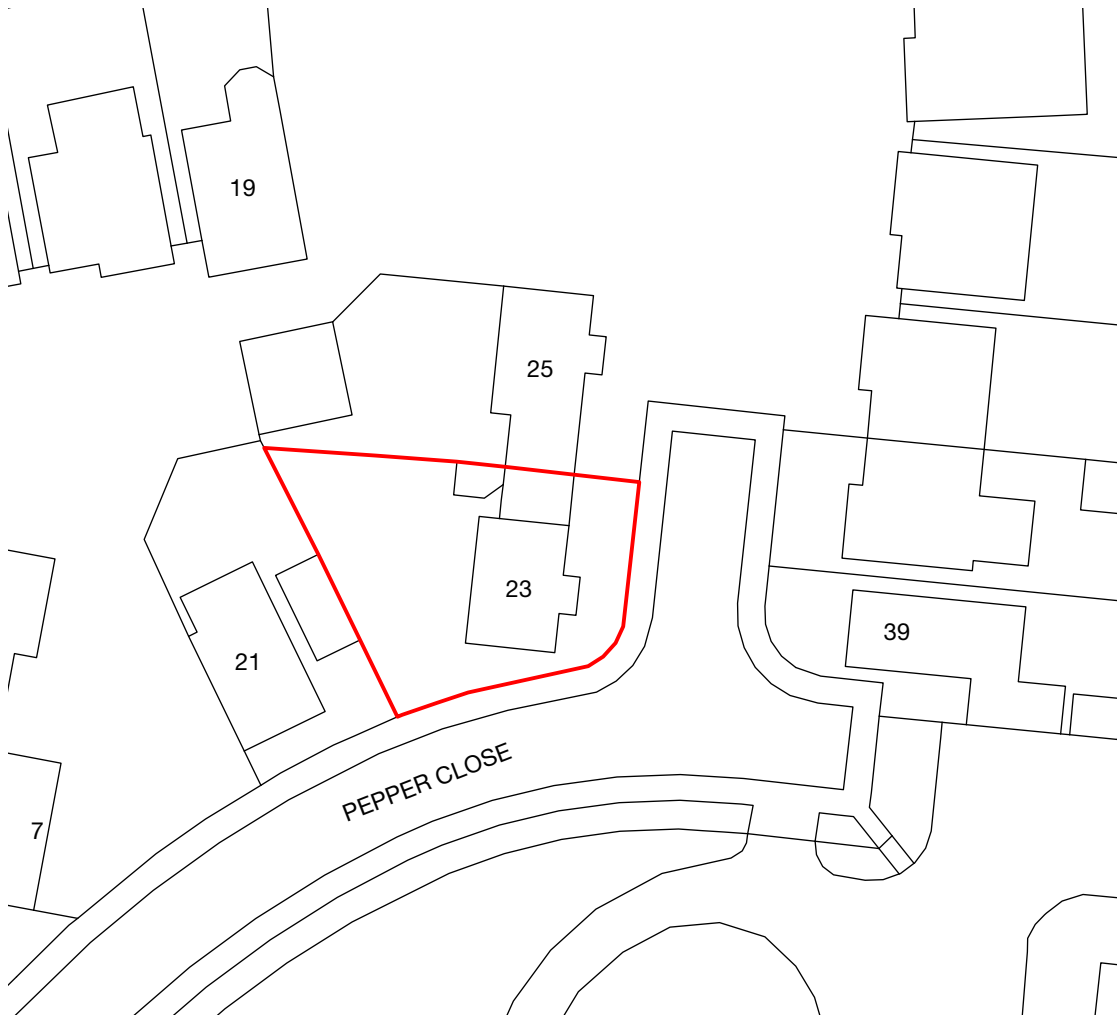




1 SITE PLAN
Scale 1:500

 

© Crown copyright 2026. Supplied by Copla Ltd trading as UKPlanningMaps.com a licensed Ordnance Survey partner (100054135).

 

2 LOCATION PLAN
Scale 1:1250

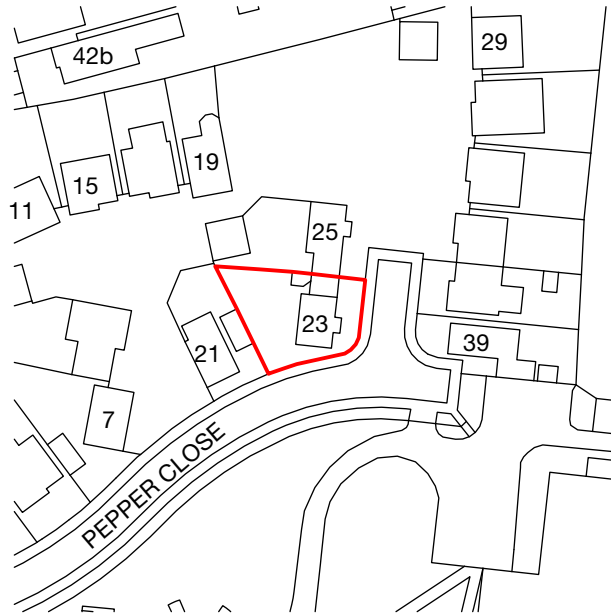 

© Crown copyright 2026. Supplied by Copla Ltd trading as UKPlanningMaps.com a licensed Ordnance Survey partner (100054135).

PLANNING

Revision	Comment	Date
----------	---------	------

Client	MISS GRADY	
--------	------------	--

Project	23 PEPPER CLOSE HAYLING ISLAND HAMPSHIRE PO11 0NS	
---------	---	--

Title	SITE AND LOCATION PLAN	
-------	------------------------	--

Drawing Number	Revision	Status
SD26769-LP01	A	PLANNING
Scale	Sheet Size	Drawn By Date
AS SHOWN	A3	DW OCTOBER 2026



Winnow Barn	Phone 07900 808 808
Claypit Lane	Office 01730 262 485
Froxfield	mail@surveycloud.co.uk
Hampshire GU32 1DD	www.surveycloud.co.uk