
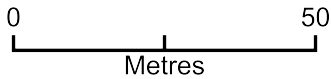


26 Oakwood Road Hayling Island PO11 9AY Site Plan - Location Plan

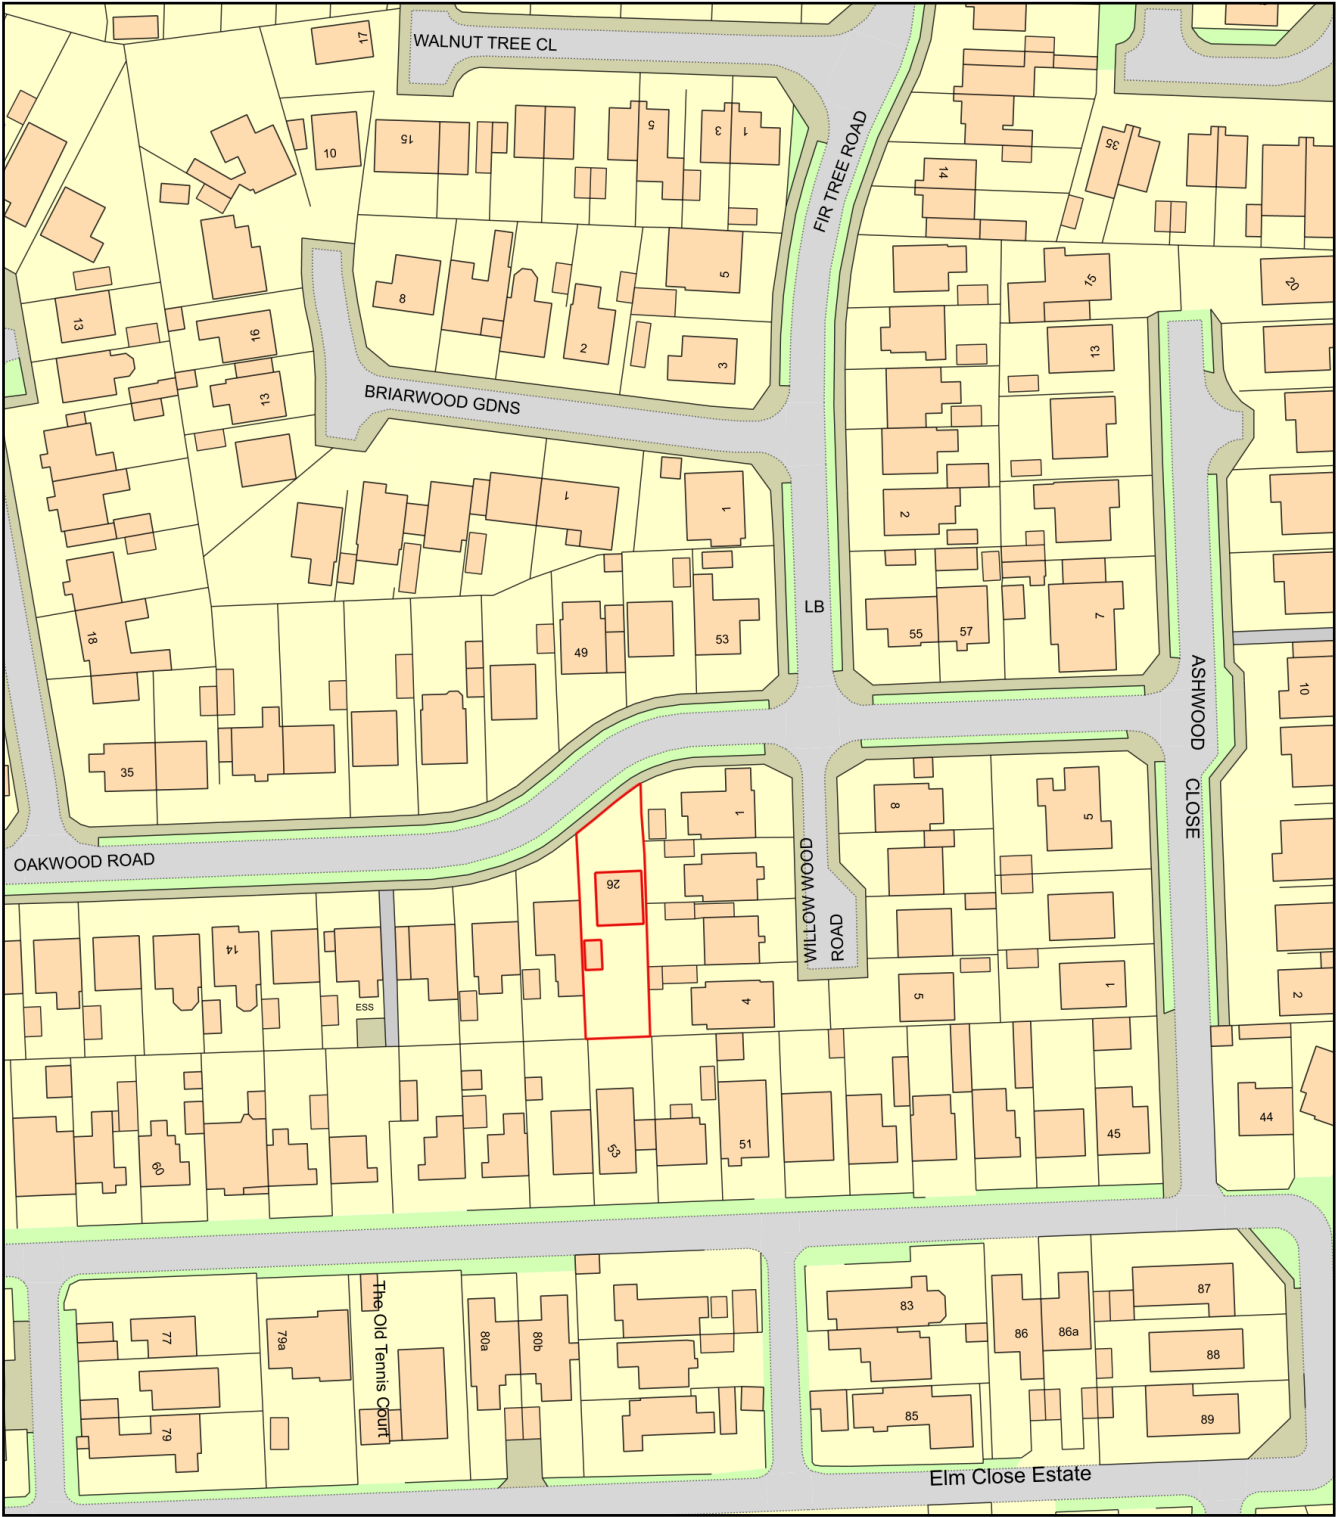

Plan Produced for: Barbara Hadaway
Date Produced: 01 Oct 2024
Plan Reference Number: TQRQM24275165135519
Scale: 1:1250 @ A4