



SCALE BAR 1:100

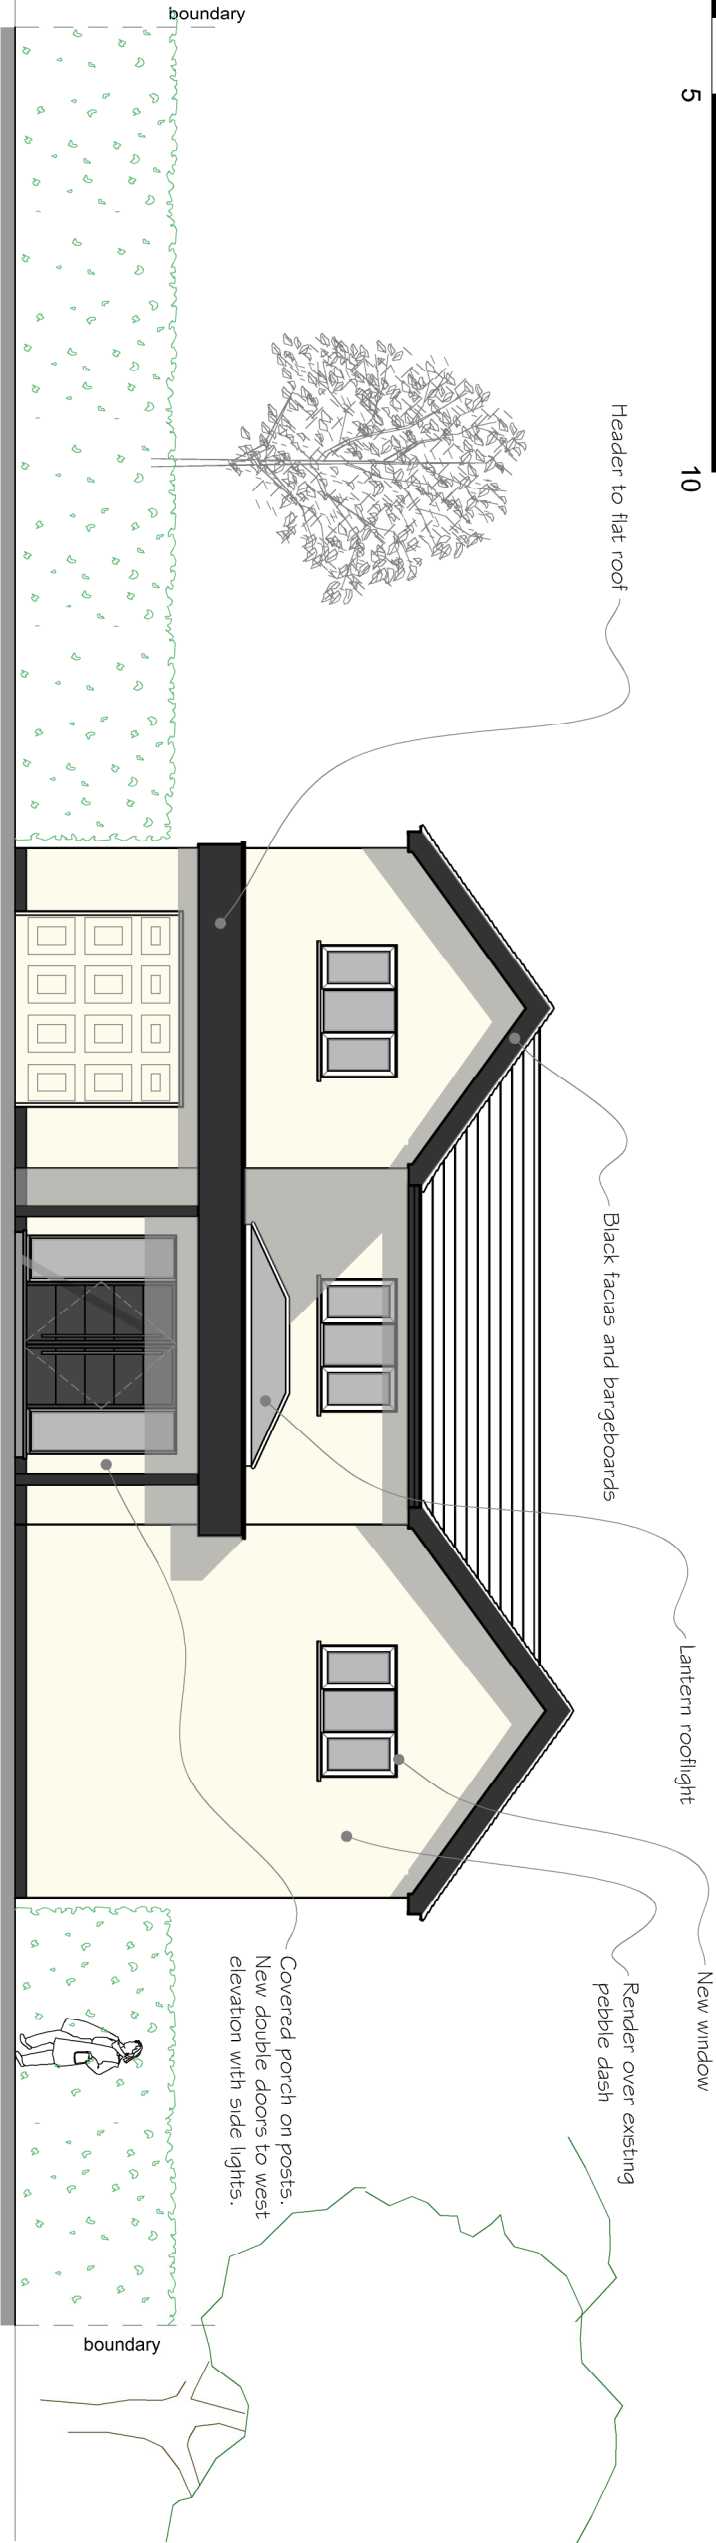

Proposed Side Elevation (West)
Scale 1:100

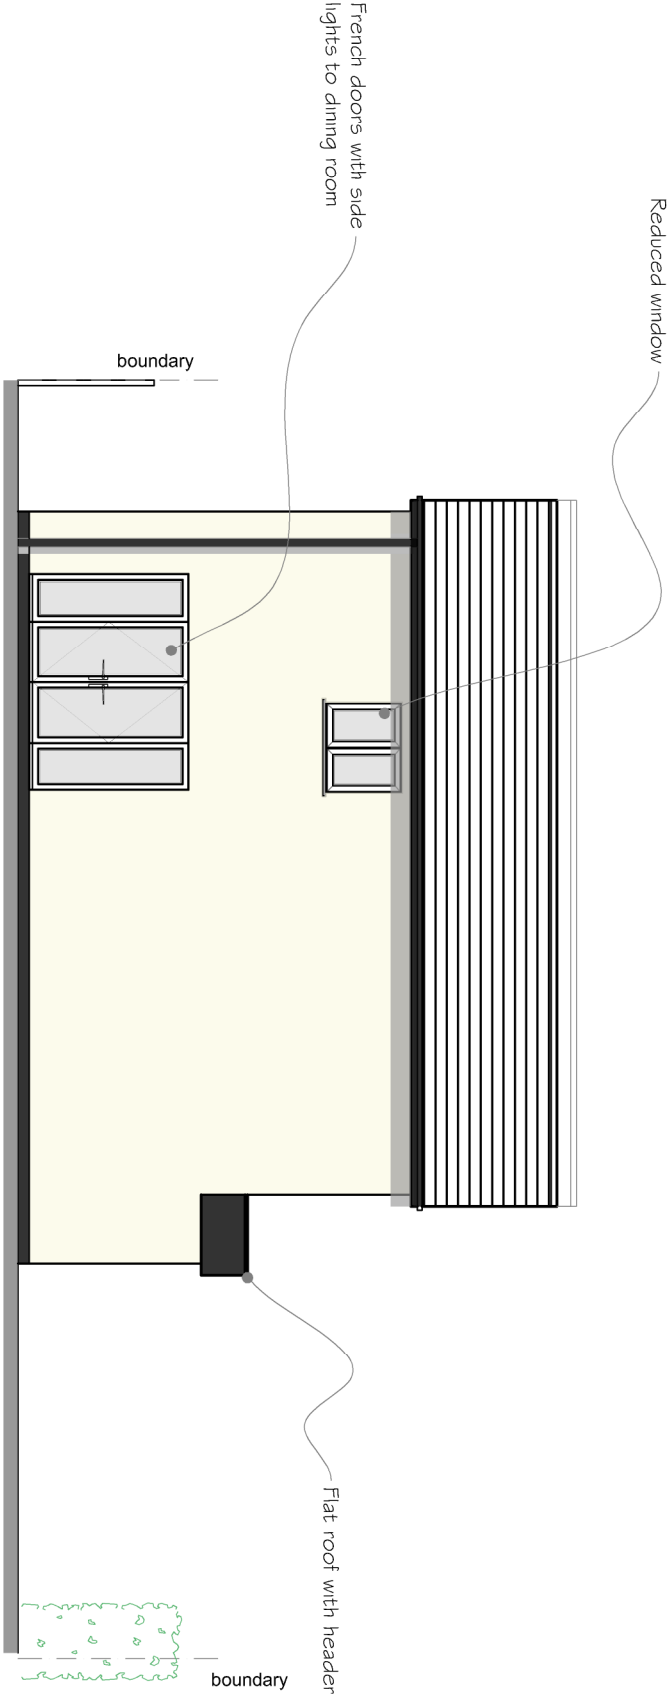

Proposed Rear Elevation (North)
Scale 1:100

		CLIENT	Debbie Logue		PROJECT	Alterations to 23 Tournabury Lane Hayling Island Hampshire PO11 9DJ		TITLE	Proposed Elevations		 iDraw Ltd, 26 Southdown Road, Horndean, Hampshire, PO8 0ET Mob: 07610 518633 Tel: 02392 006 406 Email: idraw@live.co.uk Web: www.idrawarchitecture.co.uk															
B	Revised for planning		04.09.23	MD																						
A			01.09.23	MD																						
Rev	Description	Date	PM																							
REVISIONS				PLANNING																						
				iDraw Limited ©Copyright Reserved 2023.																						
				Scale : 1:100@A3 Date : 20 APRIL 2023																						
				Drawn by : MD																						
				Drawing No: 20.337.PP102																						