




East Elevation
1 : 100



South Elevation
1 : 100

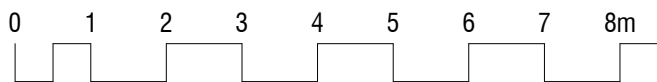

Please Note:

This drawing can only be scaled for planning purposes. Dimensions to be checked on site and any discrepancies are to be highlighted to the Architect prior to construction.

Topographical / Ordnance Survey information shown has been prepared by a third party. HGP accept no responsibility for accuracy or completeness of the survey.

This drawing is to be read in conjunction with all other project drawings, construction notes and / or project specifications including those by other project consultants and specialists. All discrepancies should be reported immediately.

Design subject to detail development / approval. Measurements and accommodation schedules subject to amendments following coordinated input by others. Costings cannot be finalised until approval / confirmation by relevant authorities and Client.



E	Amended for planning submission	07.03.23	DY	HJE
D	Amended as client's comments	06.01.22	VP	HJE
C	Amended as client's comments	11.07.22	VP	HJE
B	Amended as client's comments	29.06.22	VP	HJE
A	Amended as client's comments	26.05.22	VP	HJE
Rev.	Description	DATE	DB	CB

Elevations - South and East

PROJECT Dunsbury Way, Leigh Park	JOB NO. 22.003
SCALE 1 : 100@ A1	DATE Apr '22
DRAWN BY/CHECKED BY DY / HJE	REVISION E
DWG# _06	STATUS PLANNING

