

DO NOT SCALE, IF IN DOUBT ASK. DO NOT INTERROGATE CAD BASE

DRAINAGE NOTES:

1. THIS DRAWING HAS TO BE READ IN CONJUNCTION WITH ALL RELEVANT ARCHITECTS & ENGINEERS DRAWINGS AND SPECIFICATIONS.
2. FOR DRAINAGE DETAILS REFER TO DRAWING PXXXXX.
3. FOR LOCATION OF ALL R.W.P.s & INTERNAL POP-UPS REFER TO ARCHITECTS DRAWING. ALL DOWN PIPES TO BE FITTED WITH ACCESS HANDHOLES ABOVE F.F.L. OR GROUND LEVEL.
4. ALL GULLY CONNECTIONS TO BE 1500 U.N.O. ALL S.V.P. CONNECTIONS TO BE MINIMUM 1000 OR TO MATCH S.V.P. DOWNPIPE IF GREATER. ALL R.W.P. CONNECTIONS TO BE 1500 OR TO MATCH R.W.P. DOWNPIPE.
5. ALL PIPES UP TO 4500 TO BE UPVC PIPES. PIPES GREATER THAN 4500 TO BE CONCRETE.
6. PIPES UNDER ROADS HAVING 1200mm OR LESS COVER ARE TO BE ENCASED IN CONCRETE IN ACCORDANCE WITH THE MANUFACTURERS RECOMMENDATIONS.
7. MANHOLE COVER LEVELS ARE INDICATIVE AND SHOULD BE SET TO SUIT FINISHED ROAD LEVEL AND CAMBER.
8. ALL EXTERNAL MANHOLES WITHIN ROADS TO BE FITTED WITH LOADCLASS D400 COVERS U.N.O. ALL EXTERNAL MANHOLES WITHIN SOFT LANDSCAPING TO BE FITTED WITH LOADCLASS B125 COVERS U.N.O. ALL IN ACCORDANCE WITH BS EN 124:2015 (ALL PARTS).
9. INVERT LEVELS OF EXISTING DRAINS AND MANHOLES TO BE CONFIRMED ON SITE PRIOR TO COMMENCING OPERATIONS. NO EXISTING SEWER MANHOLE TO BE OPENED OR ENTERED WITHOUT THE PERMISSION OF THE LOCAL AUTHORITY DRAINAGE DEPARTMENT AND THE ATTENDANCE OF SEWER PERSON AS REQUIRED.
10. DRAINAGE DESIGN AND INSTALLATION TO BE TO THE SATISFACTION OF THE LOCAL BUILDING CONTROL DEPARTMENT AND TO COMPLY WITH BS EN 752:2017, BS EN 1610:2015, BS EN 12056-1:2000, BS EN 12056-2:2000 and BS EN 12056-3:2000.
11. ADOPTABLE DRAINAGE WORKS TO BE CARRIED OUT IN ACCORDANCE WITH THE LATEST EDITION OF 'SEWERS FOR ADOPTION'.
12. ALL SUDS COMPONENTS TO BE MAINTAINED IN ACCORDANCE WITH CIRIA C 768.
13. SURFACE WATER ATTENUATION GRATES TO BE WAVIN AQUACELL PLUS OR SIMILAR APPROVED. TO BE INSTALLED IN LINE WITH MANUFACTURES SPECIFICATION.

SURFACE WATER ATTENUATION

PROPOSED IMPERMEABLE AREA: 3700m² (0.370Ha)
EXISTING IMPERMEABLE AREA: 1580m² (0.158 Ha)
SITE AREA: 8580m² (0.858 Ha)
EXISTING SW RUN-OFF: 2.78 x 0.158 x 50 = 22.0 L/S
DISCHARGE RATE: 22.0 L/S - 30% = 15.4 L/S
CELLULAR TANK DIMENSIONS: 30m x 6m x 0.8m x 0.95 = 136.8m³
STORM EVENT: 1 IN 100YR + 40% CLIMATE CHANGE

CDM NOTES

1. ACCESS AND EGRESS TO THE SITE FROM BUSY ROAD.
2. POTENTIAL GROUND INSTABILITY IN DEEP EXCAVATIONS
3. NO HEAVY PLANT OR STOCK PILES PERMITTED OVER OR WITHIN 3m OF THE CONSTRUCTED TANK.
4. TANK TO BE FULLY PROTECTED FROM SILT AND DEBRIS INGRESS DURING CONSTRUCTION, AND TO BE INSPECTED AND MAINTAINED DURING OPERATION AS DETAILED ABOVE.
5. TANKS NOT DESIGNED TO RESIST UPLIFT UNTIL FULLY BACKFILLED.
6. EXISTING SERVICES IDENTIFIED ON SITE.
7. ADEQUATE SEGREGATION REQUIRED TO SEPARATE PUBLIC FROM THE CONSTRUCTION SITE.
8. ADEQUATE MEASURES REQUIRED TO CONTROL NOISE, DUST, FUMES & VIBRATION.
9. POTENTIAL HOT SPOT CONTAMINATION DUE TO PREVIOUS SITE USE.
10. THE SITE LIES WITHIN FLOOD ZONE 3 ASSOCIATED WITH COASTAL FLOODING.
11. THE APPLICATION SITE IS LOCATED WITHIN AN ENVIRONMENT AGENCY FLOOD WARNING AREA - REFER TO THE FLOOD WARNING AND EVACUATION PLAN FOR APPROPRIATE ACTIONS TO BE TAKEN IN THE EVENT OF A FLOOD ALERT OR FLOOD WARNING BEING ISSUED.

REV.	DATE.	REVISION.	BY.	CHK.
-	-	FIRST ISSUE.	PH	NB
-	-			

Euro Garages Ltd

Proposed PFS & Drive Through Restaurant
181 Havant Road, Hayling Island

Drainage Layout Plan


Goodson Associates

Tel: +44 (0)113 369 7925
Fax: -
Email: leeds@goodsons.com
Web: www.goodsons.com

Consulting Civil, Structural & Transportation Engineers
Fountain House, 4 South Parade,
Leeds, LS1 5QX
Also at Aberdeen, Edinburgh and Glasgow.

PLANNING

DATE CREATED:	March, '23'	SCALE:	1:250 @ A1
CONTRACT No:	P15653	DRAWING No:	500
REV:	-		

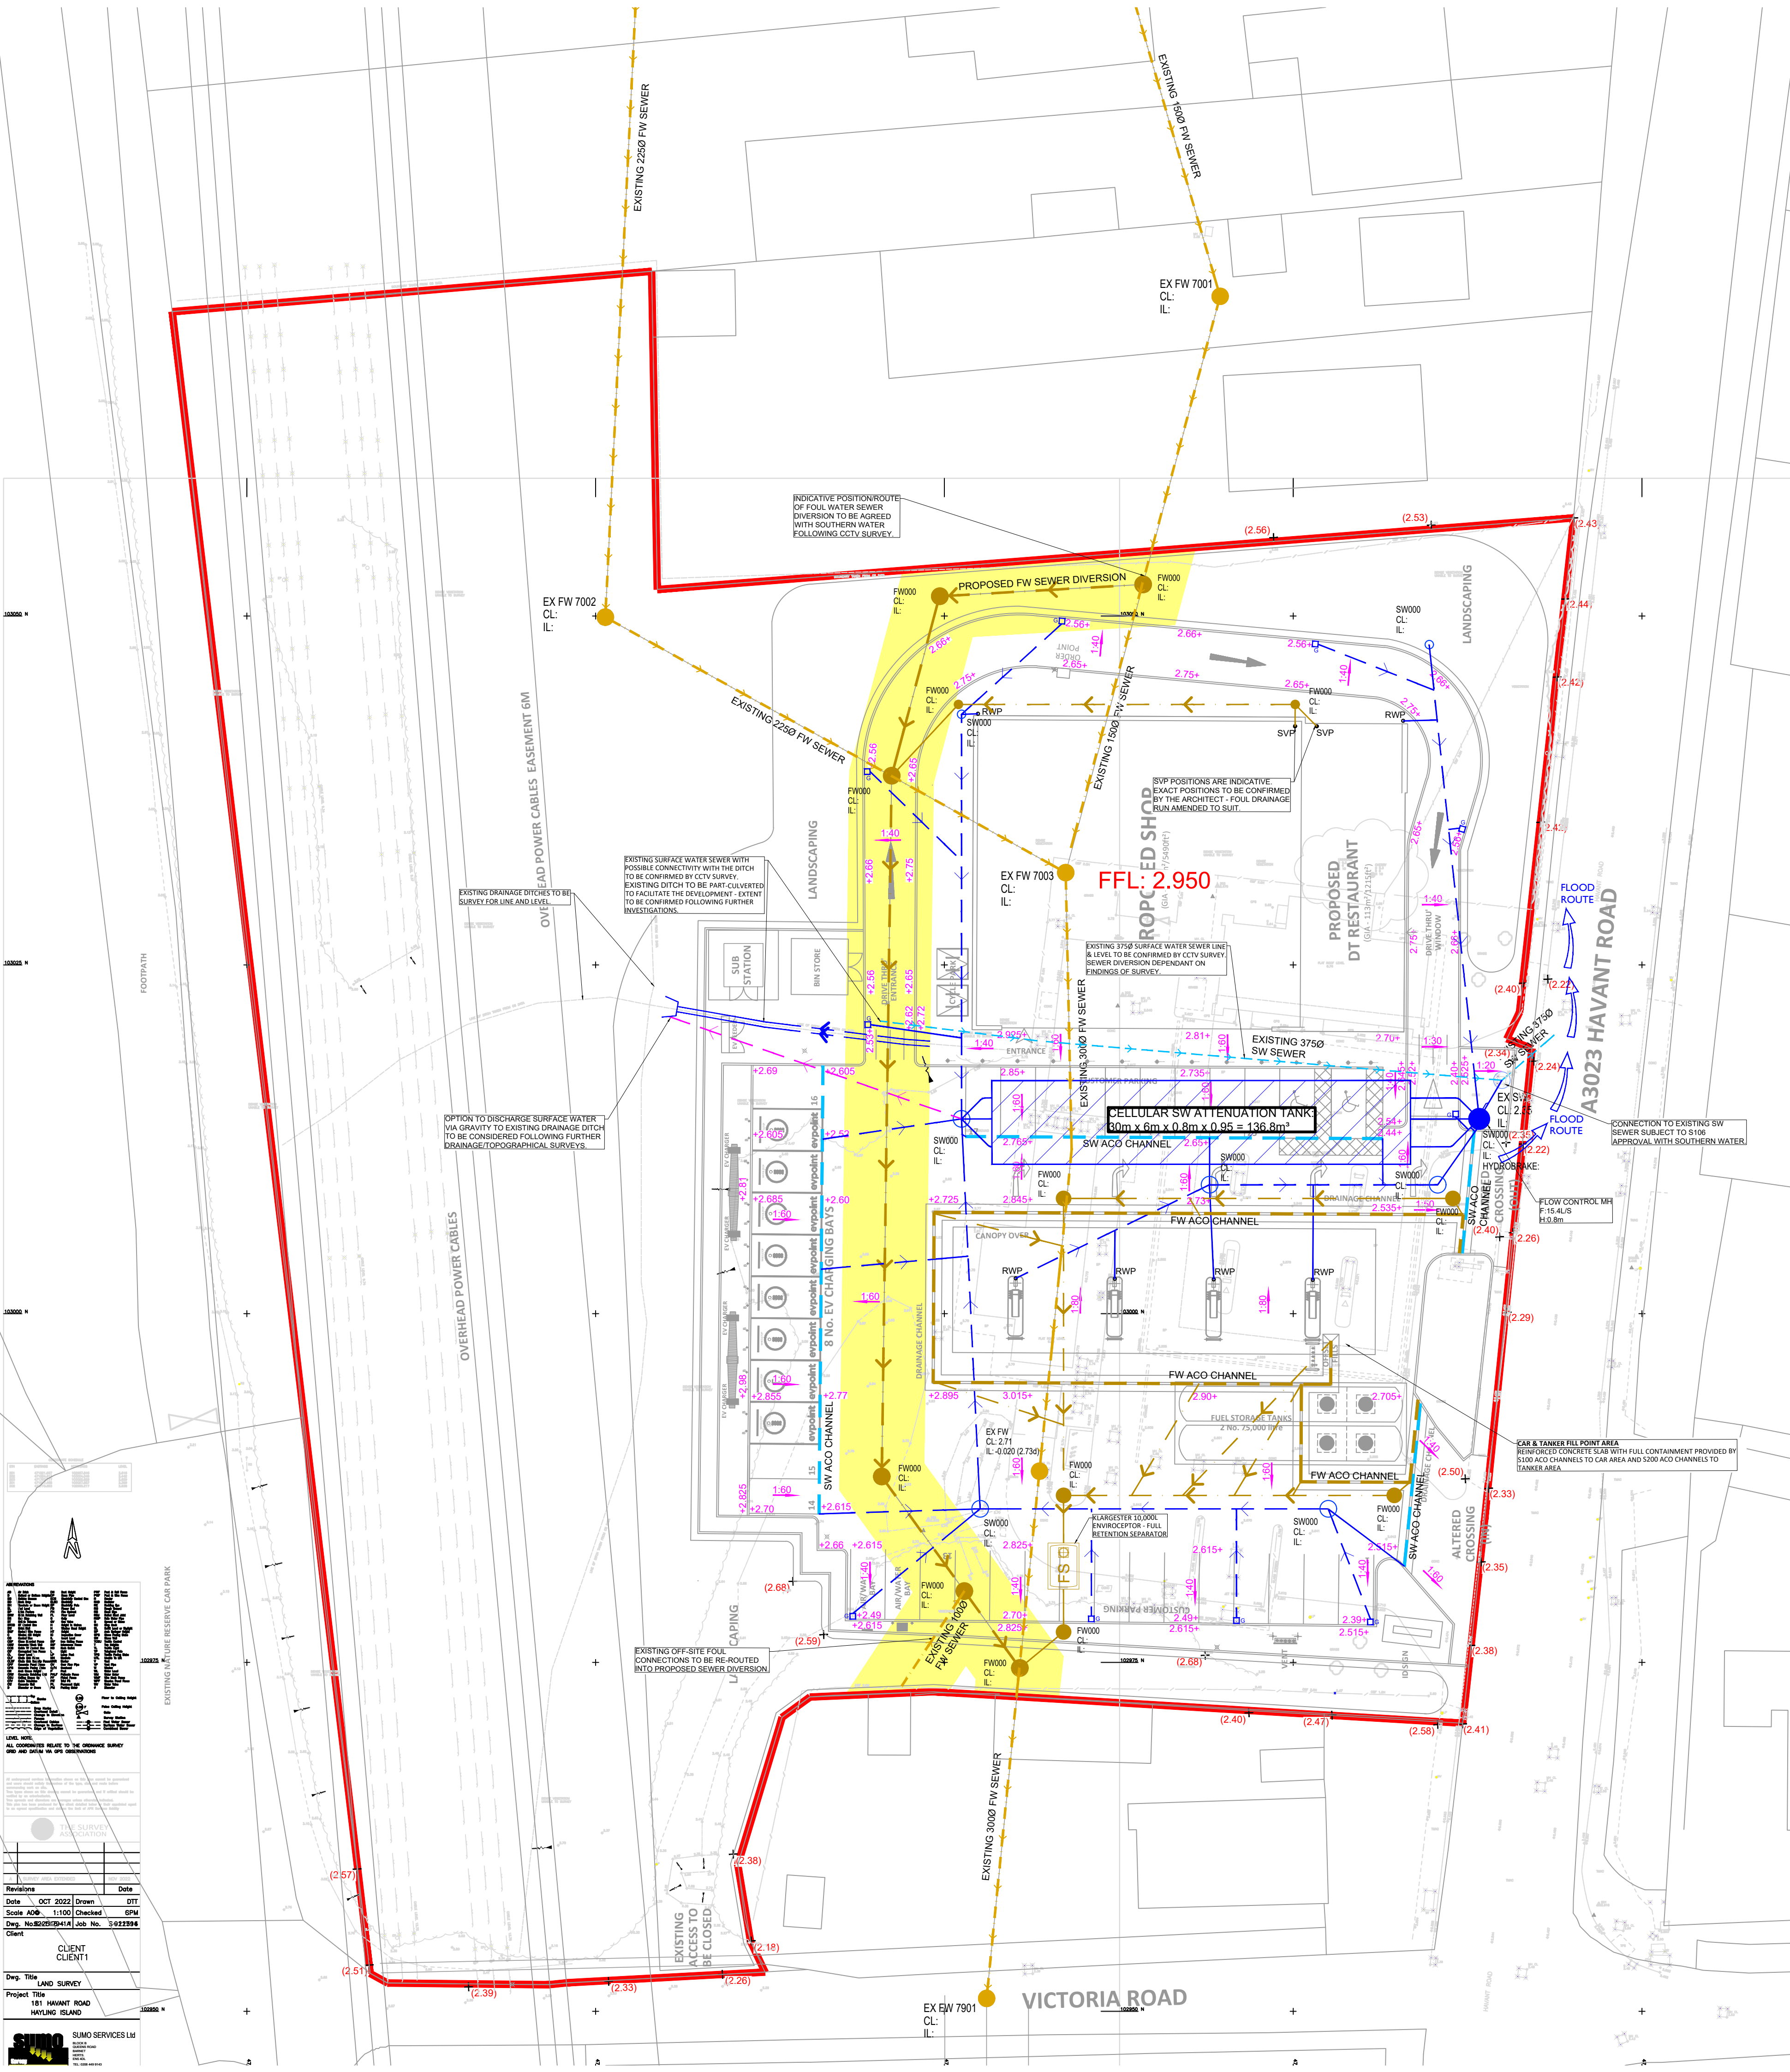

Revisions

1

Rev A

01/10/2023

2

Rev B

01/10/2023

3

Rev C

01/10/2023

4

Rev D

01/10/2023

5

Rev E

01/10/2023

6

Rev F

01/10/2023

7

Rev G

01/10/2023

8

Rev H

01/10/2023

9

Rev I

01/10/2023

10

Rev J

01/10/2023

11

Rev K

01/10/2023

12

Rev L

01/10/2023

13

Rev M

01/10/2023

14

Rev N

01/10/2023

15

Rev O

01/10/2023

16

Rev P

01/10/2023

17

Rev Q

01/10/2023

18

Rev R

01/10/2023

19

Rev S

01/10/2023

20

Rev T

01/10/2023

21

Rev U

01/10/2023

22

Rev V

01/10/2023

23

Rev W

01/10/2023

24

Rev X

01/10/2023

25

Rev Y

01/10/2023

26

Rev Z

01/10/2023

27

Rev AA

01/10/2023

28

Rev AB

01/10/2023

29

Rev AC

01/10/2023

30

Rev AD

01/10/2023

31

Rev AE

01/10/2023

32

Rev AF

01/10/2023

33

Rev AG

01/10/2023

34

Rev AH

01/10/2023

35

Rev AI

01/10/2023

36

Rev AJ

01/10/2023

37

Rev AK

01/10/2023

38

Rev AL

01/10/2023

39

Rev AM

01/10/2023

40

Rev AN

01/10/2023

41

Rev AO

01/10/2023

42

Rev AP

01/10/2023

43

Rev AQ

01/10/2023

44

Rev AR

01/10/2023

45

Rev AS

01/10/2023

46

Rev AT

01/10/2023

47

Rev AU

01/10/2023

48

Rev AV

01/10/2023

49

Rev AW

01/10/2023

50

Rev AX

01/10/2023

51

Rev AY

01/10/2023

52

Rev AZ

01/10/2023

53

Rev BA

01/10/2023

54

Rev BB

01/10/2023

55

Rev BC

01/10/2023

56

Rev BD

01/10/2023

57

Rev BE

01/10/2023

58

Rev BF

01/10/2023

59

Rev BG

01/10/2023

60

Rev BH

01/10/2023

61

Rev BI

01/10/2023

62

Rev BJ

01/10/2023

63

Rev BK

01/10/2023

64

Rev BL

01/10/2023

65

Rev BM

01/10/2023

66

Rev BN

01/10/2023

67

Rev BO

01/10/2023

68

Rev BP

01/10/2023

Rev MW

01/10/2023

362

Rev MX

01/10/2023

363

Rev MY

01/10/2023

364

Rev MZ

01/10/2023

365

Rev NA

01/10/2023

366