


Dimensions to be checked on site before commencing work. Any discrepancies shall be reported to the architect immediately.

Do not scale from these drawings except for planning purposes. Use figured dimensions only.

Where applicable this drawing is to be read in conjunction with other consultants' drawings.



Existing floor plans - scale: 1:100

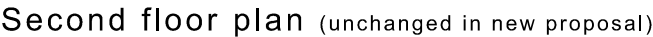

For MR & MRS RICHARDS	Title EXISTING FIRST & SECOND FLOOR PLANS				Office Tel: 01243 933732	 JB ARCHITECTURE
Project PROPOSED EXTENSIONS AT 44 NEW BRIGHTON ROAD, EMSWORTH, PO10 7QR	Date DEC 2022	Drawn JB	Scale 1:100 @ A3	Checked -	Email: admin@jb-architecturedesign.com	
	Job Number PL663.22	Drawing Number -03	Revision A		Web: www.jb-architecturedesign.com	