


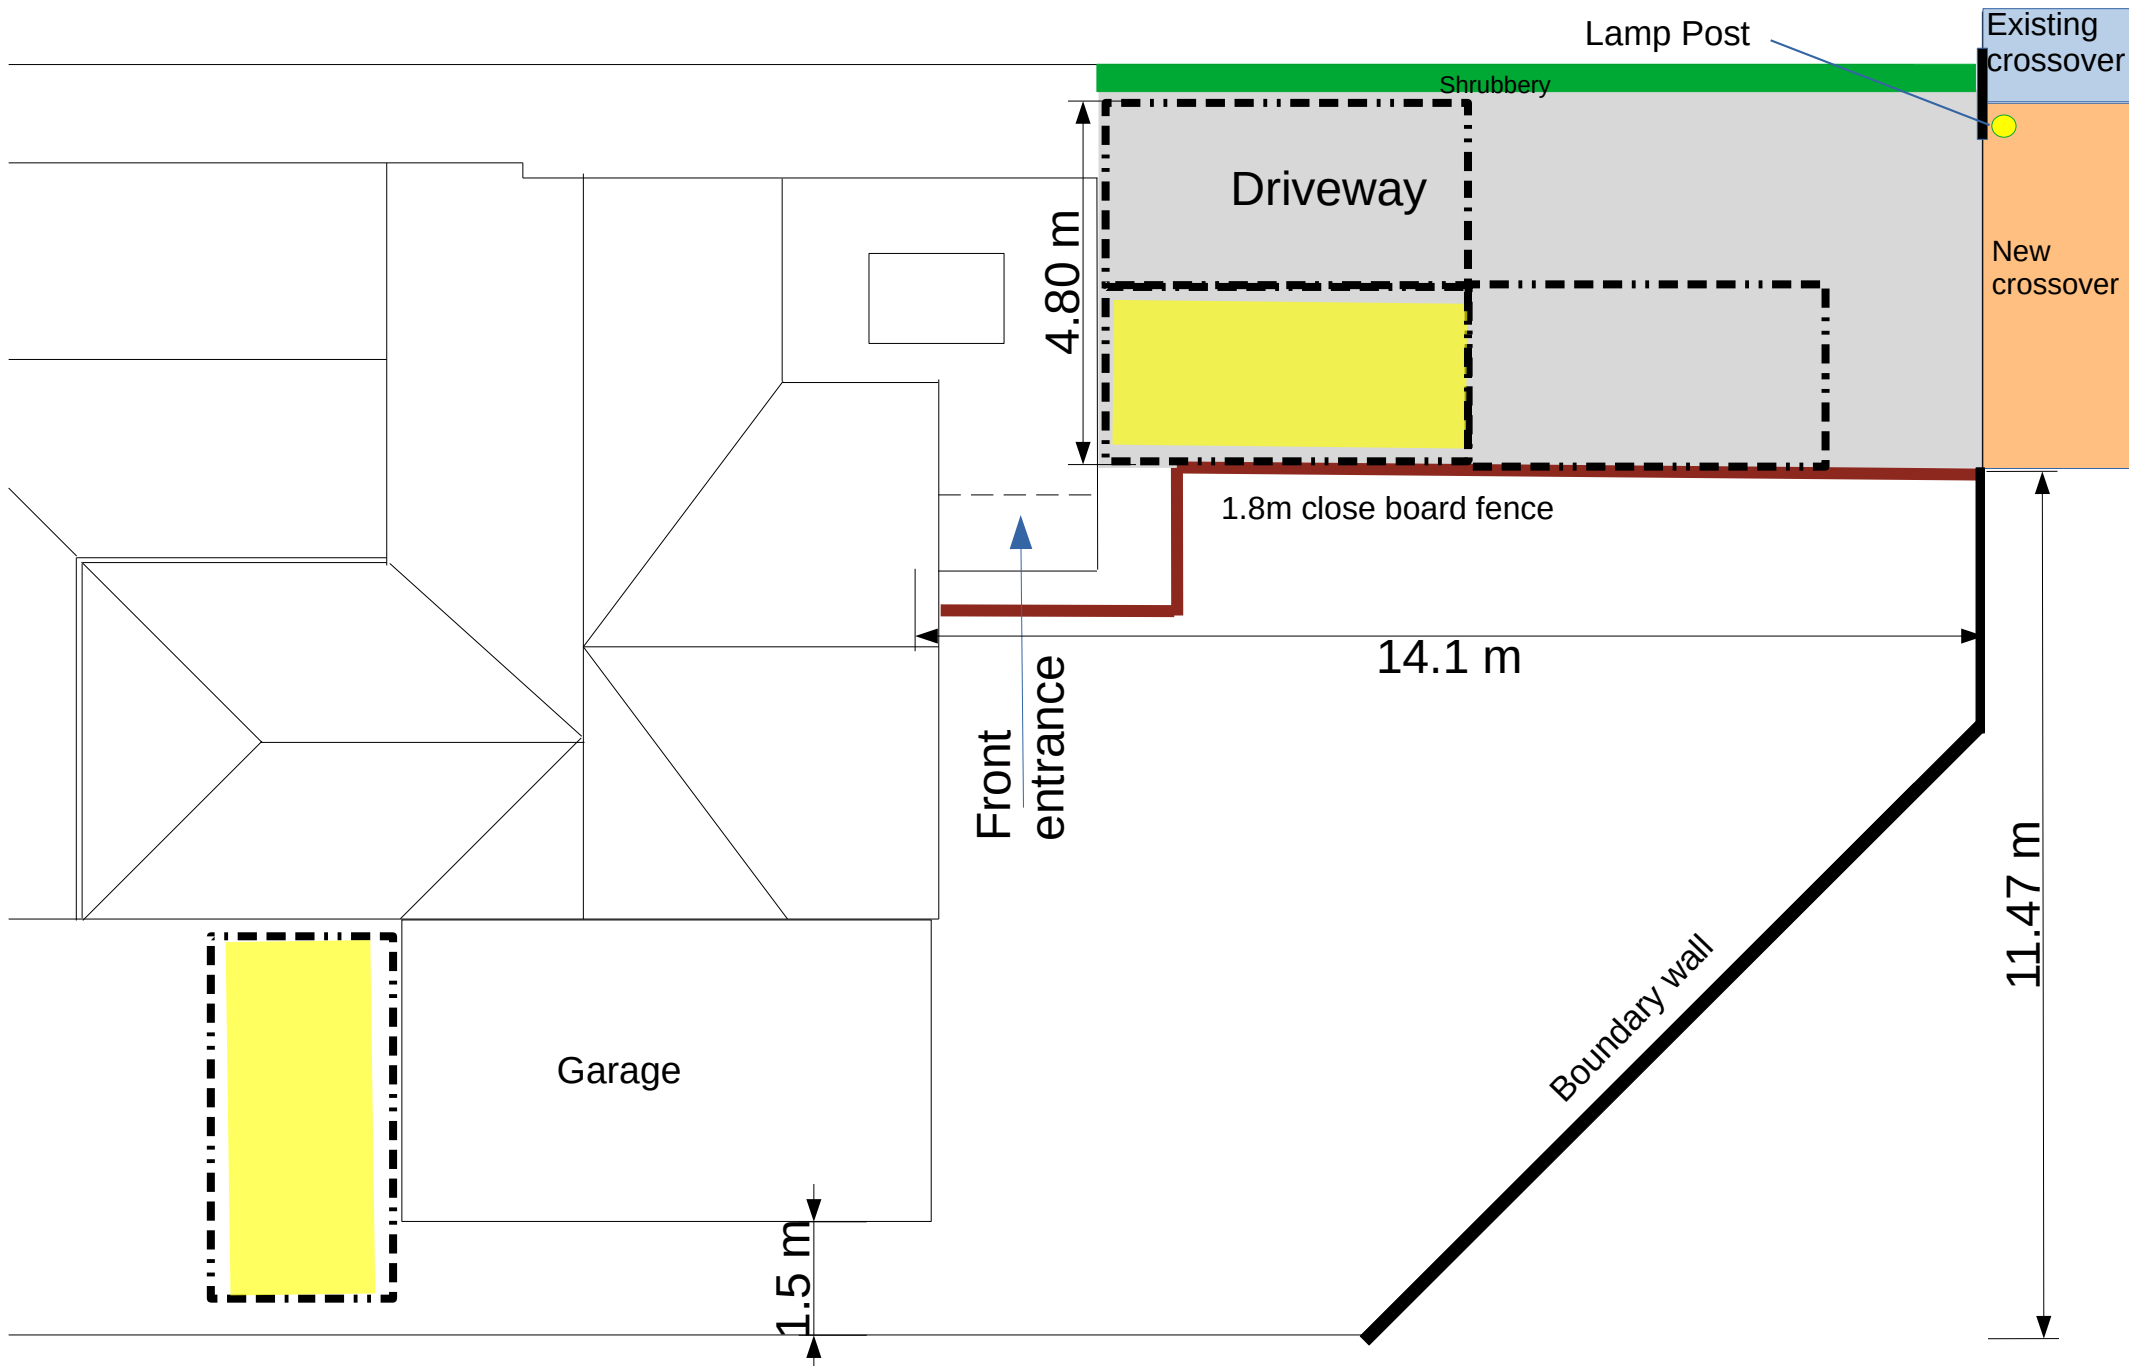

2 Eastoke Avenue, Hayling Island – Proposed Site Plan – Rev G
Showing New Access + parking spaces

Scale: 1:100 @ A4