


○ = SON T250/400 watt floodlights part building mounted and part 8m high galvanised steel column. Switching to be 2 channel 7 day solar time with day omitting device

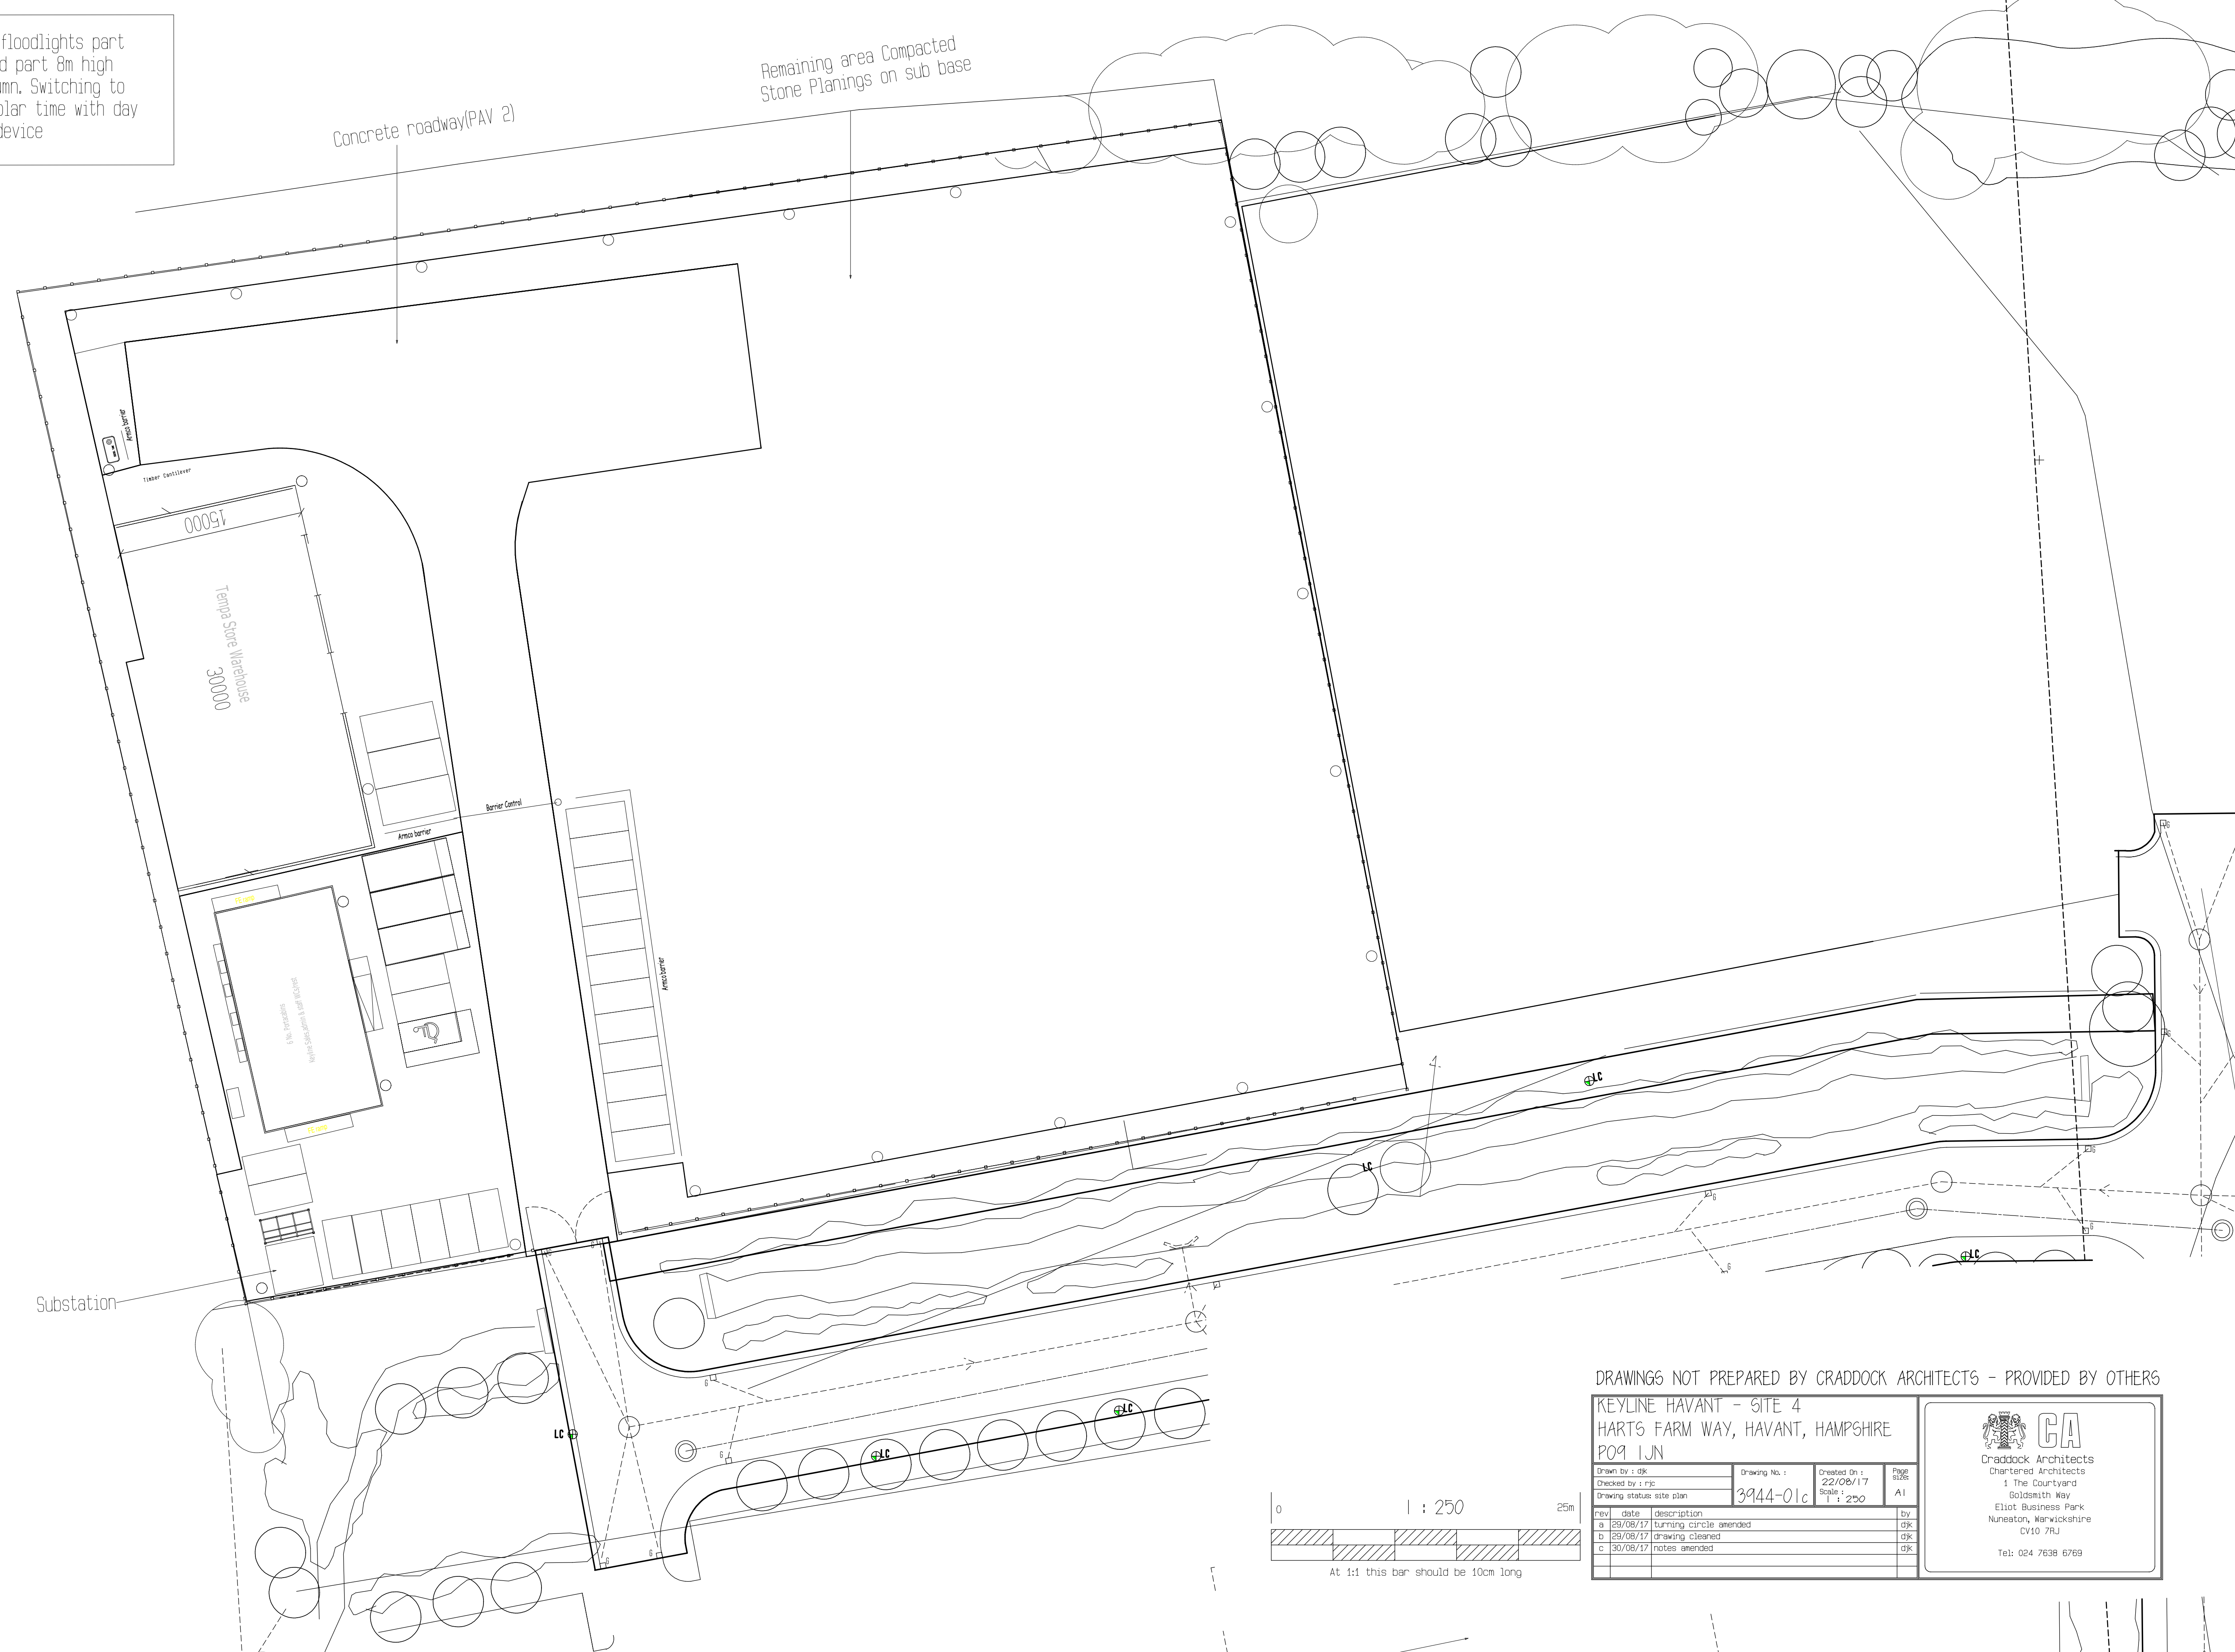

Remaining area Compacted Stone Planings on sub base

Concrete roadway(PAV 2)

Tempa Store Warehouse



30000

15000

Barrier Control

Ancillary

Substation

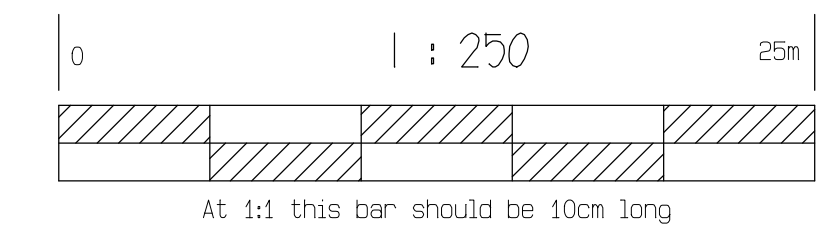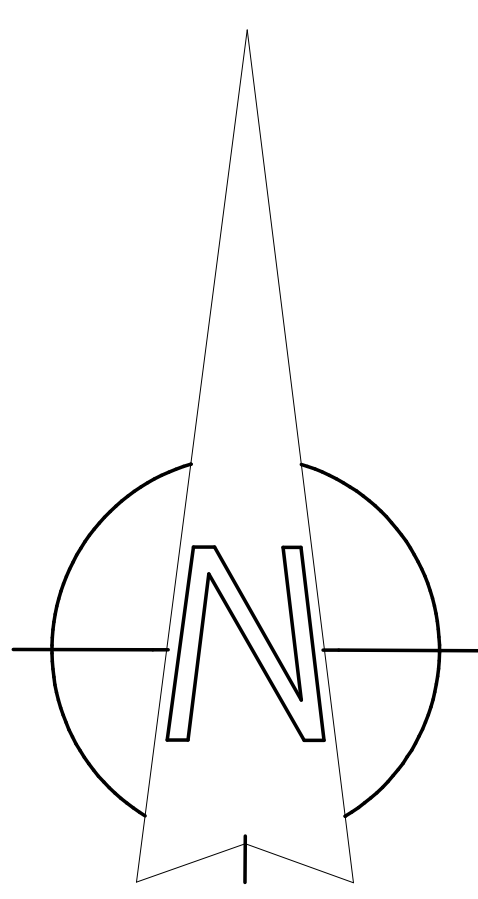

DRAWINGS NOT PREPARED BY CRADDOCK ARCHITECTS - PROVIDED BY OTHERS

KEYLINE HAVANT - SITE 4
HARTS FARM WAY, HAVANT, HAMPSHIRE
PO9 1JN

Drawn by : gk	Drawing No. :	Created On : 22/06/17	Page size:
Checked by : gk	3944-01c	Scale : 1 : 250	A1
Drawing status: site plan			
rev	date	description	by
a	25/06/17	turning circle amended	gk
b	25/06/17	drawing cleaned	gk
c	30/06/17	notes amended	gk

Craddock Architects
Chartered Architects
1 The Courtyard
Goldsmith Way
Eliot Business Park
Nuneaton, Warwickshire
CV10 7RJ
Tel: 024 7638 6769