



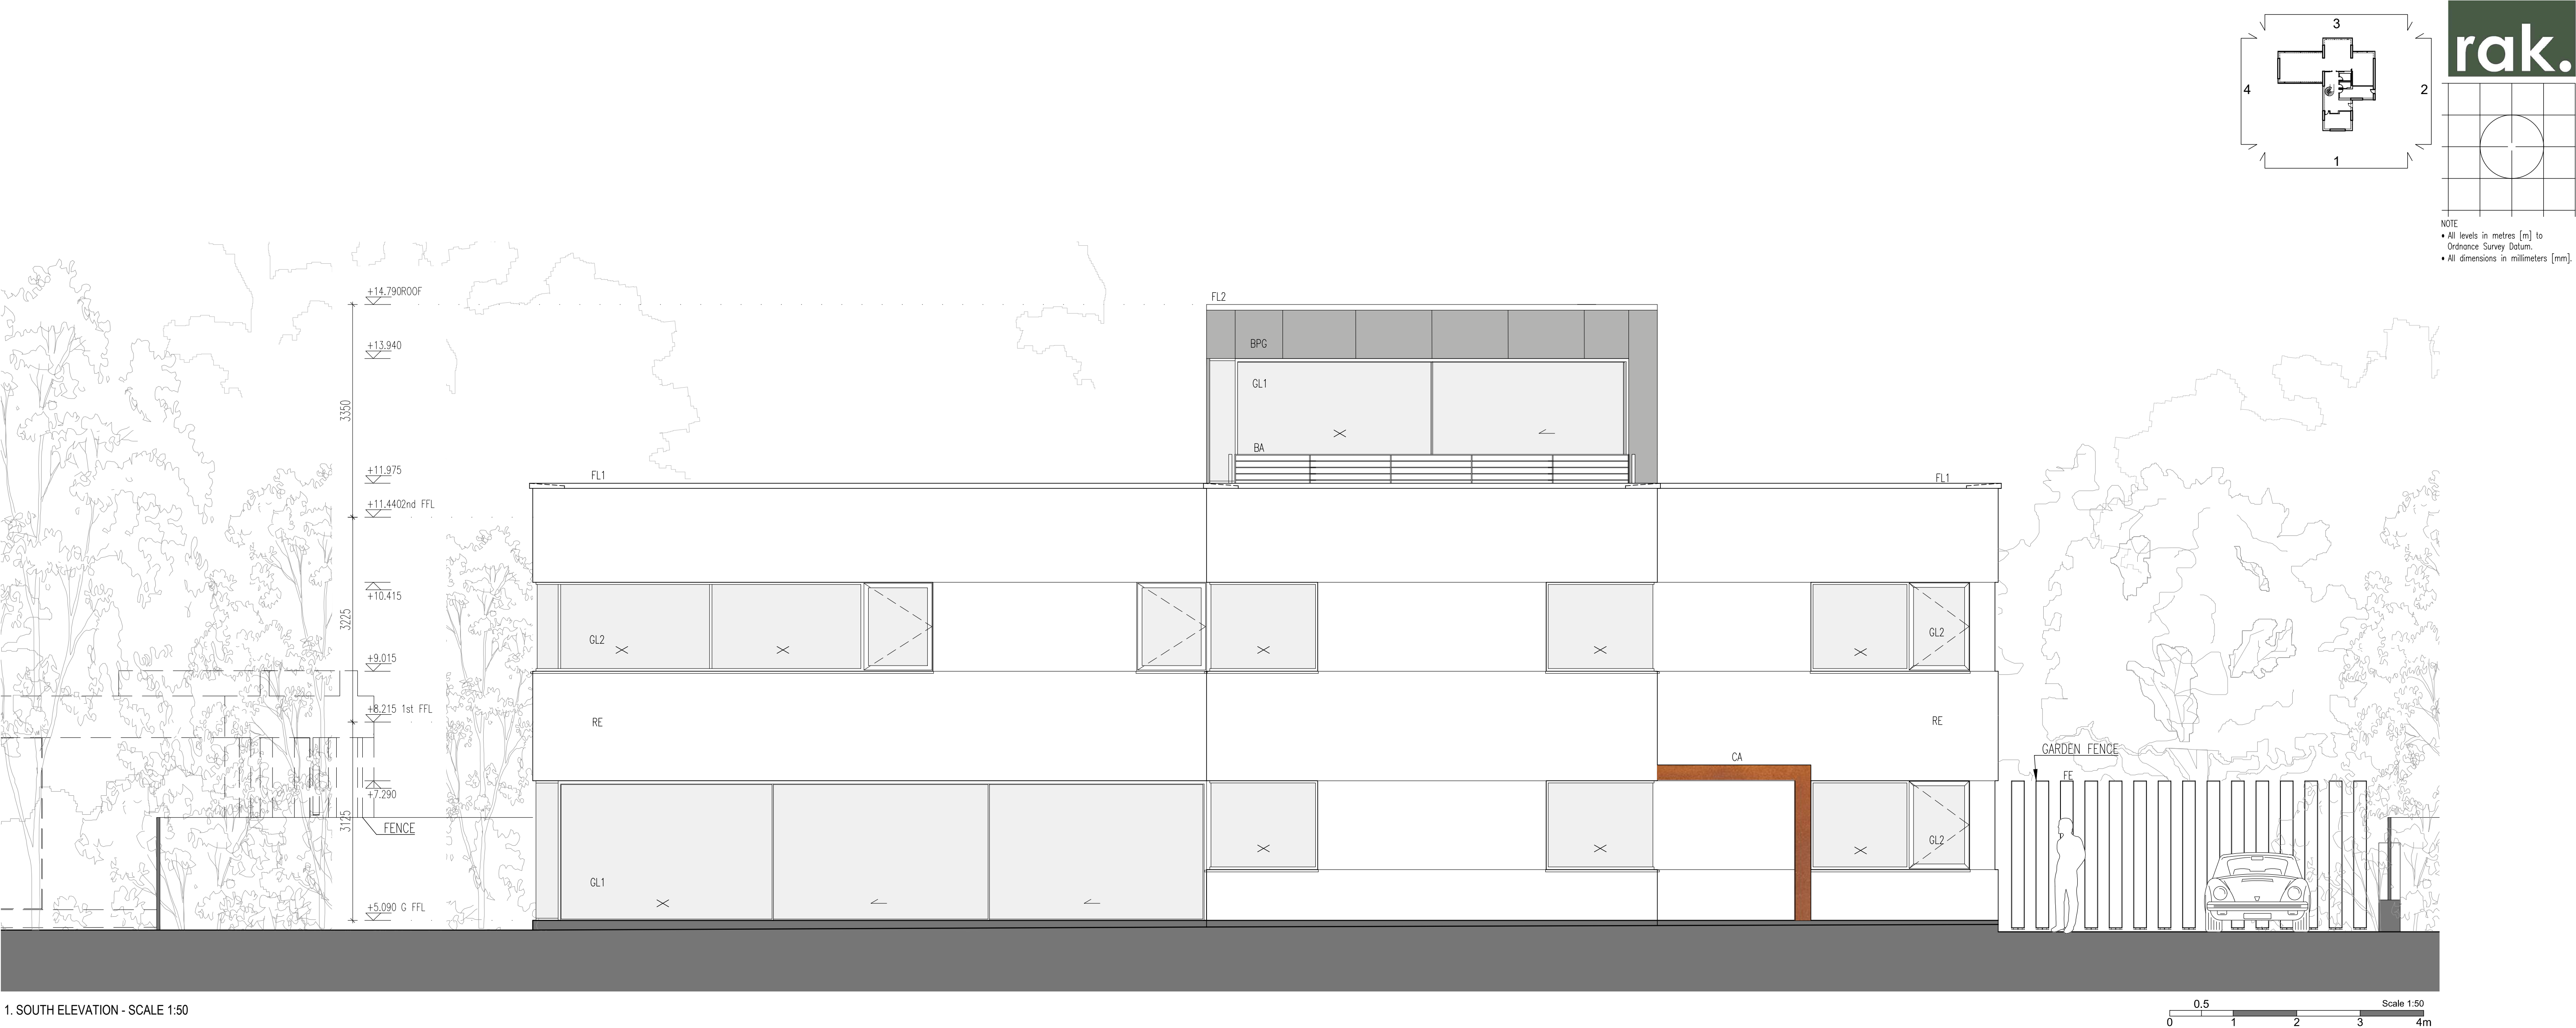

EXTERNAL FINISH
150 RE RENDER
10 ST0 acrylic render – StoTherm Classic K, finish: StoIt acrylic K1.0, colour: StoColor System–off white/37207C–TBC
140 thermal insulation – Sto-EPS Board
BPG GLASS
– Back painted glass, colour: black
GL1 WINDOWS
Aluminium Minimal Windows Sliding Door System, structural glass, double glazed, colour: bronze – black
GL2 WINDOWS
Aluminium Windows Sieger 30 System or similar, structural glass, double glazed, colour: bronze – black
FL1 PARAPET FLASHING
– aluminium flashing, powder coated aluminium coping system, colour: white
FL2 PARAPET FLASHING
– aluminium flashing, powder coated aluminium coping system, colour: black
DO ENTRANCE DOOR
– hardwood timber door
FE CORTEN FENCE
– corten fence – corten fins, finish, colour: weathered 'Cortent'
CA CANOPY
– corten entrance canopy
PA PANELS
– panels colour: to match windows and doors
BA BALUSTRADE
– painted white steel balustrade, PPC
DC GARAGE DOOR
– Side sliding Rundum Mehr Original garage doors, colour to match windows

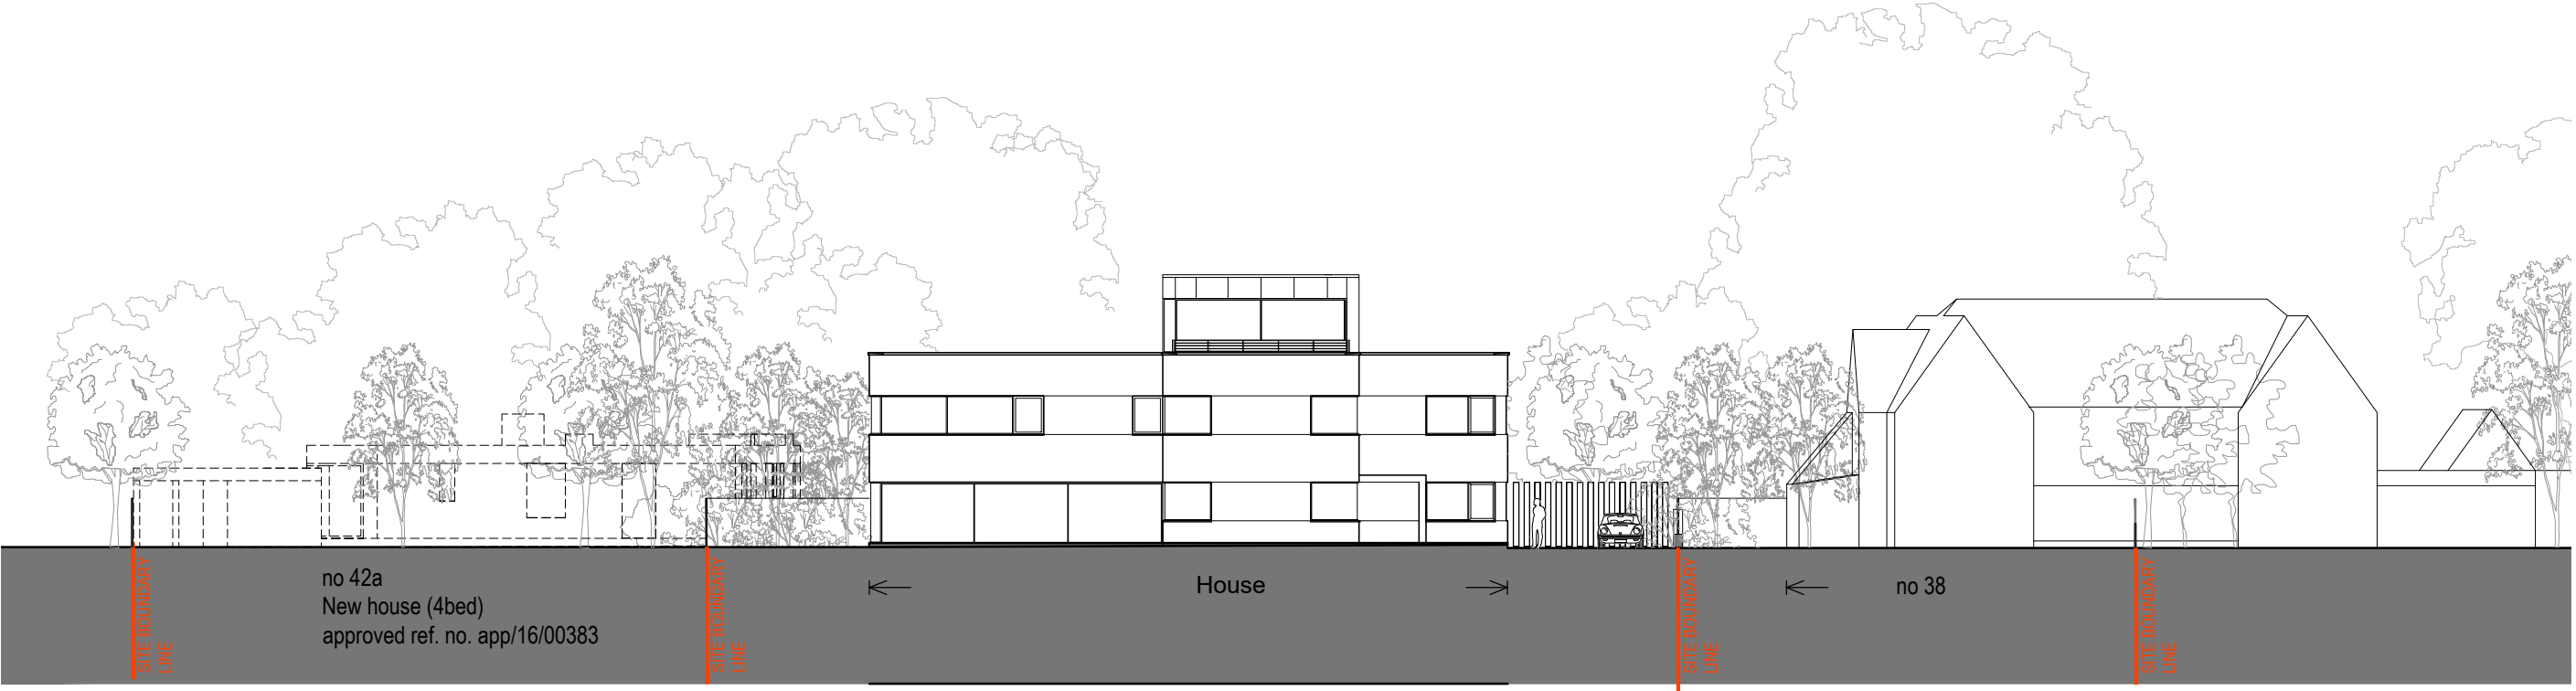

1. SOUTH ELEVATION - LONG CONTEXT ELEVATION, SCALE 1:250