


pavement



HAVANT BOROUGH COUNCIL
20 SEP 2021
RECEIVED

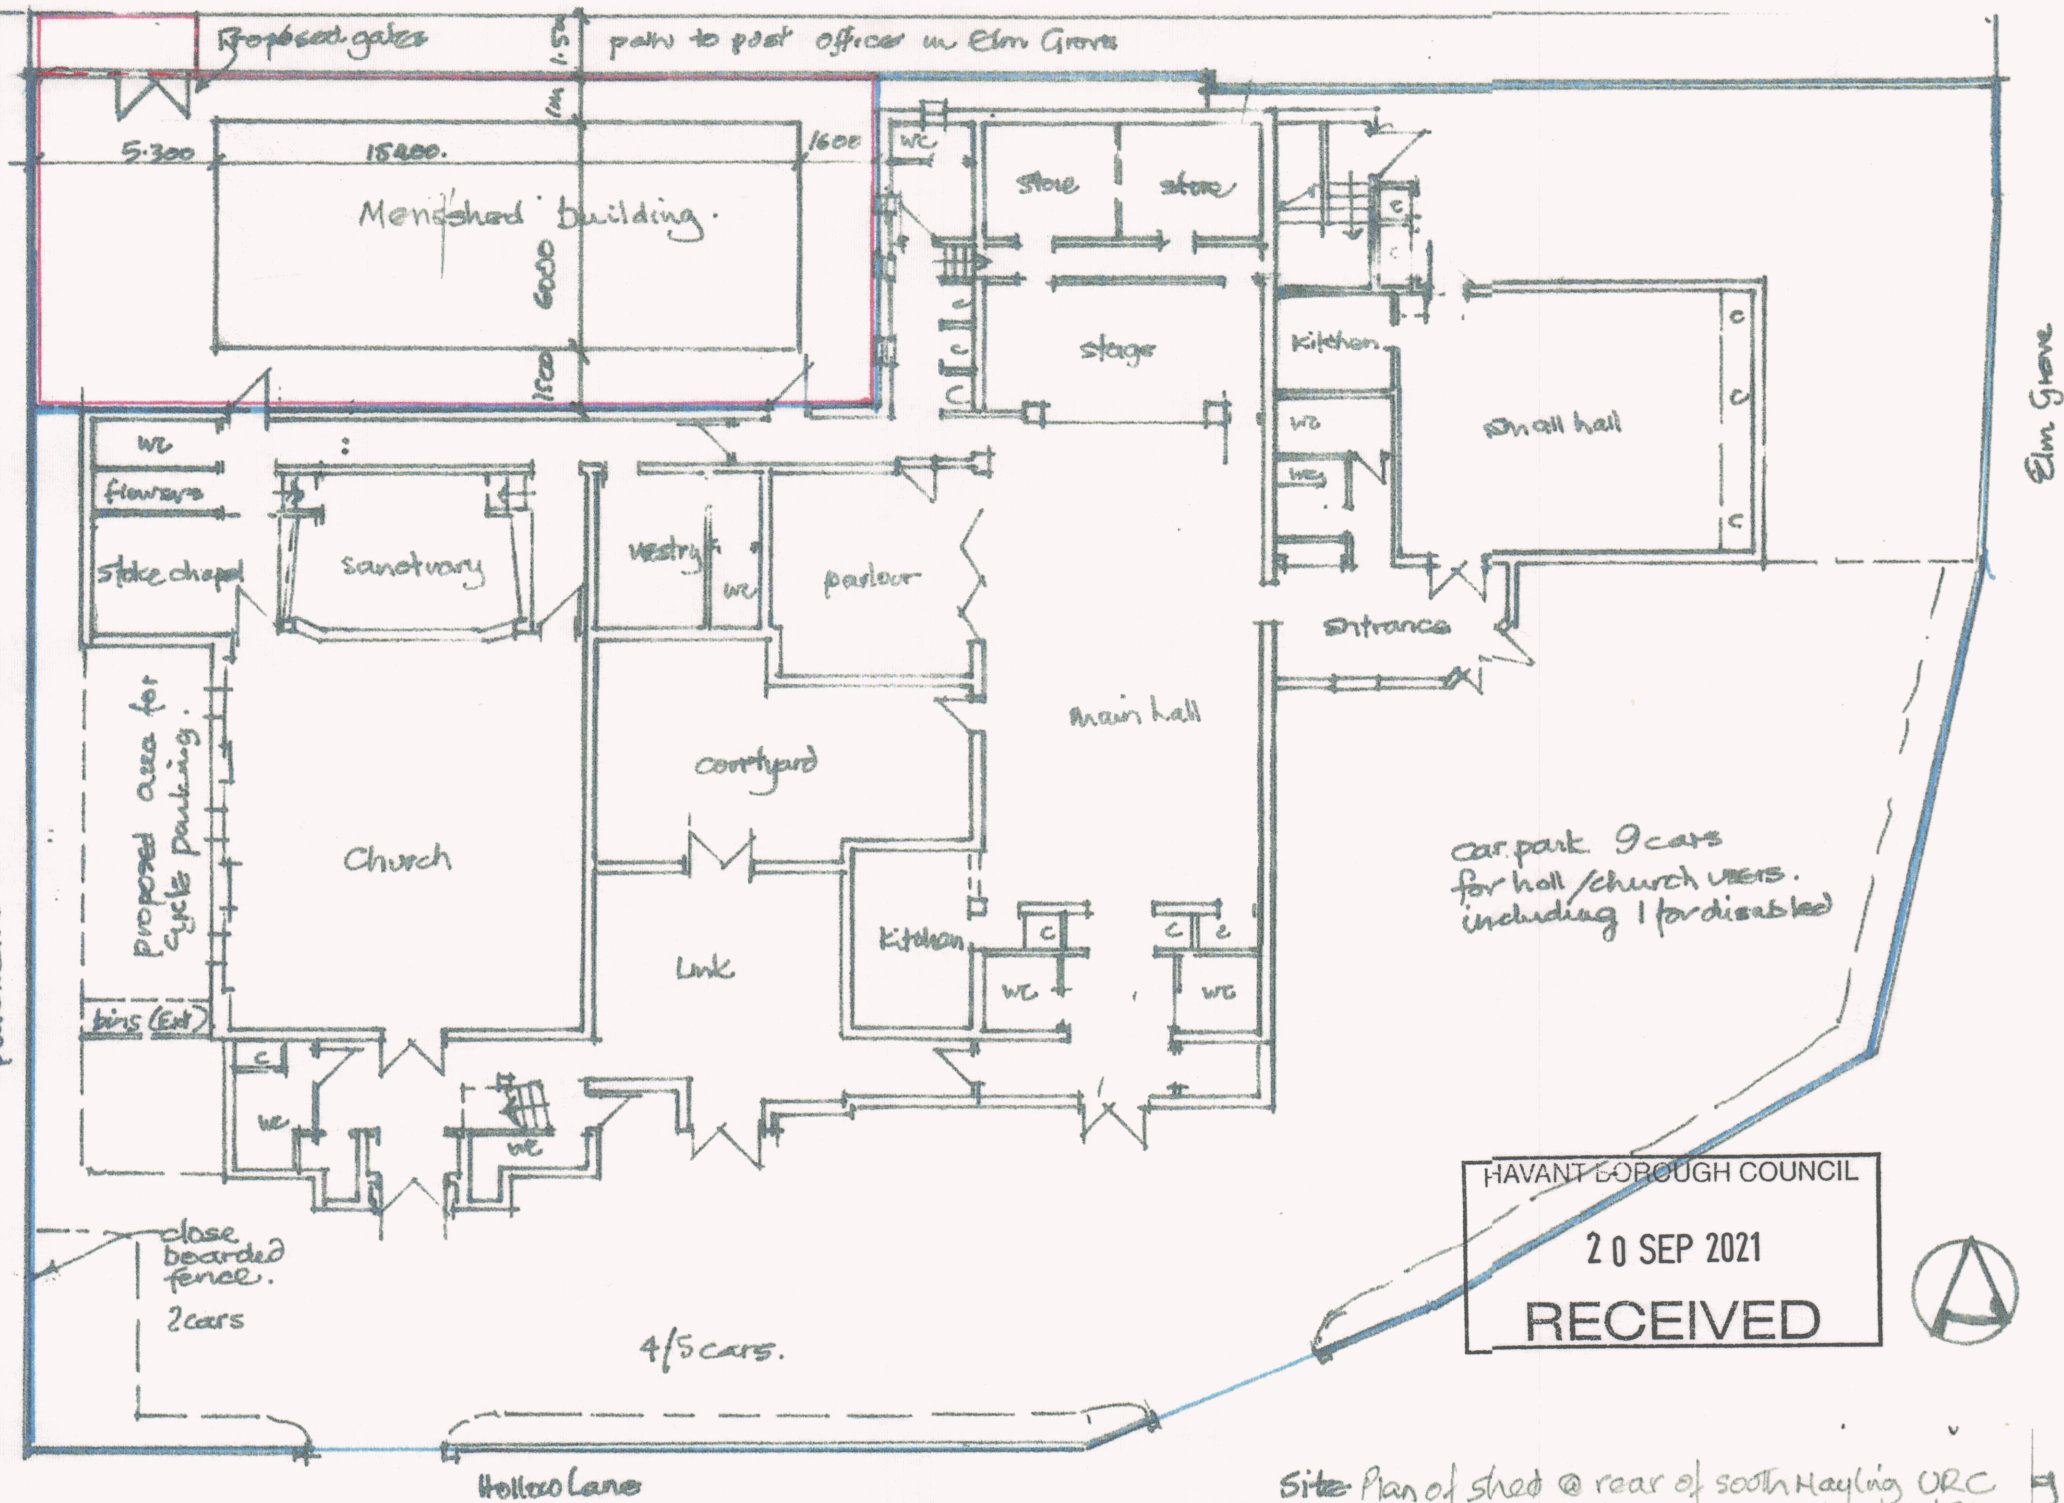

Site Plan of shed @ rear of South Hayling URC
Approx 19 scale 1:200
Sept 21