
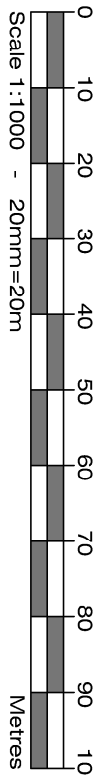


MILL RYTHE HOLIDAY VILLAGE


PROPOSED MASTERPLAN - EXISTING SITE PLAN

LEGEND:

- Site Ownership Boundary
- Application Site Boundary
- Building
- Landscaping
- Amenity Areas
- Planning Permission granted for 31no. Caravan Bases Ref: APP/11/01080 - Implemented
- Planning Permission granted for 181no. Caravan Bases Ref: APP/16/01237 - Implemented

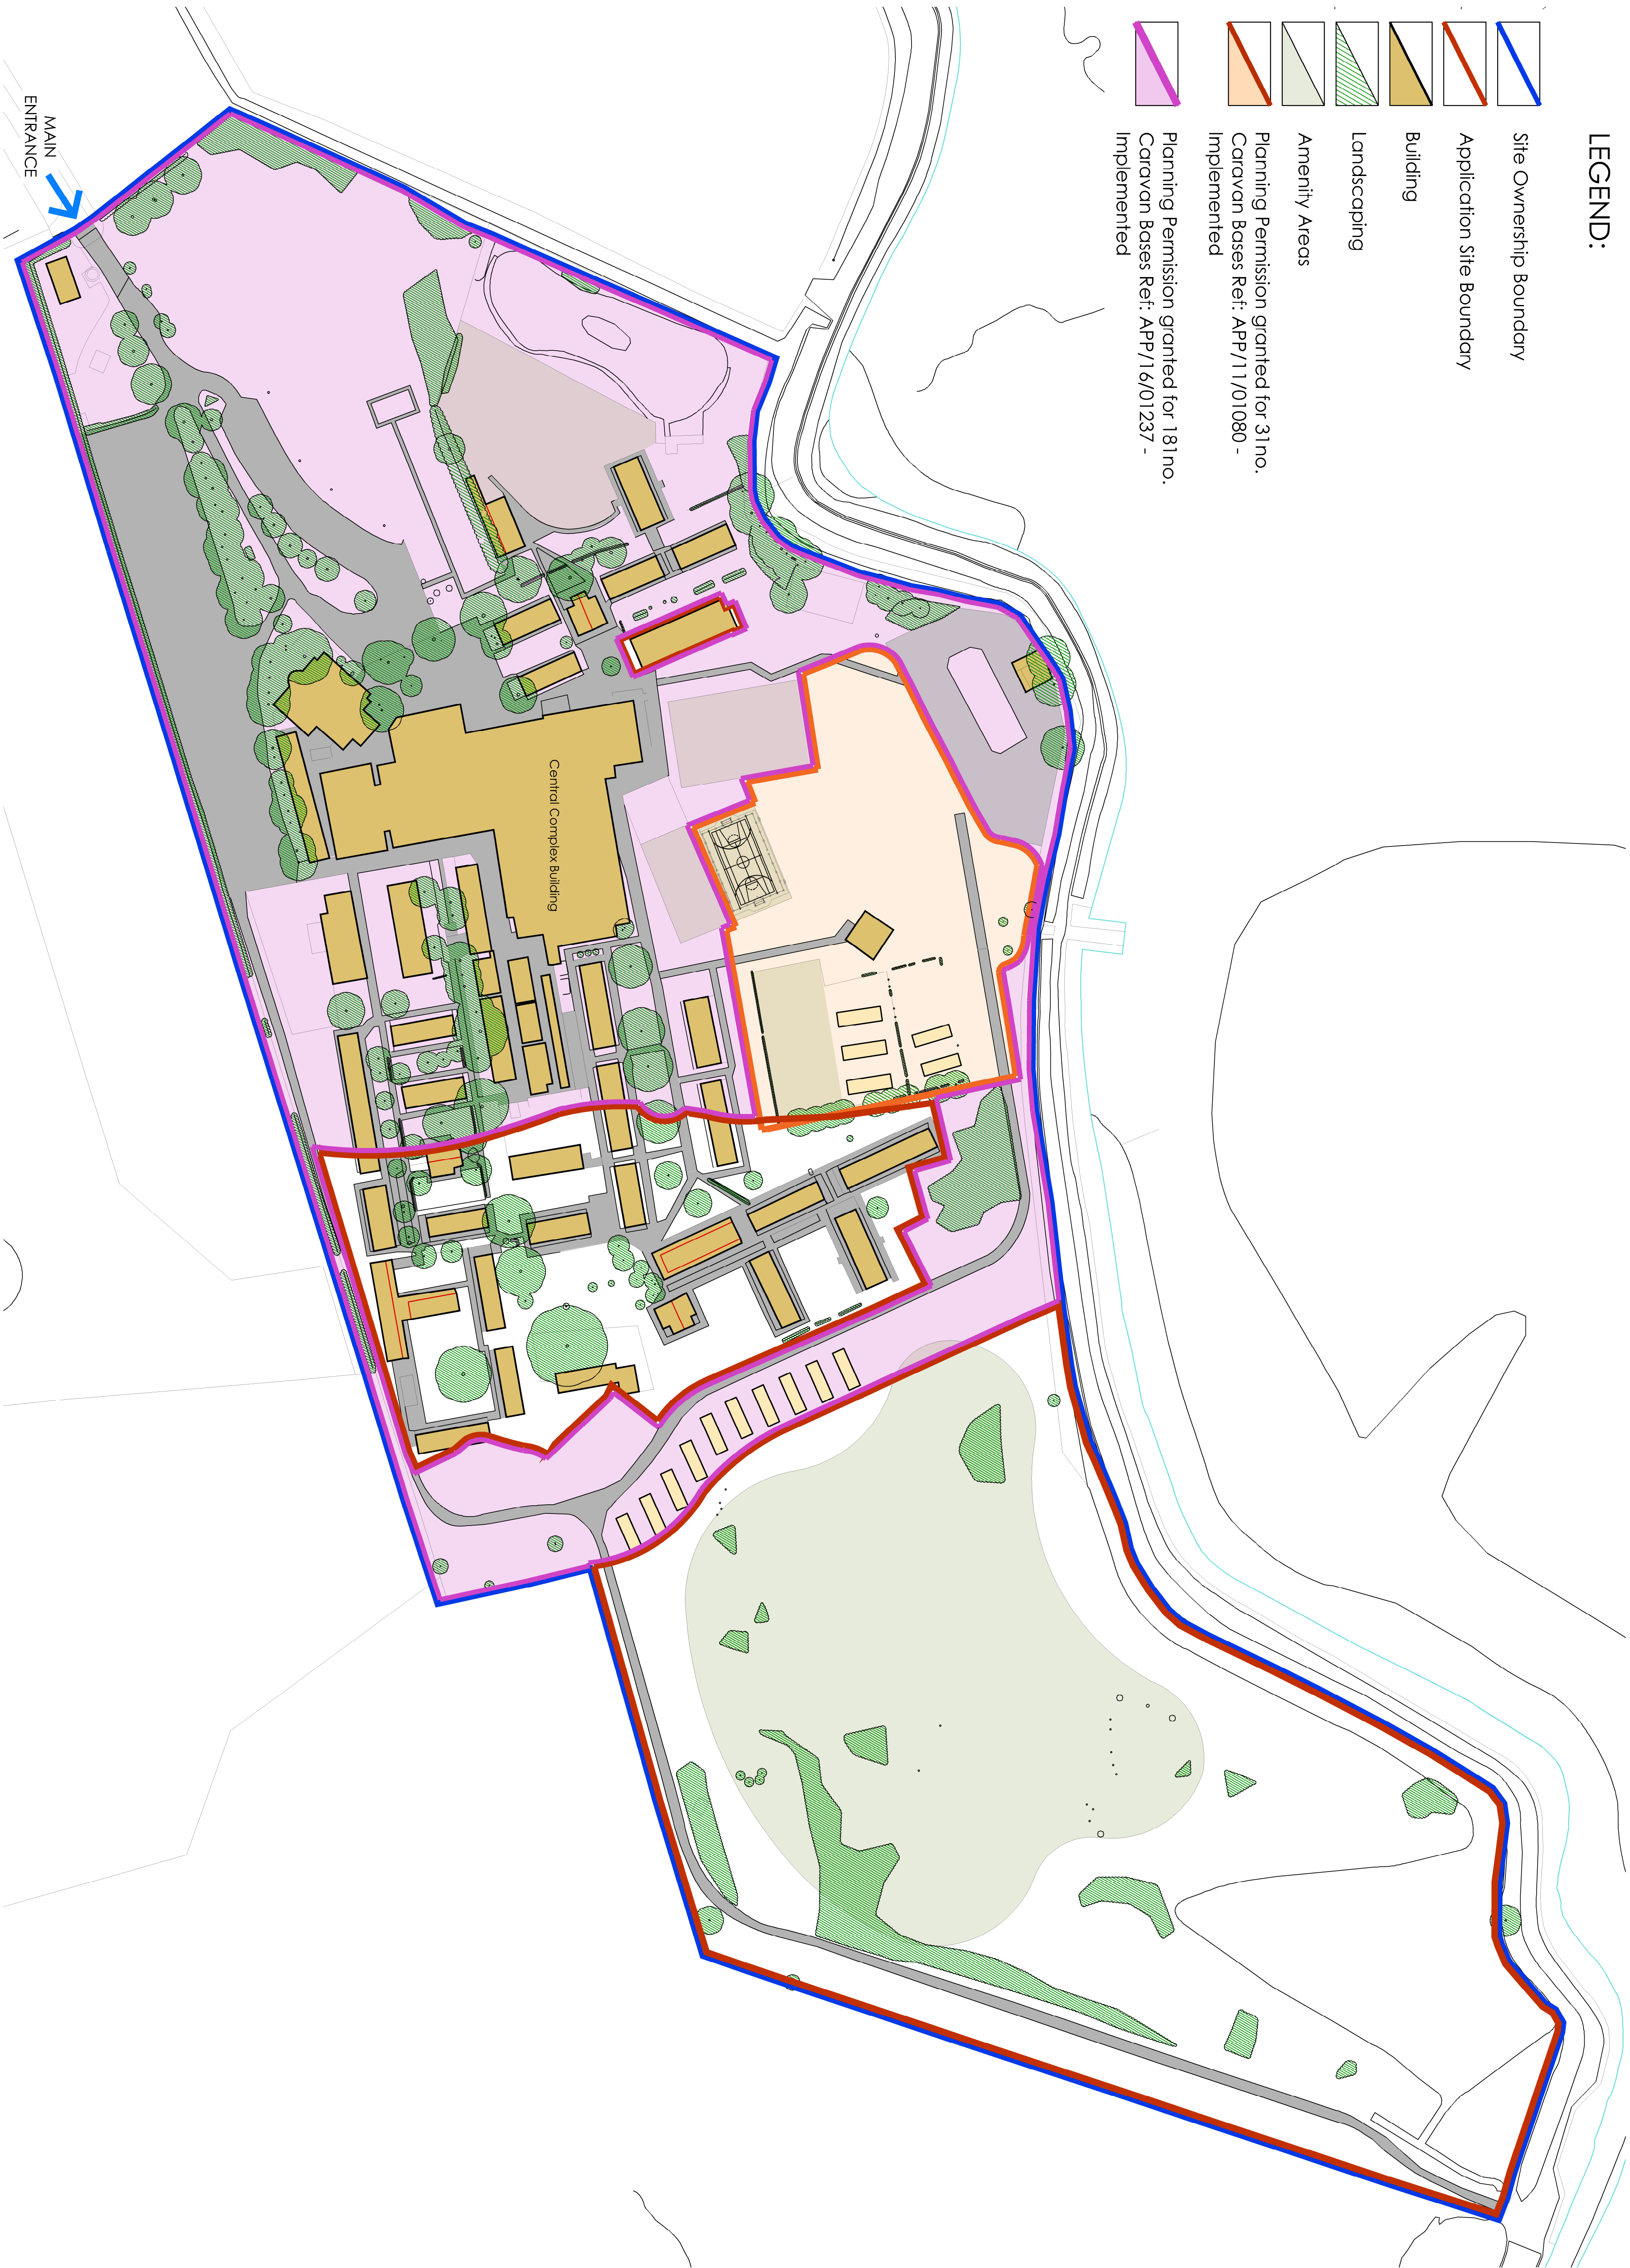

Copyright. This drawing is the property of A&M Architectural Partnership. It is not to be used, copied, reproduced, or otherwise disclosed to any other unauthorized person, either wholly or in part without the consent in writing of A&M Architectural Partnership. Do not scale the drawing. Drawings can be scaled for planning purposes only, all dimensions on site before commencing any work, or altering any dimensions, all dimensions are to be confirmed by the Architect. This drawing incorporates information from other professions, for the industry and associated with such information, A&M Architectural Partnership and its associated companies, and its subsidiaries, shall not be held responsible for the accuracy of the information. All dimensions are to be confirmed by the Architect. 

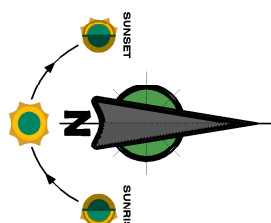

Rev	Details	Rev	Date
A	Amended to reflect implemented planning areas	RMV	30.10.2020

A&M

A&M Architectural Partnership LLP

40 Cambridge Road, Hastings, East Sussex, TN34 1DT

T: 01424 200222 W: amarchitectural.co.uk E: admin@am-arch.co.uk

Client: Away Resorts Ltd

Site Address: Mill Rythe Holiday Village

Hoxen Road, Hoxing Blend,

Hampshire, PO11 0PB

Project: Proposed Masterplan

Drawing Title: Existing Site Plan

Date	Scale	Drawn
Oct 2016	1:1000@A1	SJM
Computer file name:		Checked by
3877310A Existing Site Plan.dwg		
STUDIOS		

Drawing Number: 3877-310 **Revision:** A