





EXISTING ROOF PLAN.



PROPOSED ROOF PLAN.

Notes:-

THIS PLAN SHOWS DETAILS OF THE EXISTING AND PROPOSED ROOF PLAN.

THE BLUE LINE REPRESENTS THE OUTLINE OF THE HOUSE.

ALSO INDICATED ARE THE X3 VELUX ROOF WINDOWS.

ALL DIMENSIONS SHOWN IN MILLIMETRES.

ALL DIMENSIONS TO BE CONFIRMED ONSITE BY THE CONTRACTORS.

DIMENSIONS FOR THE PROPERTY HAVE BEEN TAKEN ON THE INITIAL SURVEY. ANY UNKNOWN HAVE BEEN ASSUMED.

Woodhill Design & Build

07778 527169

Produced by Peter Evans

Site address:-

**17 ABBOTSTONE AVENUE,
HAVANT, PO92HN.**

Details:-

**TWO STOREY SIDE EXTENSION, AND
SINGLE STOREY REAR EXTENSION.**

Drawing title:-

RF PLAN 01

Date:-

29/01/2021

Scale:-

1:50 @A2



WOODHILL
— DESIGN & BUILD —