


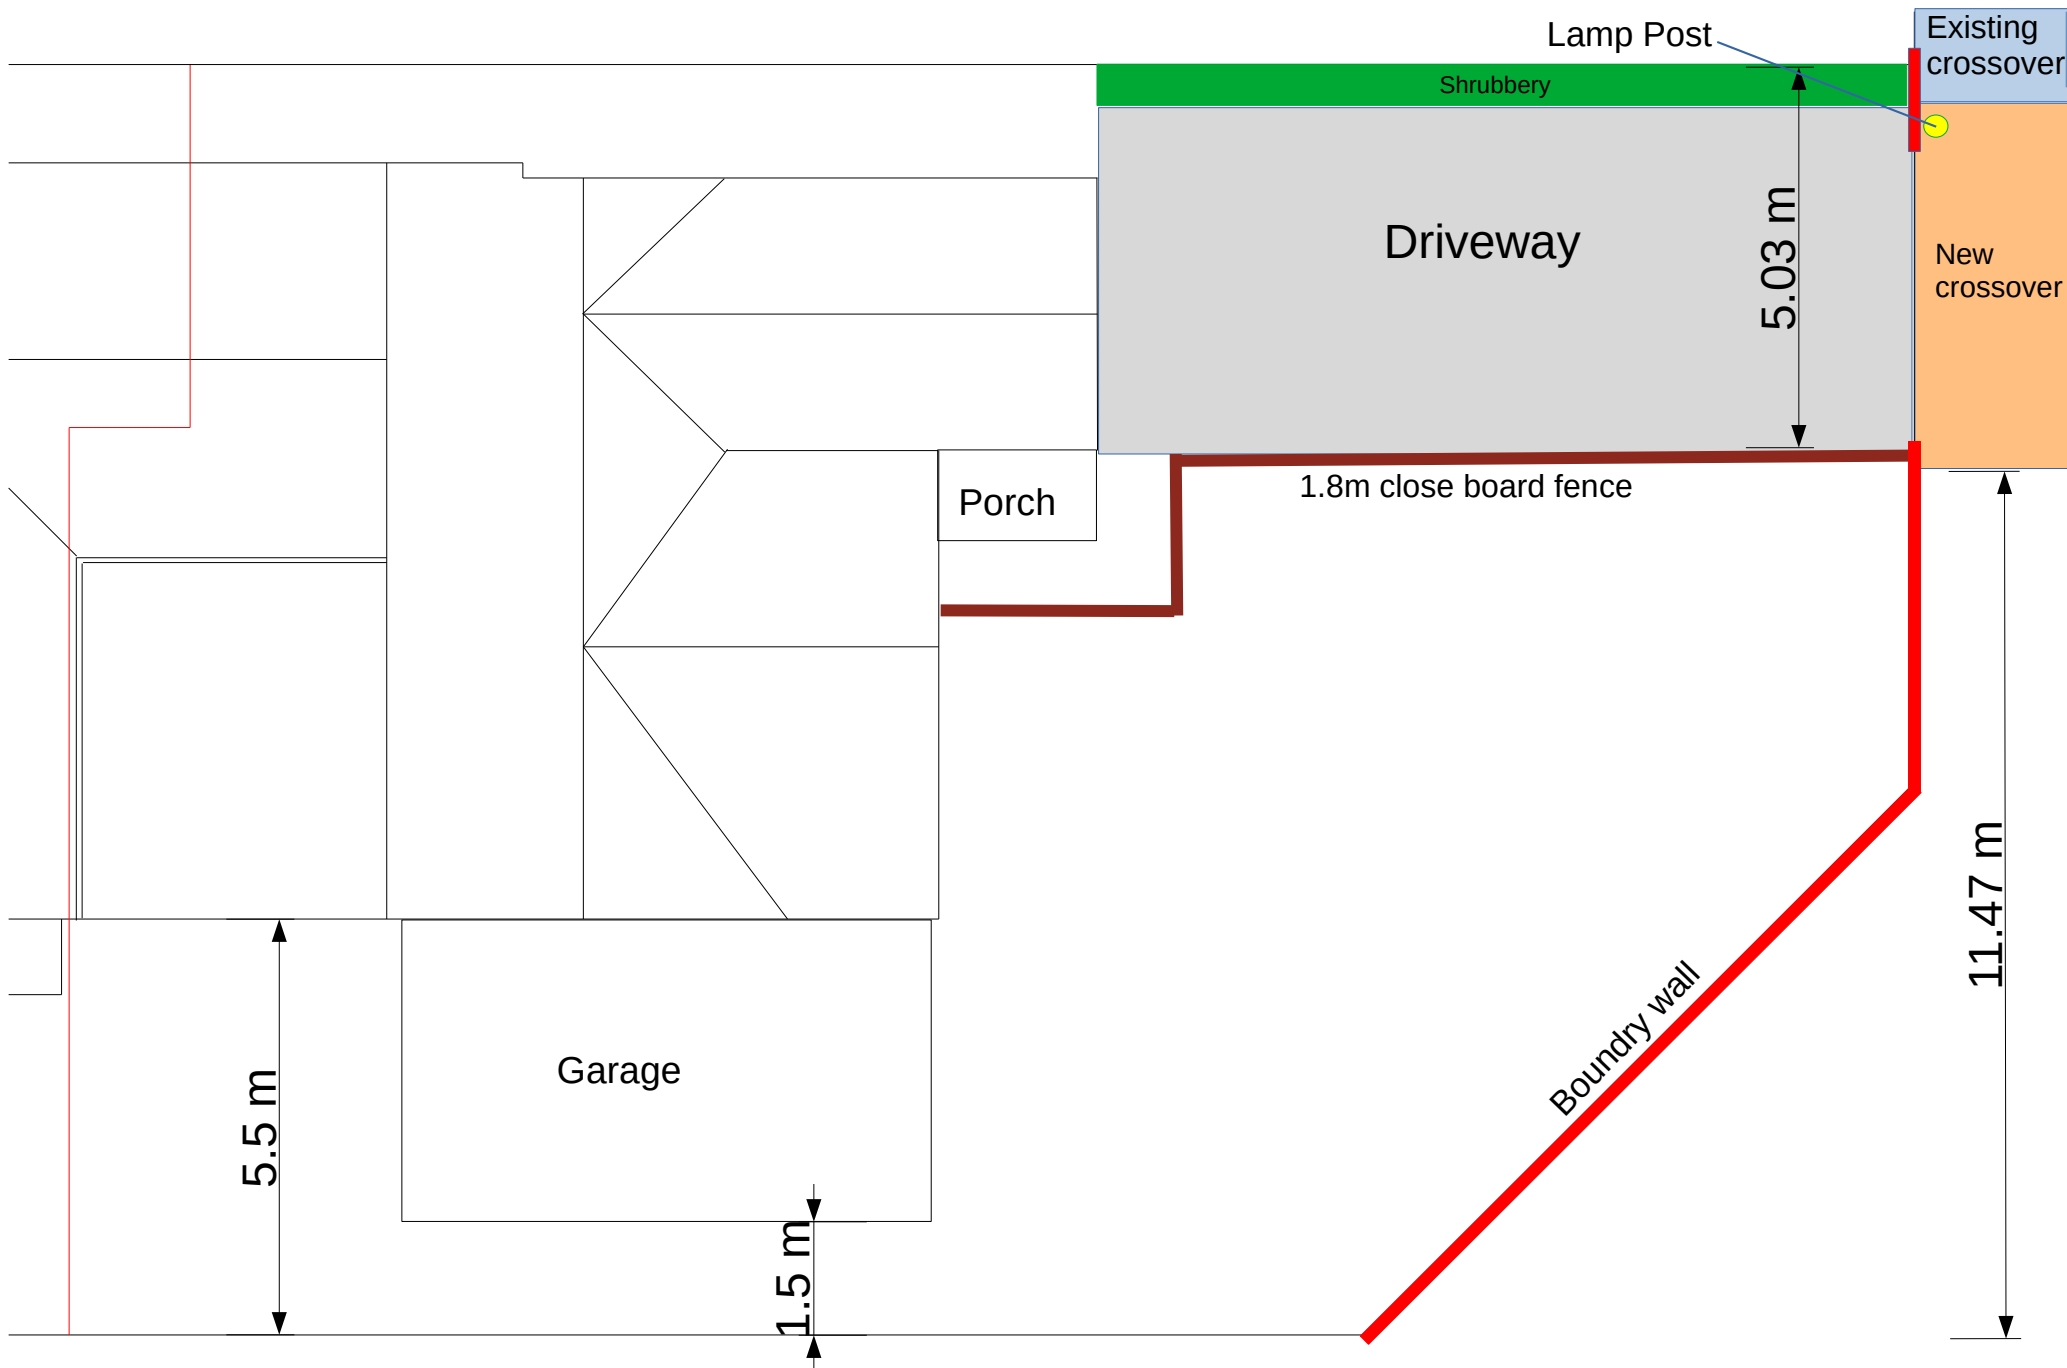

2 Eastoke Avenue, Hayling Island – Proposed Site Plan – Rev C
Showing New Access

Scale: 1:100 @ A4