



Existing North Elevation

1 : 100



Existing West Elevation

1 : 100




Existing South Elevation

1 : 100



Existing East Elevation

1 : 100

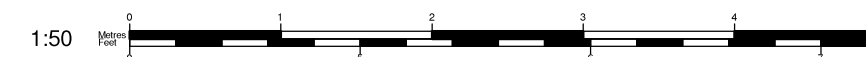

Tel: 0800 6127 664
www.yourhomeplans.co.uk

Your Home Plans



These drawings are for approval purposes. Materials and products should not be ordered based on scaling from drawings as errors may occur along existing building lines. All measurements and supporting elements are to be checked on site. Refer to Your Home Plans if any discrepancies are found.

Ms J Cotton
 19 Park Crescent
 Emsworth
 West Sussex
 PO10 7NT

Existing Elevation

Project number	19PAR-20
Date	14th December 2020
Drawn by	JG
Checked by	Checker

A101

Scale 1 : 100