


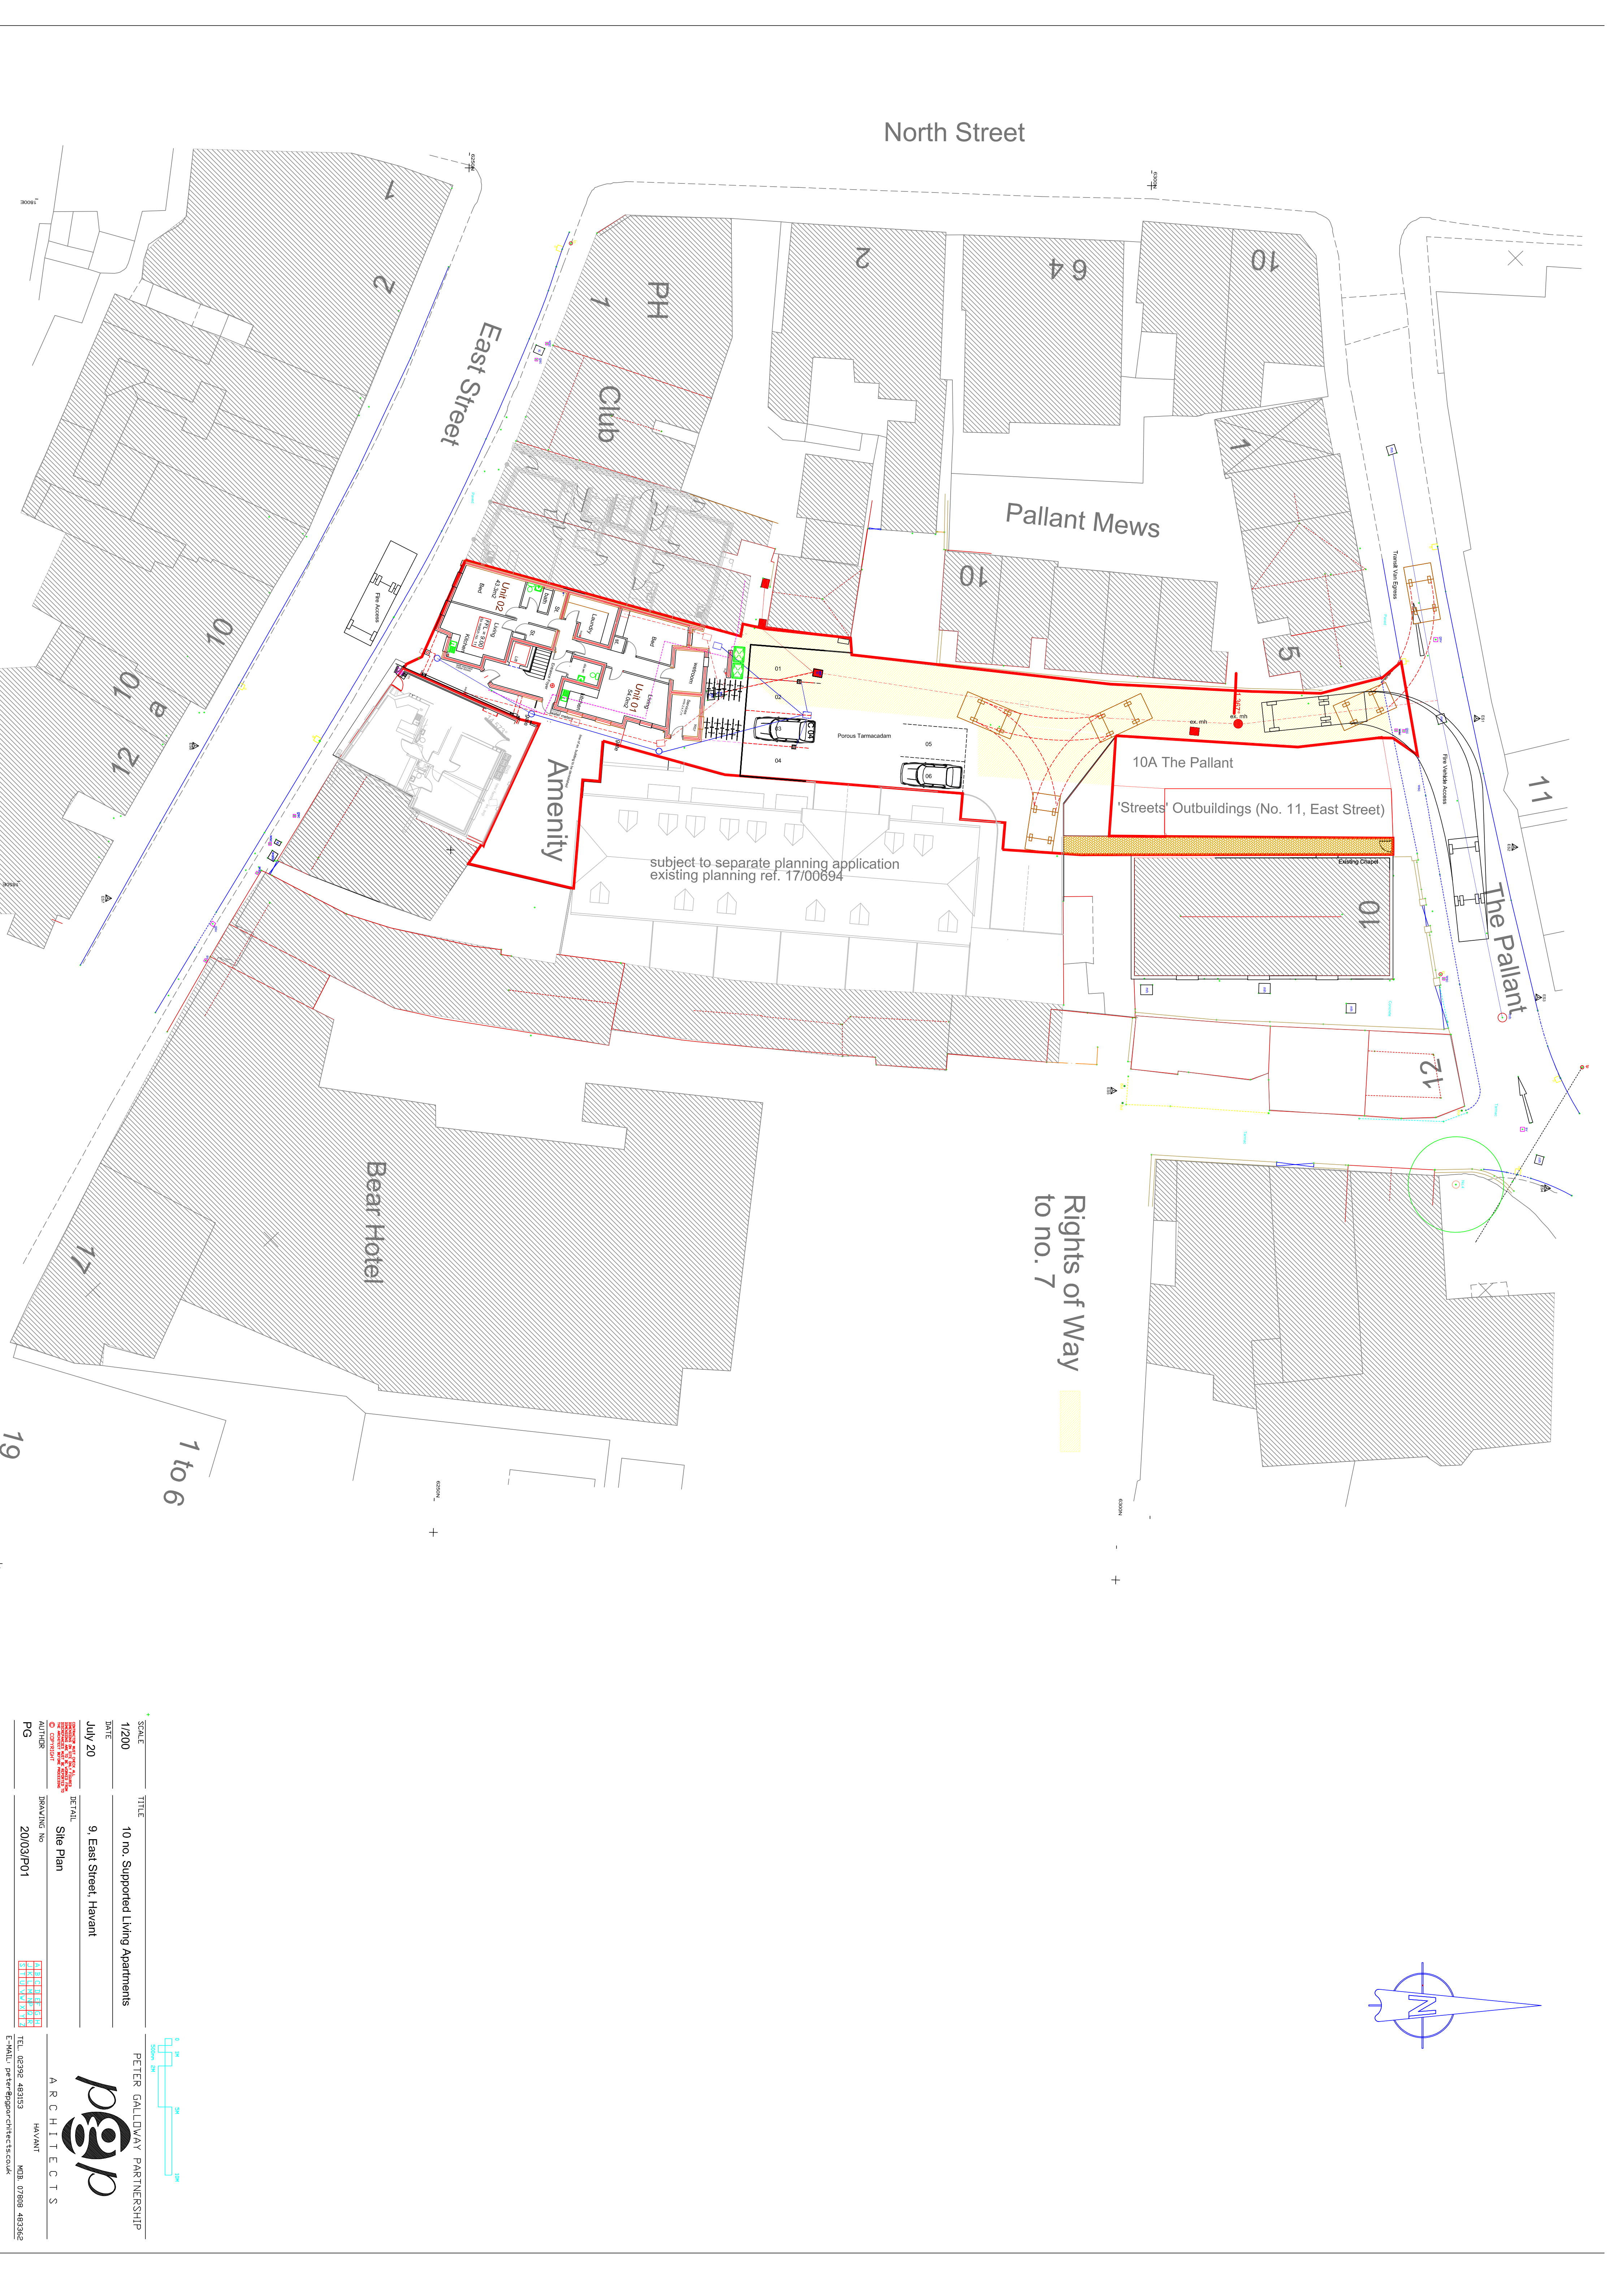

North Street

East Street

Pallant Mews

Amenity

subject to separate planning application
existing planning ref. 17/00694


10A The Pallant

'Streets' Outbuildings (No. 11, East Street)

The Pallant

Bear Hotel

Rights of Way
to no. 7

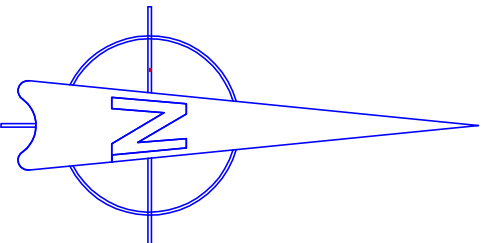

SCALE	TITLE
1/200	10 no. Supported Living Apartments
DATE	
July 20	9, East Street, Havant
AUTHOR	DETAIL
PG	Site Plan
	DRAWING NO
	20/03/P01