


BLOCK/SITE PLAN
 AREA 130m x 130m A3
 SCALE 1:500
 CENTRE COORDINATES: 470629, 109043



Supplied by Streetwise Maps Ltd
www.streetwise.net
 Licence No: 100047474
 02/03/2020 13:35:02

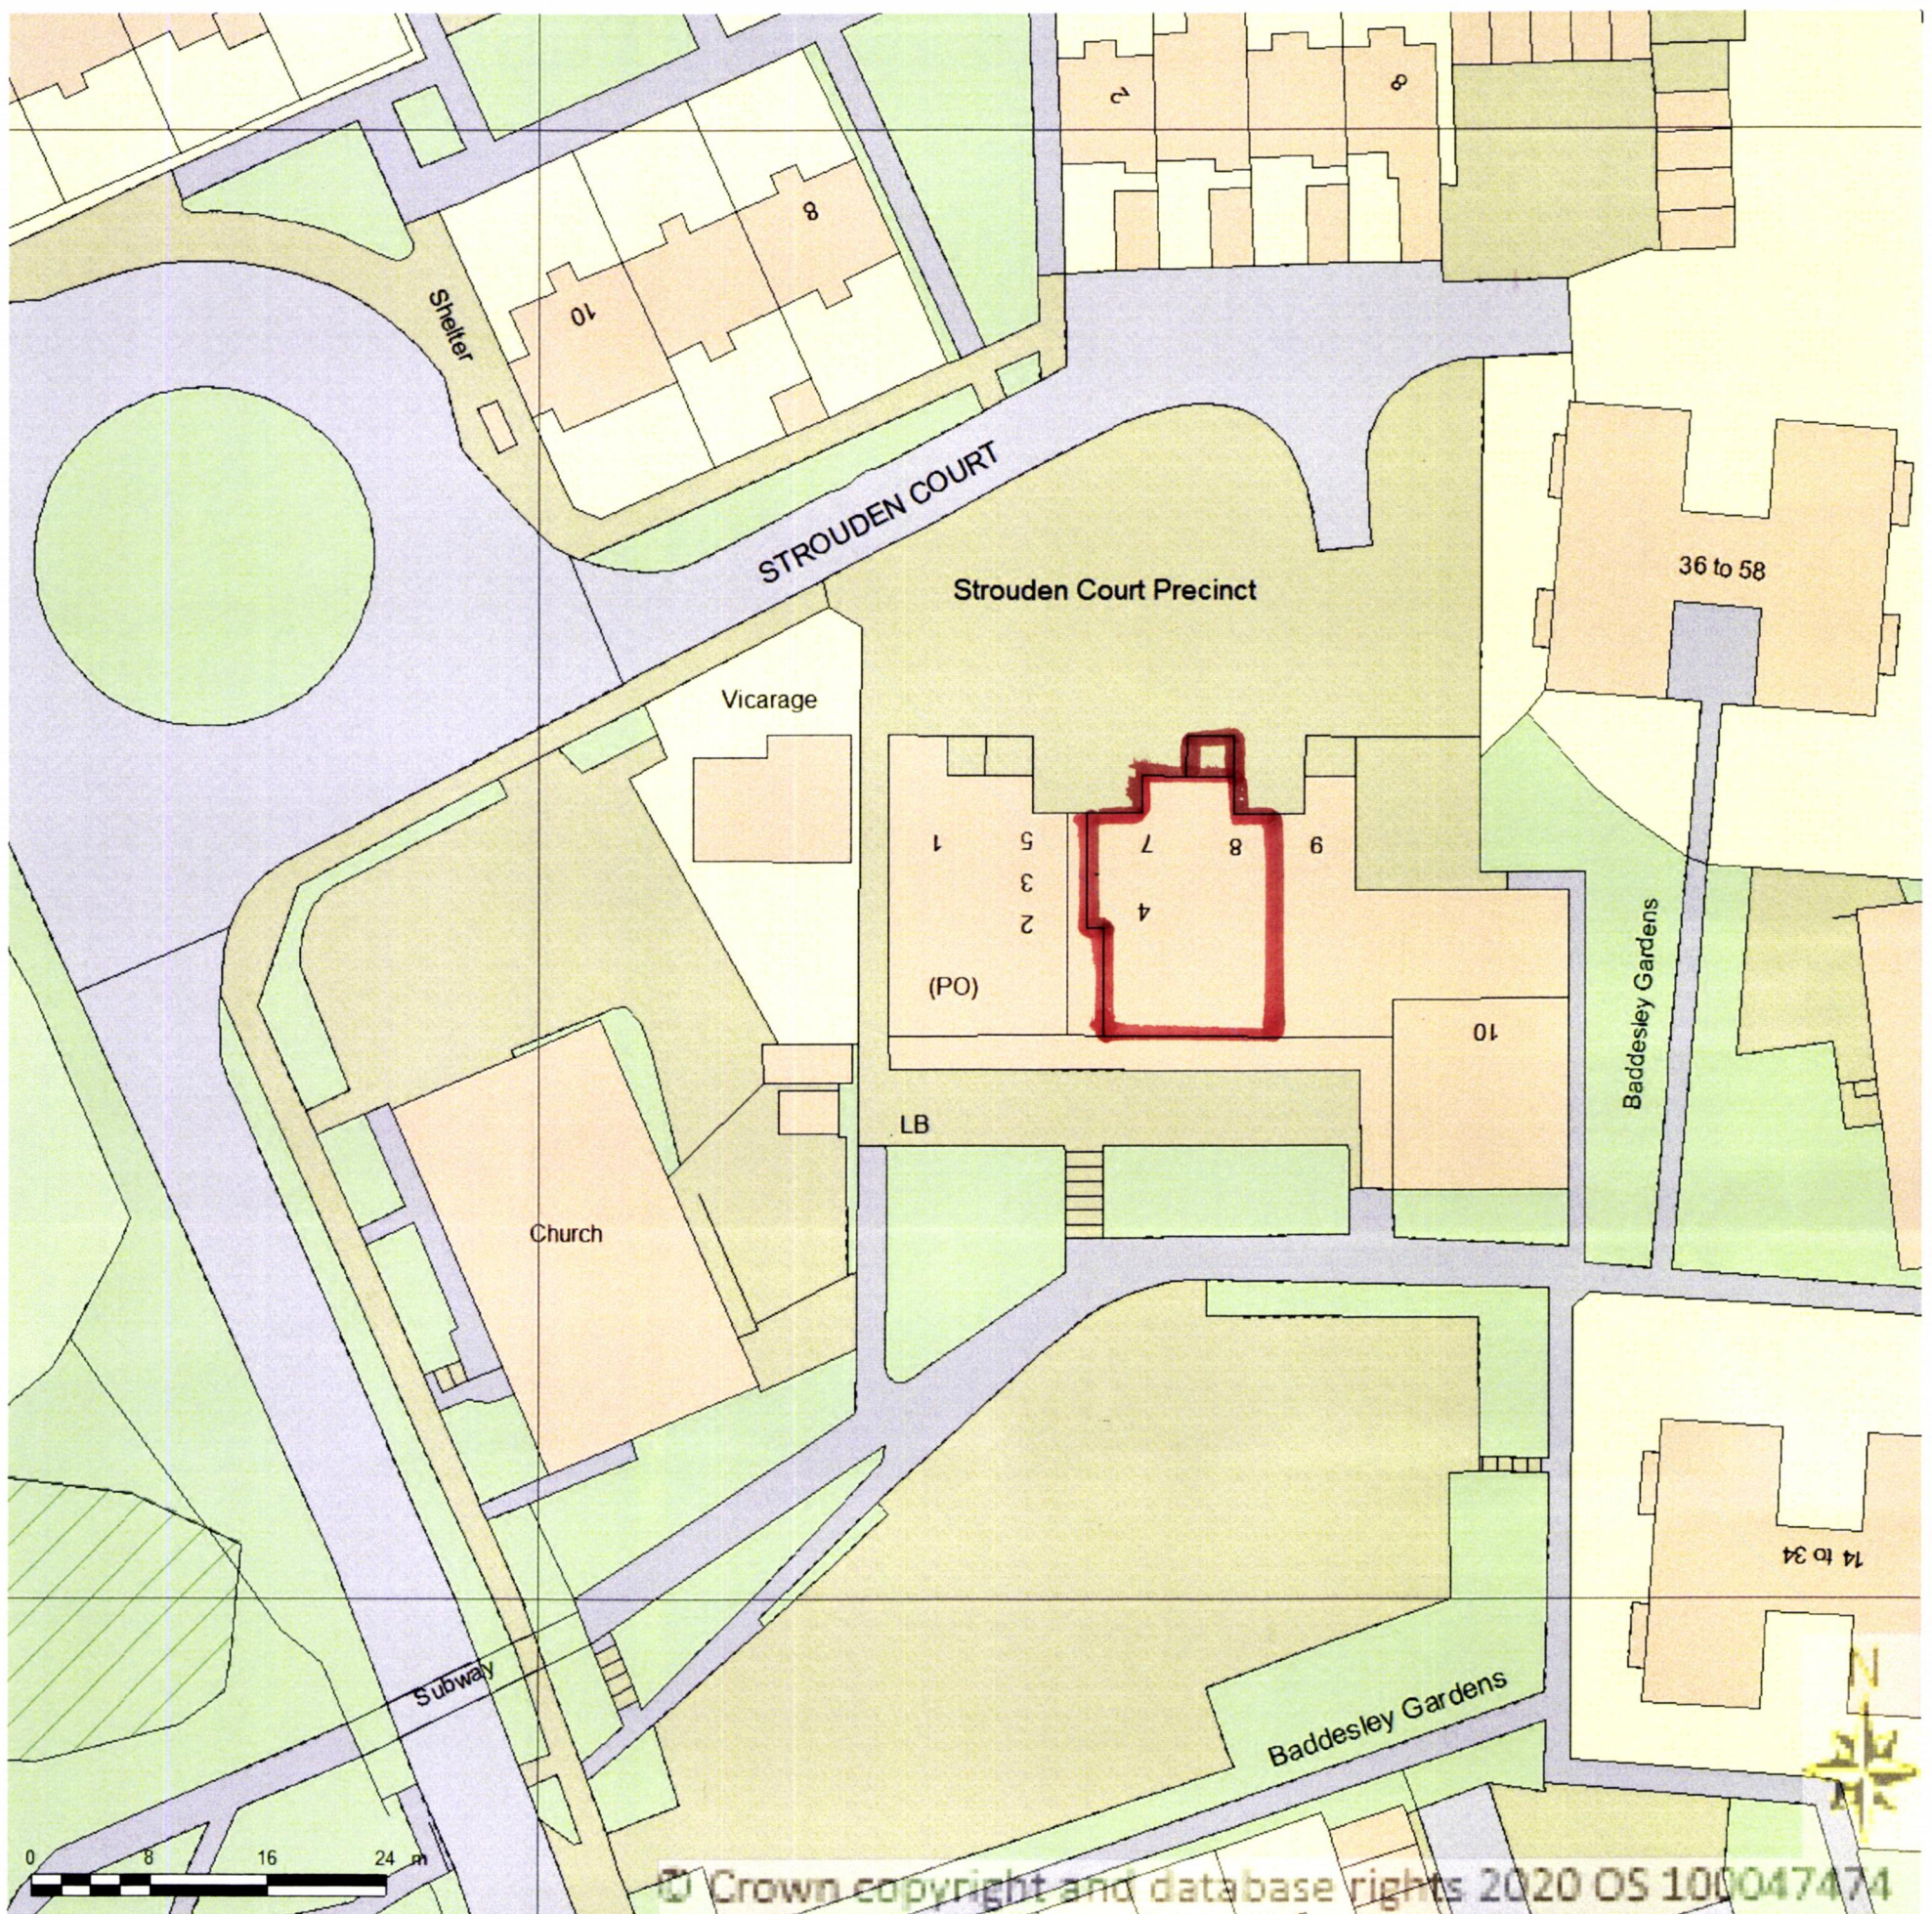