


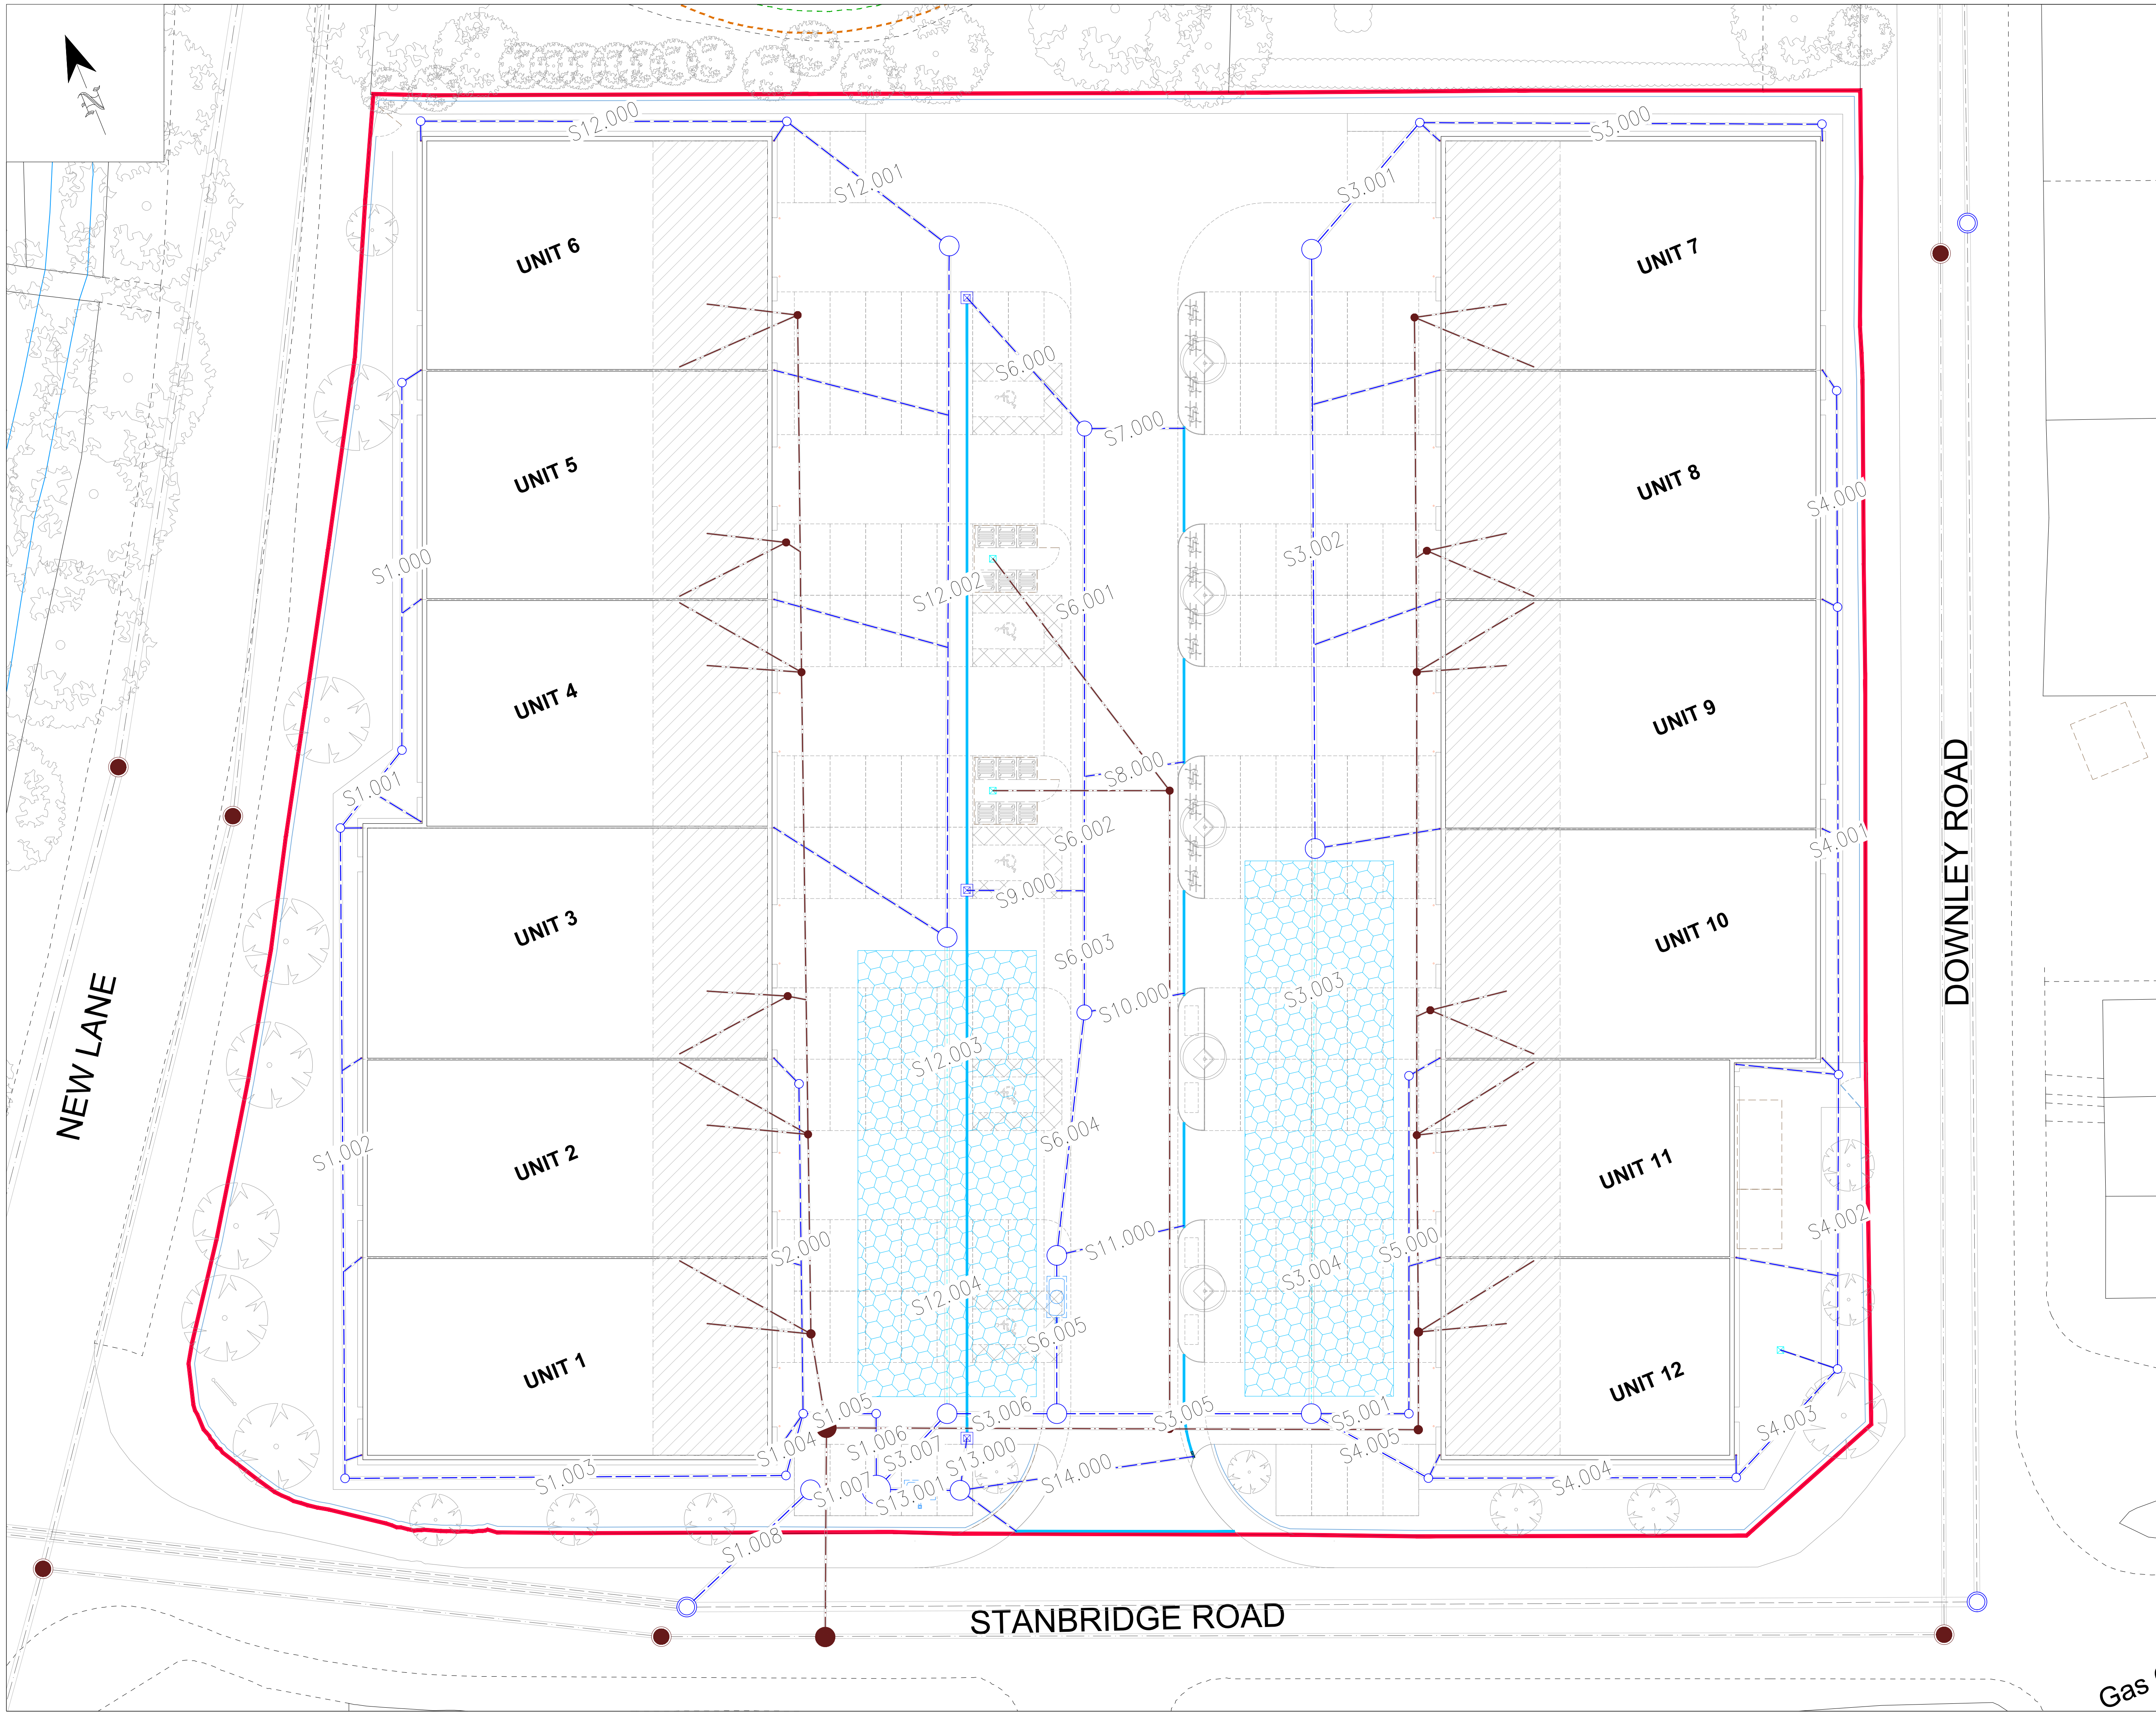

Notes:

- Do not scale from this drawing.
- In case of any discrepancies in drawings, details or bills, refer to engineers for clarification: unilateral decisions by the Contractor will not be accepted.
- This drawing is to be read in conjunction with all related Architects, Consultants & Sub-Contractors drawings and specifications.
- The Contractor is advised that all design drawings and information are to be read concurrently and any discrepancies or omissions reported directly to PTA Civils' Department.
- This drawing is based upon the survey by Shaw Colegate reference 13118_TP_Rev_A dated December 2018 provided in digital format.
- For the proposed drainage layout refer to drawing 9641-PTA-ZZ-XX-DR-C-8101.

Key:

- Site Boundary
- Existing Foul Water
- Existing Surface Water
- Proposed Foul Water
- Proposed Surface Water
- Drainage Channel
- Trash Box
- Attenuation Tank

© Powell Tolner & Associates Ltd.
The contents of this drawing may not be reproduced in whole or in part without the prior written permission of Powell Tolner & Associates.

DRAWING STATUS

COMMENT/COSTING/APPROVAL			
NOT FOR CONSTRUCTION			

P01	First Issue	TA	18.10.19	SLW
REV	DESCRIPTION	BY	DATE	CHK'D

PROJECT TITLE

Spring Business Park
Havant

DRAWING TITLE

Microdrainage Pipe
Reference Layout

DATE	Oct 19	This drawing is issued only for the purposes described in the drawing status box.	PTA PROJ No
DRAWN	TA		9641
SCALE	1:200		REVISION
DRG SIZE	A1		P01

DRAWING No

9641-PTA-ZZ-XX-DR-C- 8102

Consulting Civil & Structural Engineers
29 Red Lion Street
Chesham
Bucks,
HP5 1EJ
Tel. 01494 772721

pta

www.ptaconsult.co.uk