


Architectural floor plan of the first floor of a building. The plan shows a central 'VOID (ENTRANCE/ GIFT SHOP BELOW)' labeled 96. To the left is a 'STORE' labeled 105. Below the store is a 'PARK OFFICE' labeled 104. To the right of the void are two 'PARK OFFICE' spaces labeled 106 and 107. A 'STAIRWELL' labeled 89 is located between the void and the offices on the right. The plan also shows a 'GREENHOUSE BELOW' at the top and a 'ROOF BELOW' on the right. A 'Listed boundary wall to Kitchen Garden' is indicated on the left. An 'Existing external timber stair providing access to first floor office & store room' is shown on the right. A 'Proposed roof canopy over re-located visitor hand-washing station' is indicated at the bottom. The plan includes various architectural details such as doors, windows, and structural elements.

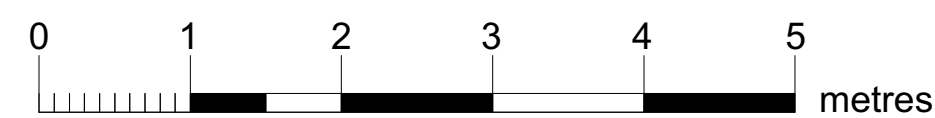

- 1 **This drawing is © copyright Hampshire County Council 2016. No unauthorised reproduction of any kind is permitted.**
- 2 No Dimensions to be scaled from this drawing
- 3 This map is reproduced from Ordnance Survey material with the permission of Ordnance Survey on behalf of the controller of Her Majesty's Stationery Office © Crown copyright. Unauthorised reproduction infringes Crown Copyright and may lead to prosecution or civil proceedings.
(100019180), (2016)

 Hampshire County Council				HCC Property Services, Three Ministers House, 76 High Street, Winchester SO23 8UL. tel: (01962) 847601		 Property Services	
PROJECT Sir George Staunton Country Park Middle Park Way, Havant P09 5HB				SHEET CONTENTS Visitor Reception Building Proposed WC Refurbishment Proposed First Floor Plan			
SCALE 1:50 @A1 1:100 @A3		DATE 23.12.19		DRAWN AT		CHKD. AT	
				DRAWING No. P12426-222		REVISION P2	
				FILE REF. HCC Countryside			