


Hollies Caravan Site, 47, Itchenor Road, Hayling Island, Hampshire, PO11 9SN

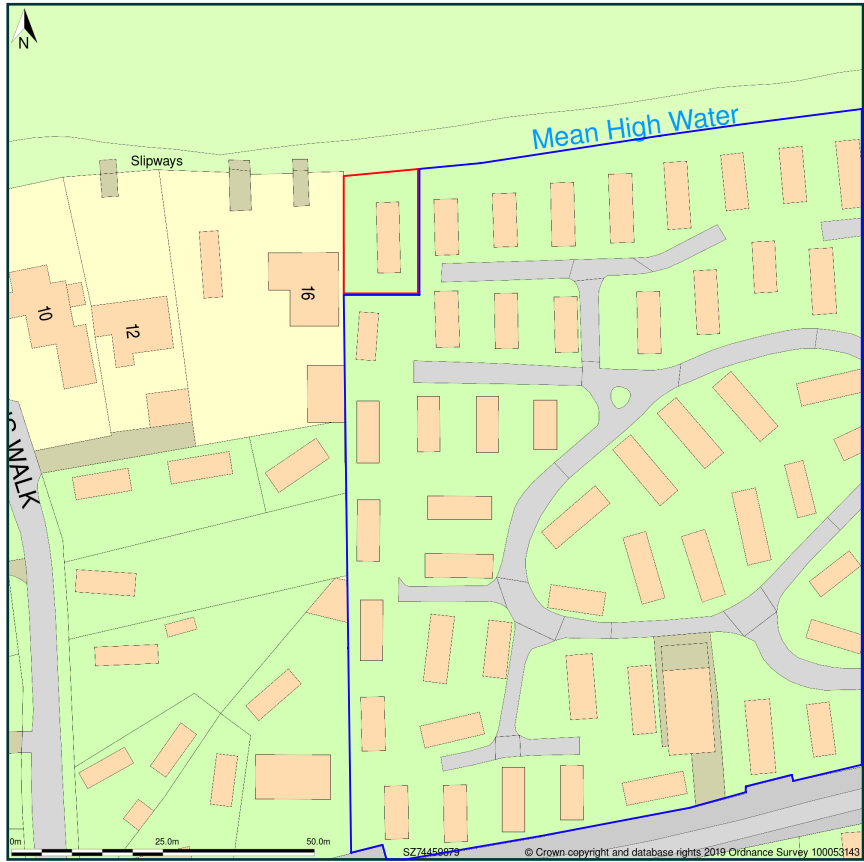


Site Plan shows area bounded by: 474389.05, 98727.47, 474530.47, 98868.89 (at a scale of 1:1250), OSGridRef: SZ74459879. The representation of a road, track or path is no evidence of a right of way. The representation of features as lines is no evidence of a property boundary.

Produced on 23rd Oct 2019 from the Ordnance Survey National Vector Map and incorporating surveyed revision available at this date. Reproduction in whole or part is prohibited without the prior permission of Ordnance Survey. © Crown copyright 2019. Supplied by www.buyaplan.co.uk a licensed Ordnance Survey partner (100053143). Unique plan reference: #00465870-D11085

Ordnance Survey and the OS Symbol are registered trademarks of Ordnance Survey, the national mapping agency of Great Britain. Buy A Plan logo, pdf design and the www.buyaplan.co.uk website are Copyright © Pass Inc Ltd 2019

Location Plan 1:1250

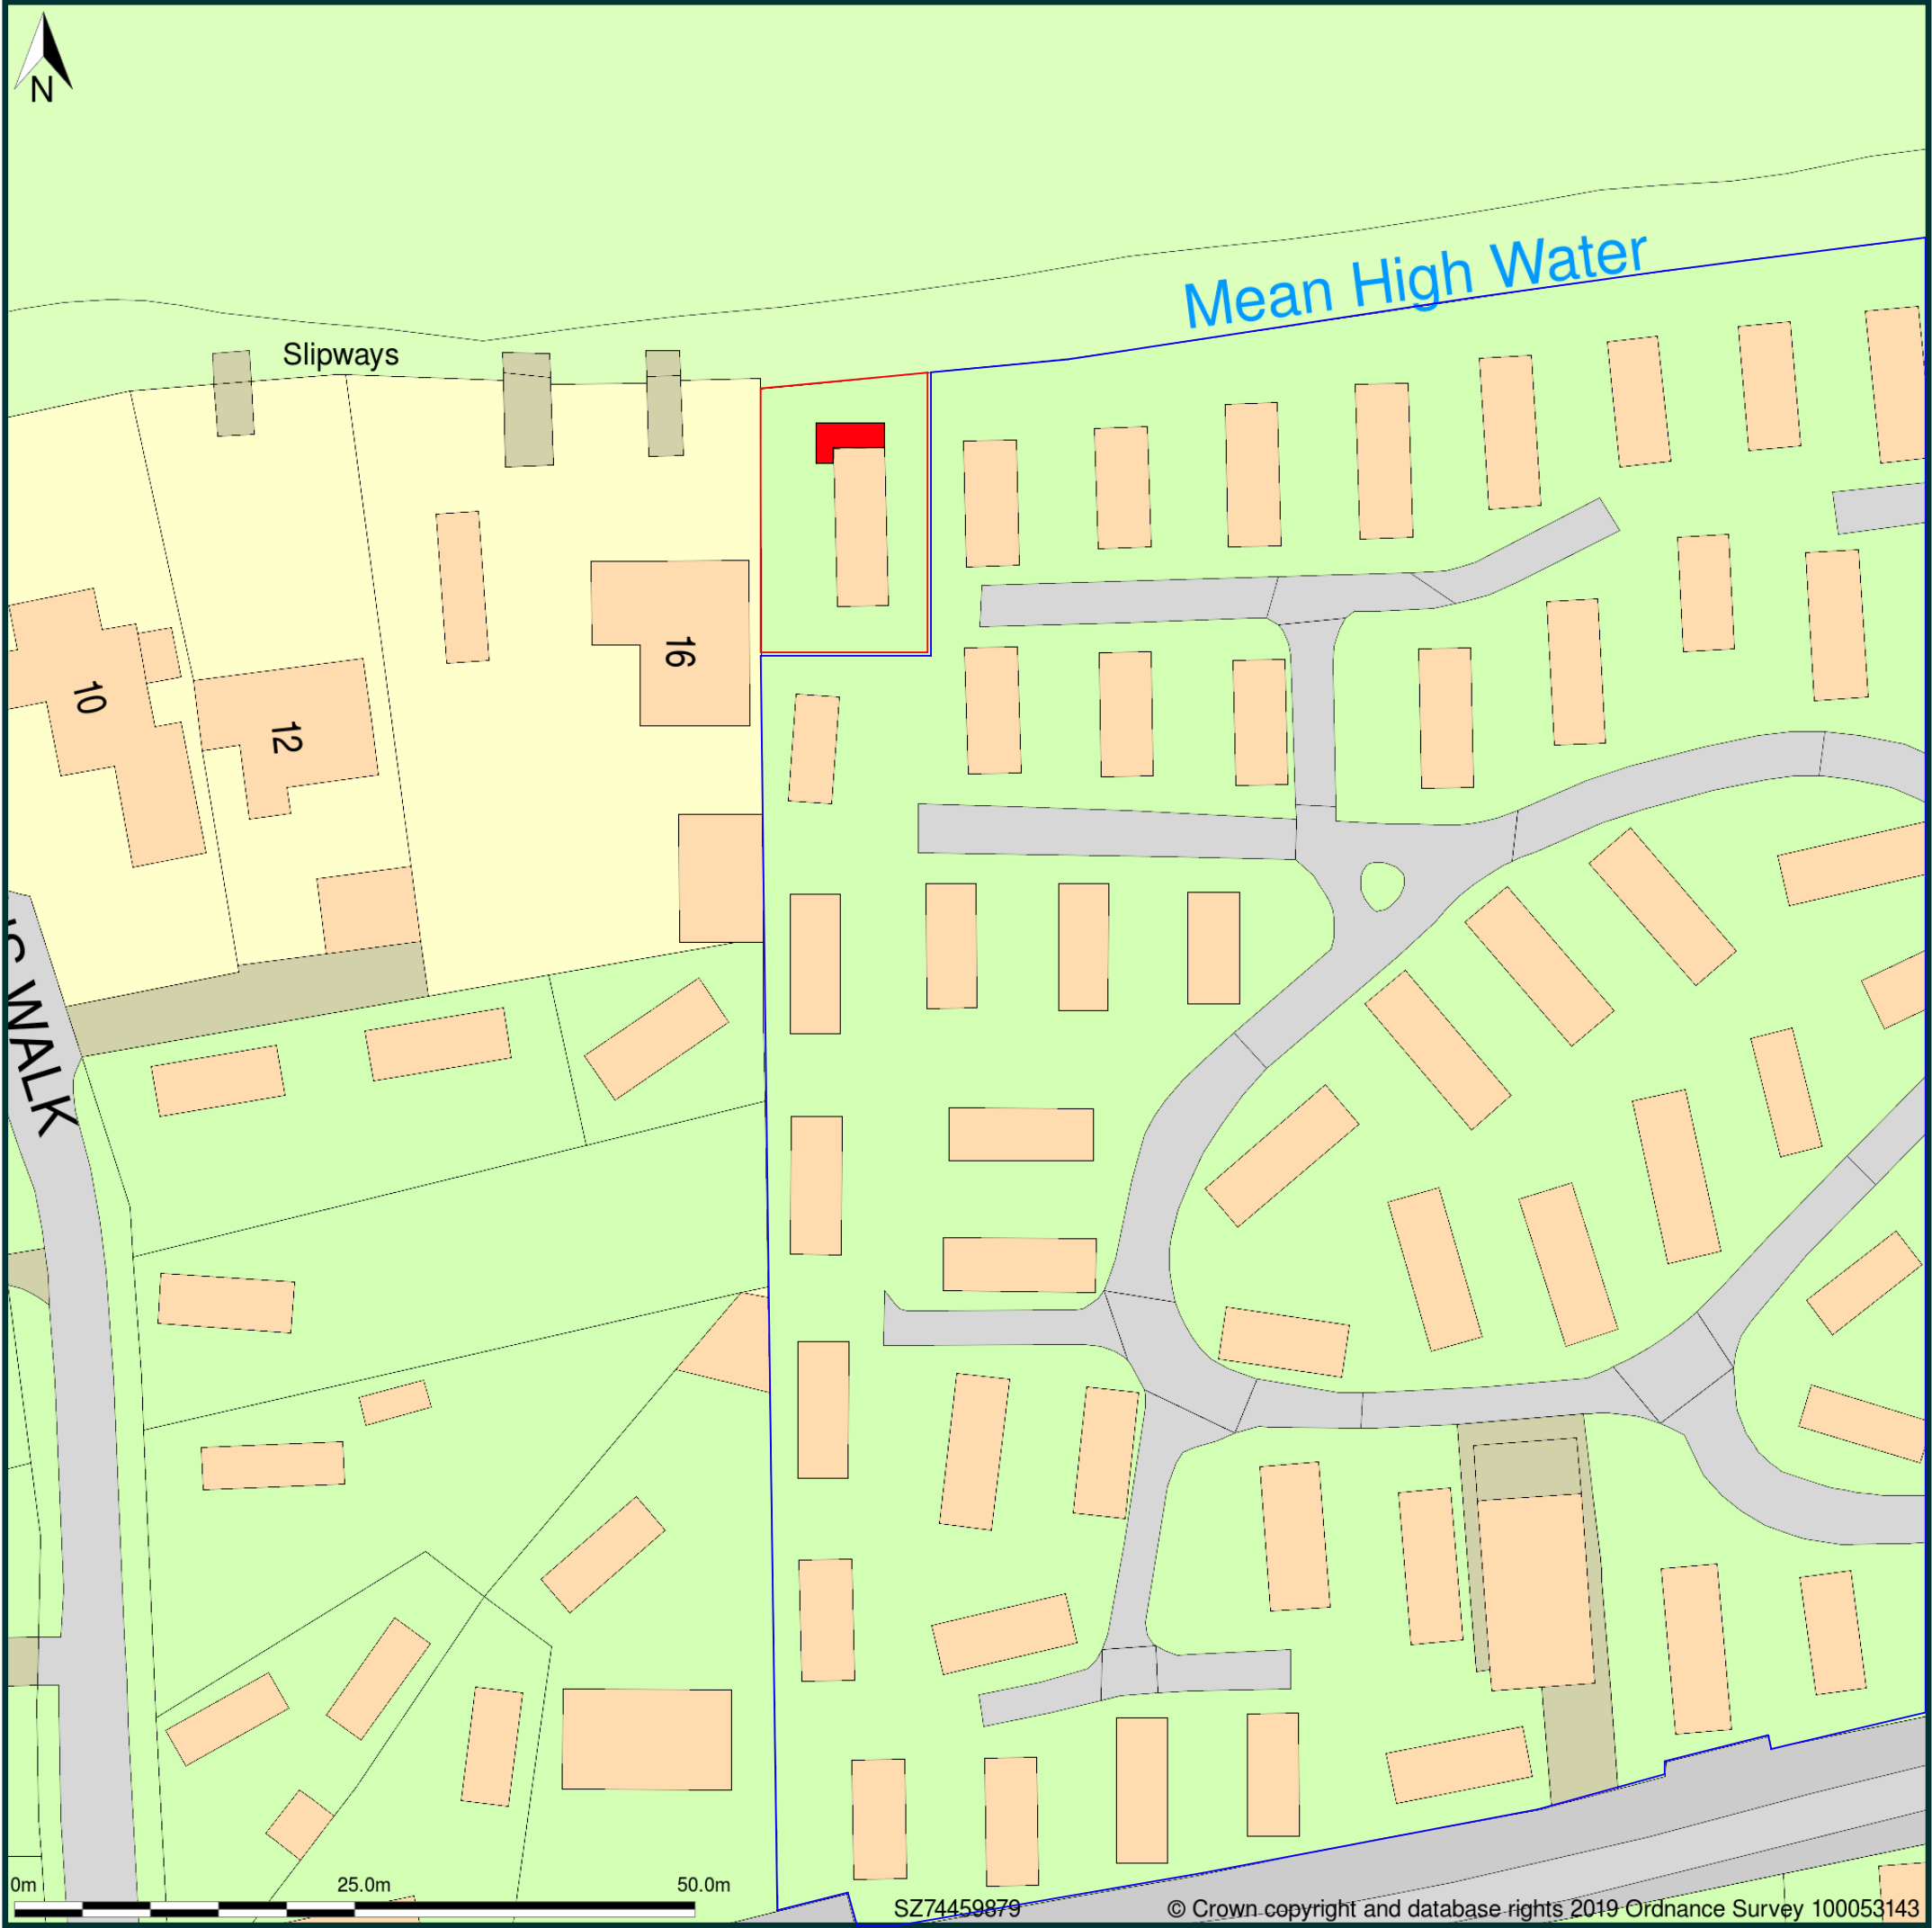

Block Plan 1:500

Block and Site Plan The Hollies 47 Itchenor Road Hampshire PO11 9SN		Date 28/10/2019
		Rev: A
		Scale 1:1250, 1:500@A2
		P_102