


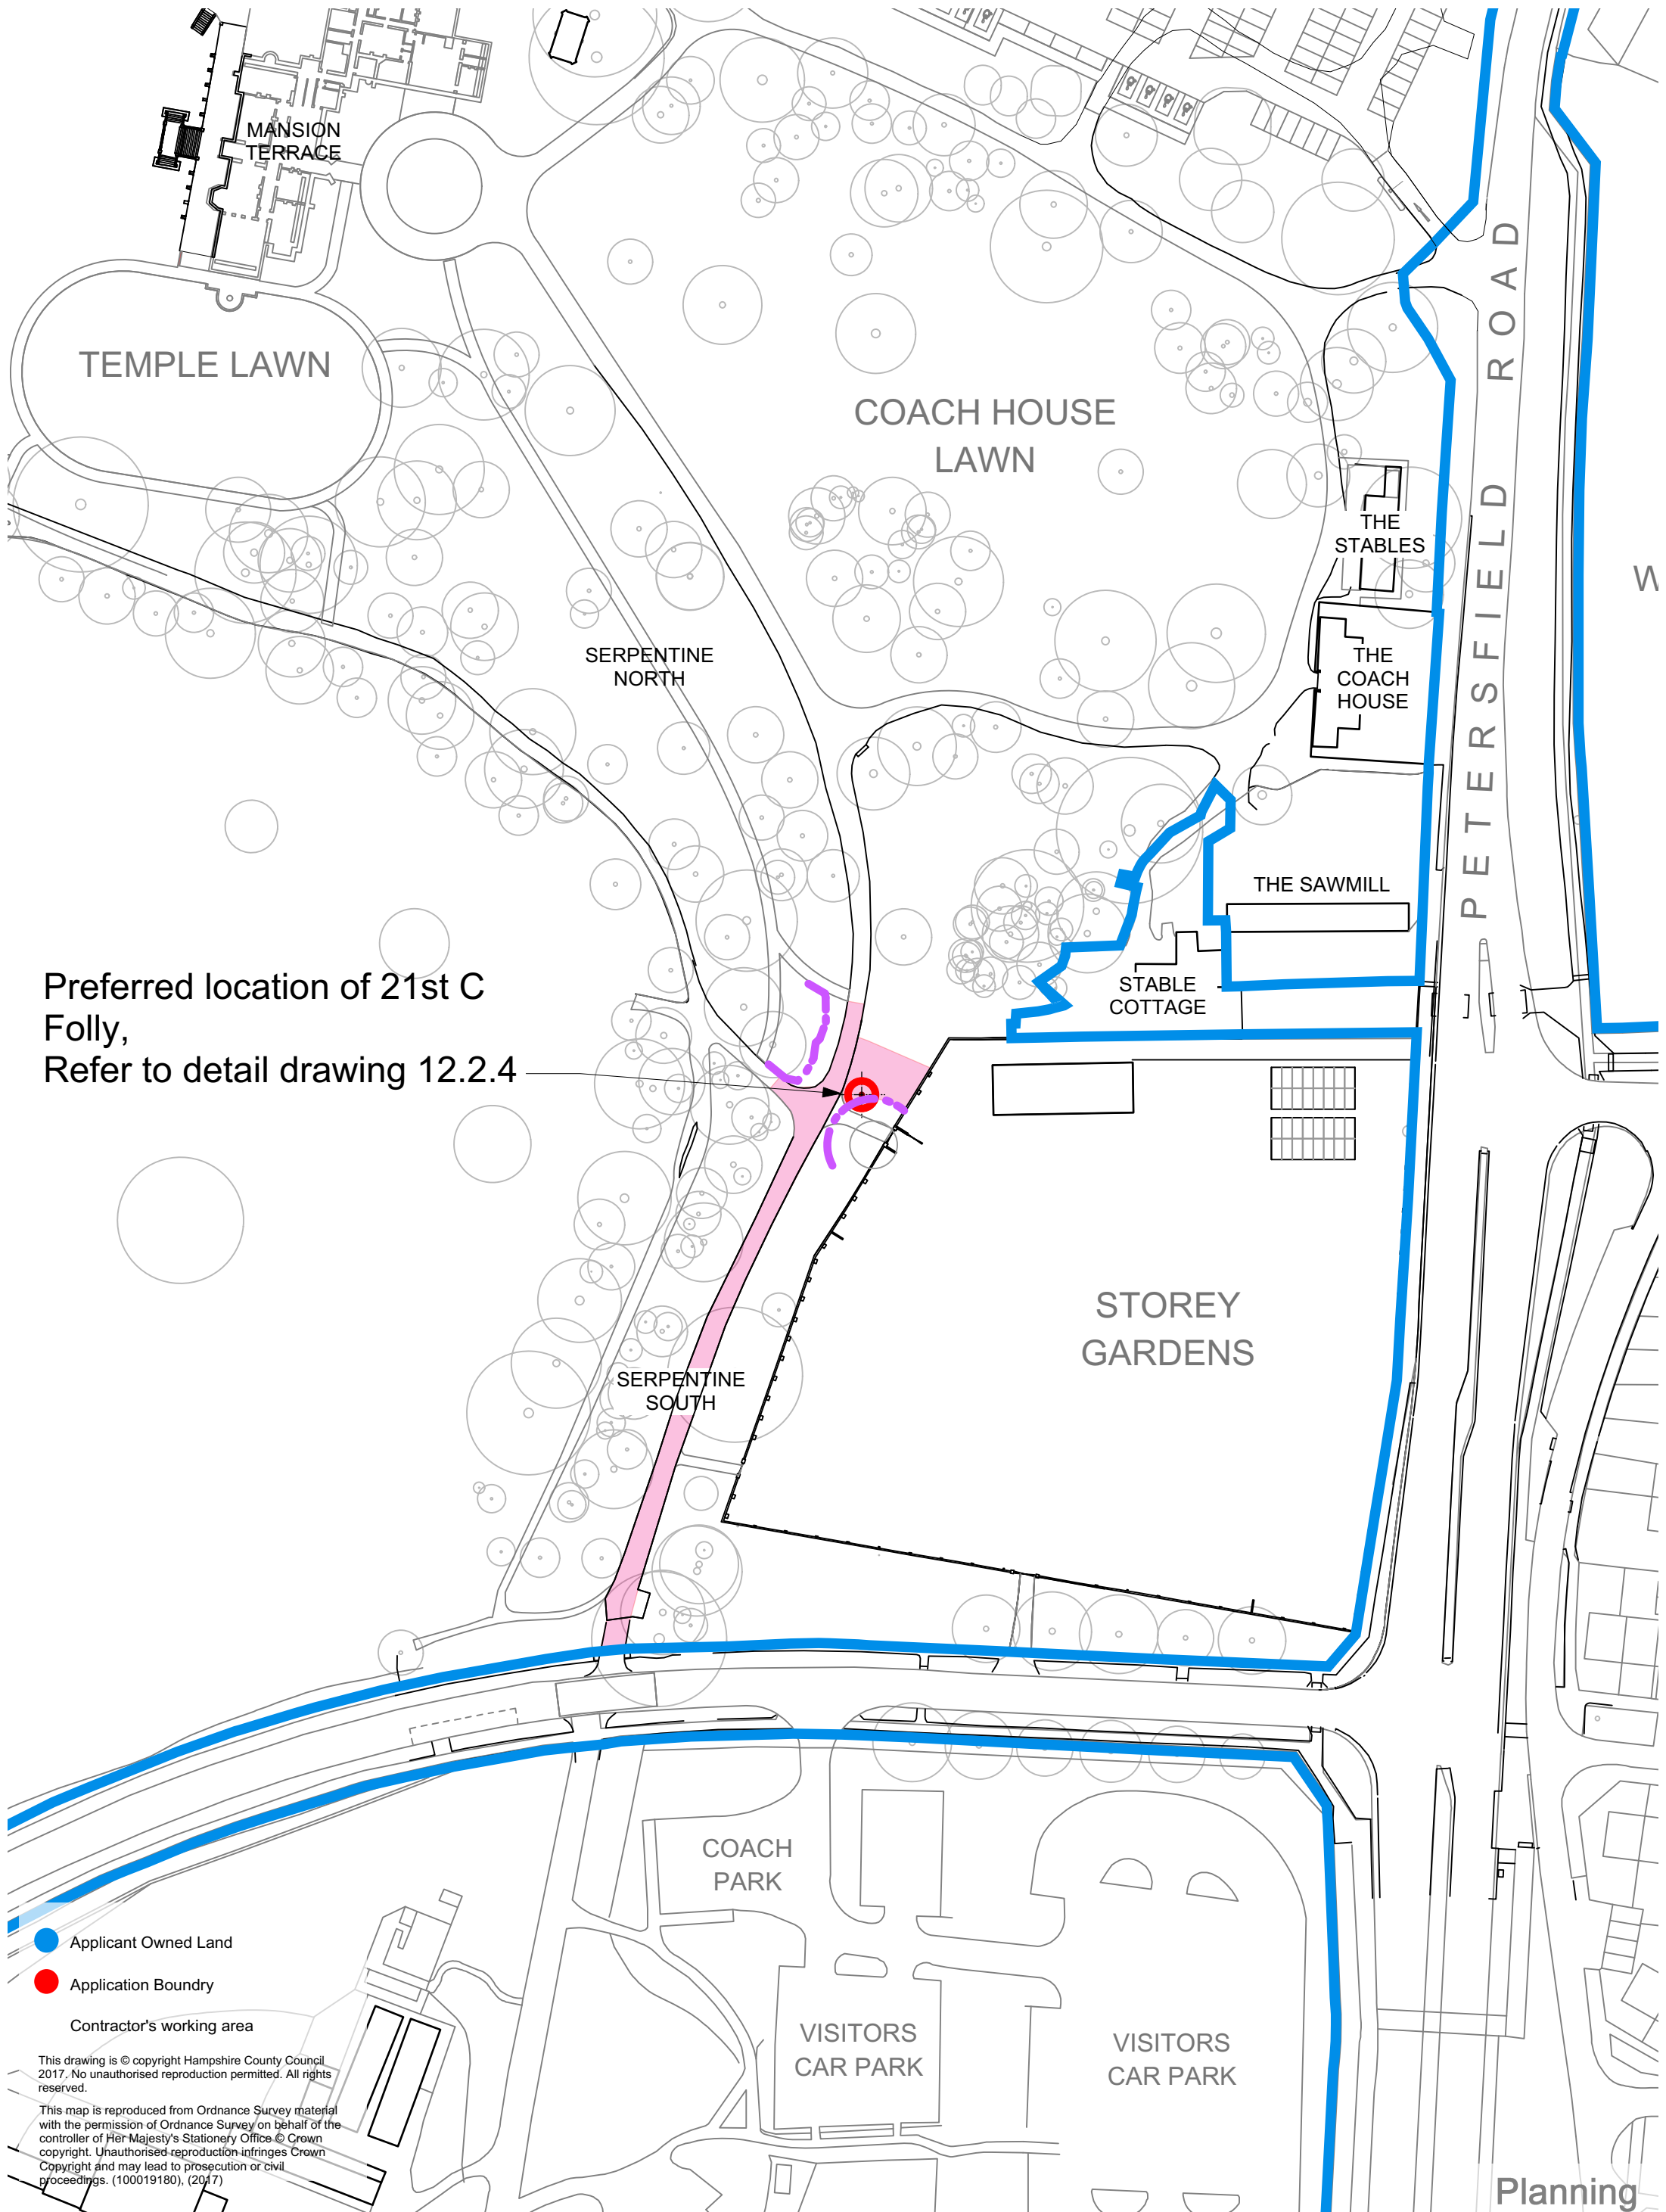

Preferred location of 21st C Folly,
Refer to detail drawing 12.2.4

- Applicant Owned Land
- Application Boundary
- Contractor's working area


This drawing is © copyright Hampshire County Council 2017. No unauthorised reproduction permitted. All rights reserved.

This map is reproduced from Ordnance Survey material with the permission of Ordnance Survey on behalf of the controller of Her Majesty's Stationery Office © Crown copyright. Unauthorised reproduction infringes Crown Copyright and may lead to prosecution or civil proceedings. (100019180), (2017)

Staunton Country Park - A Regency Landscape Revealed

Part Site Plan
Scale 1:1000@A3

Drawing No. 1.5.2 Revision A

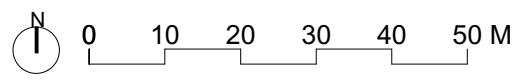

Planning