


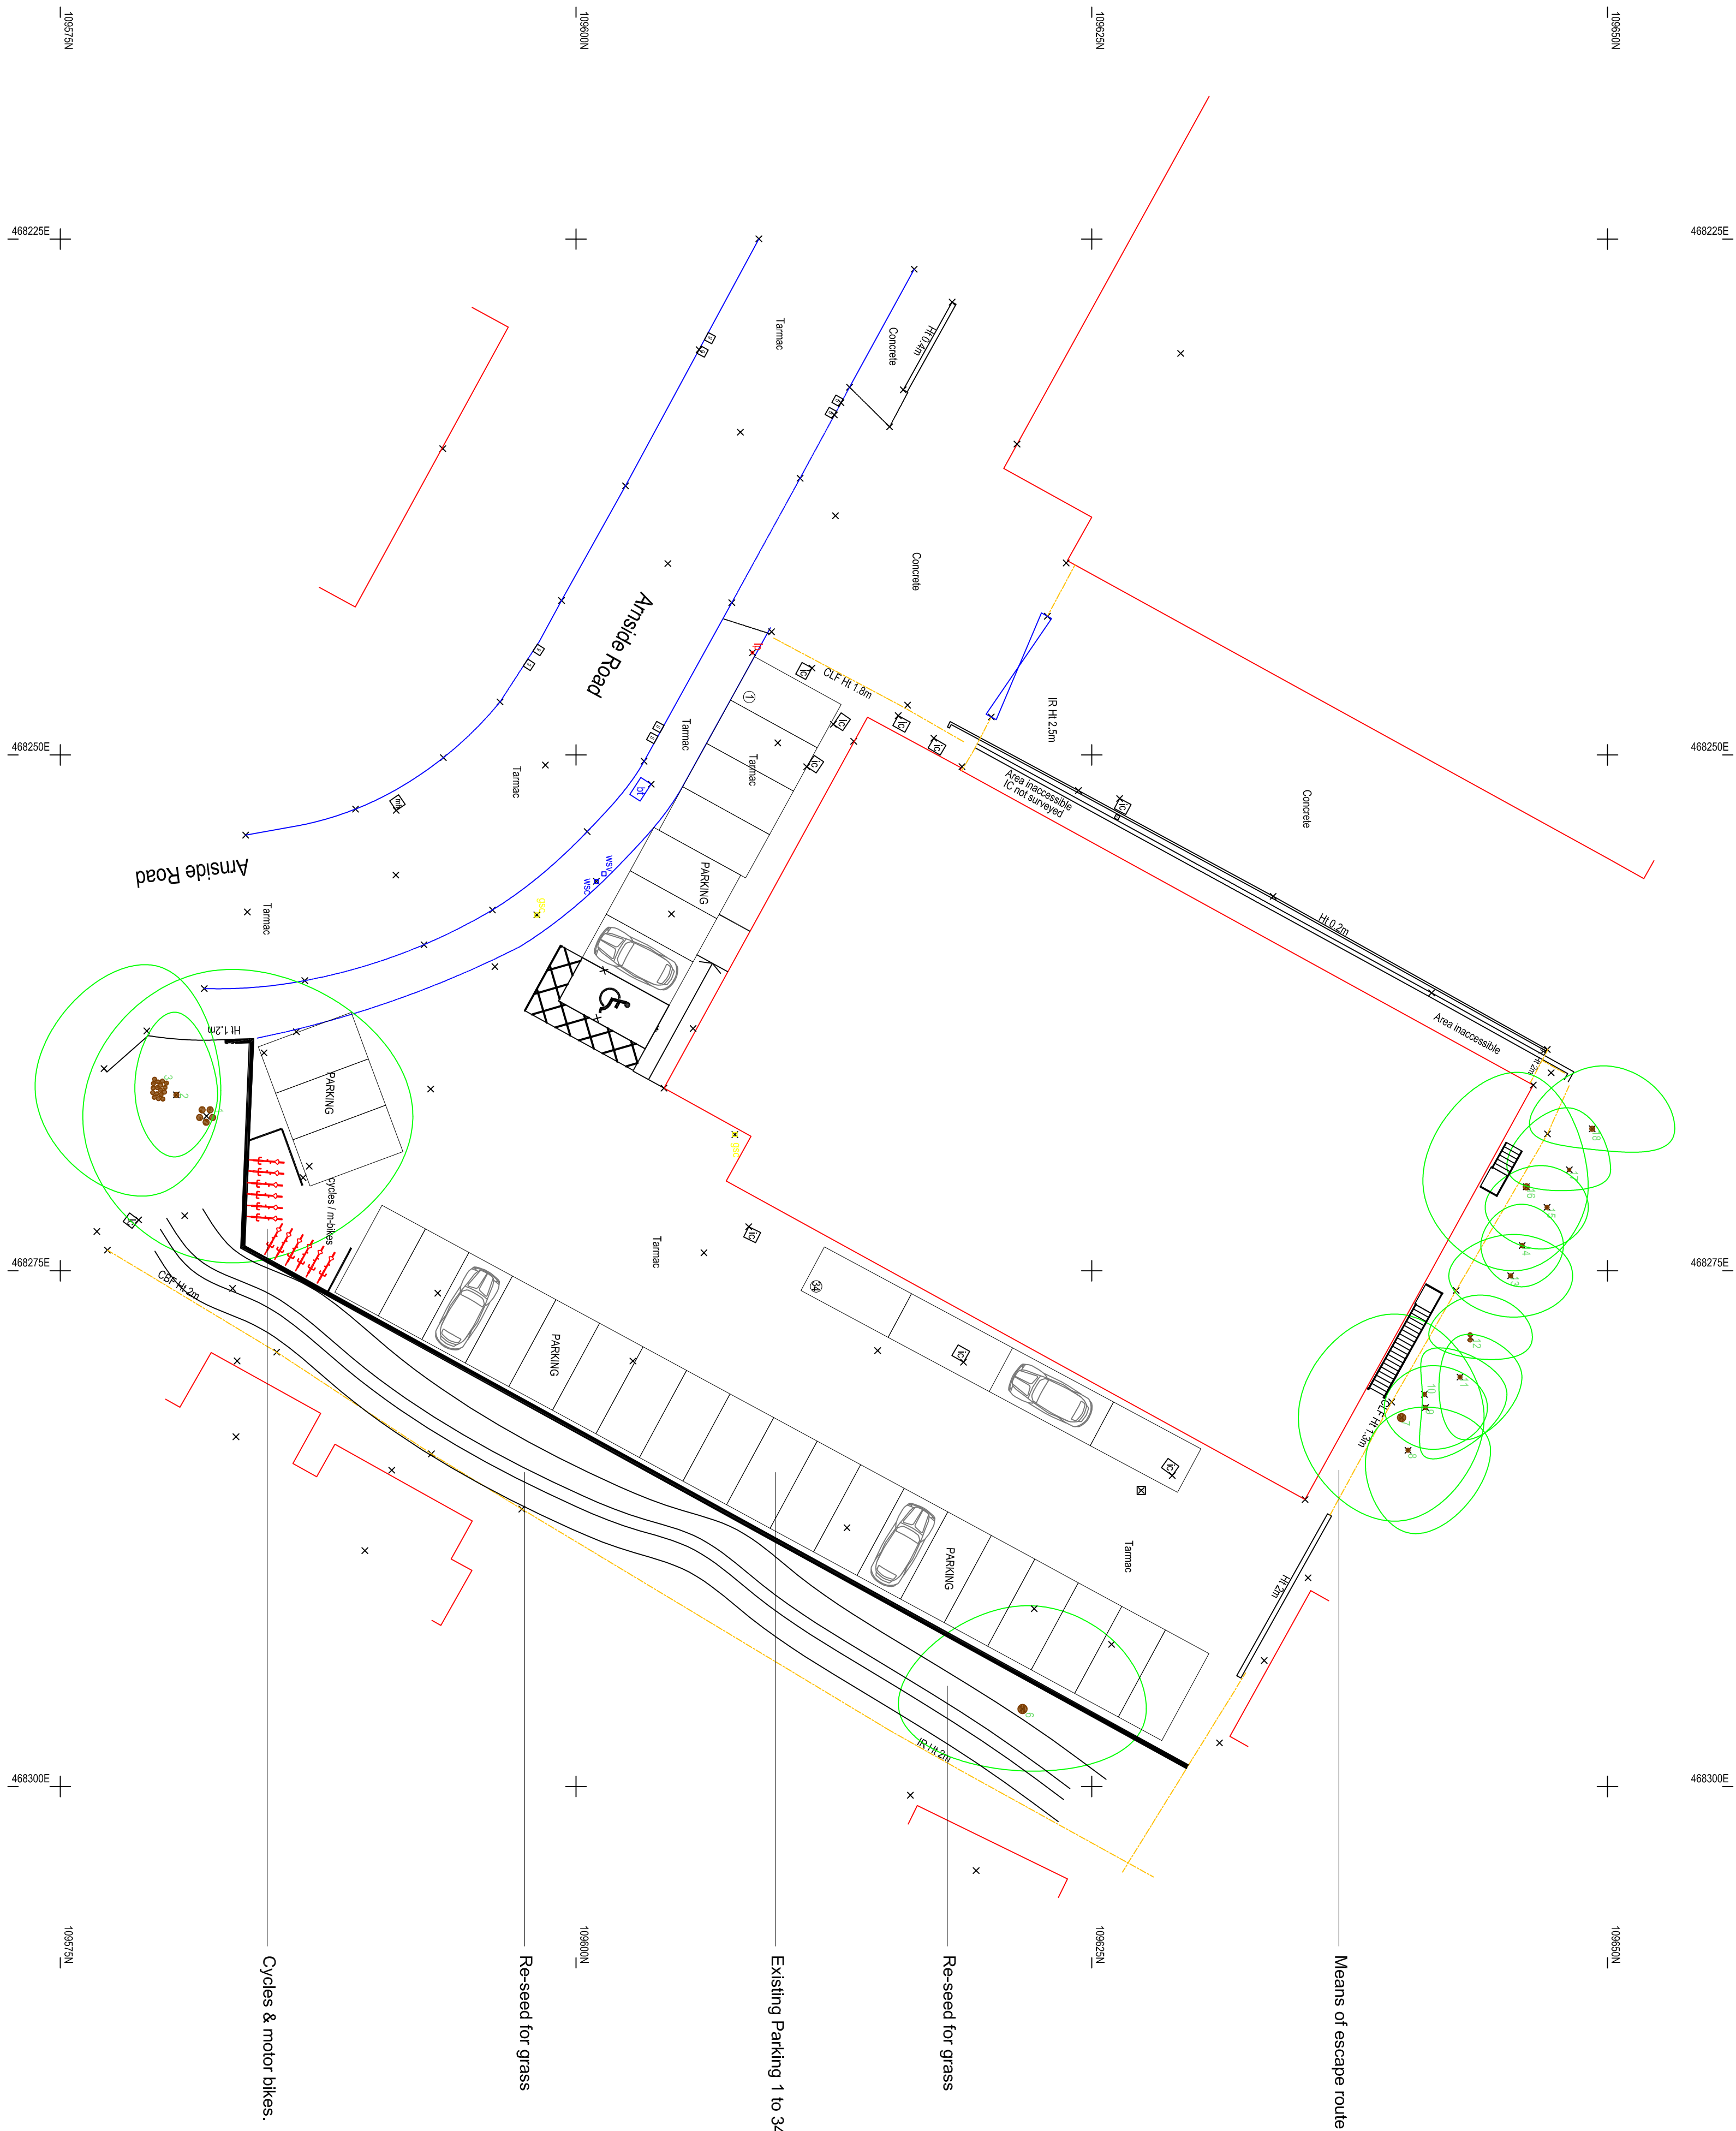

01	revised landscaping	19/06/18	CPH
Revision	Description	Date	Drawn

The West Group
Anside
Watercove

Site Plan

Chris Flint Associates Ltd
CHARTERED SURVEYORS - PROJECT MANAGERS
DEVELOPMENT CONSULTANTS

Drawn By	Date	SHEET SIZE	Approved By
CF	19/06/18	A1	
CFA	FULL	02	01
Scale			1-200

PLANNING

2 Everside Close, Watercove, Hants PO7 8NZ
tel: 01329 432484 fax: 01329 358554
Email: chris@flintassociates.co.uk