


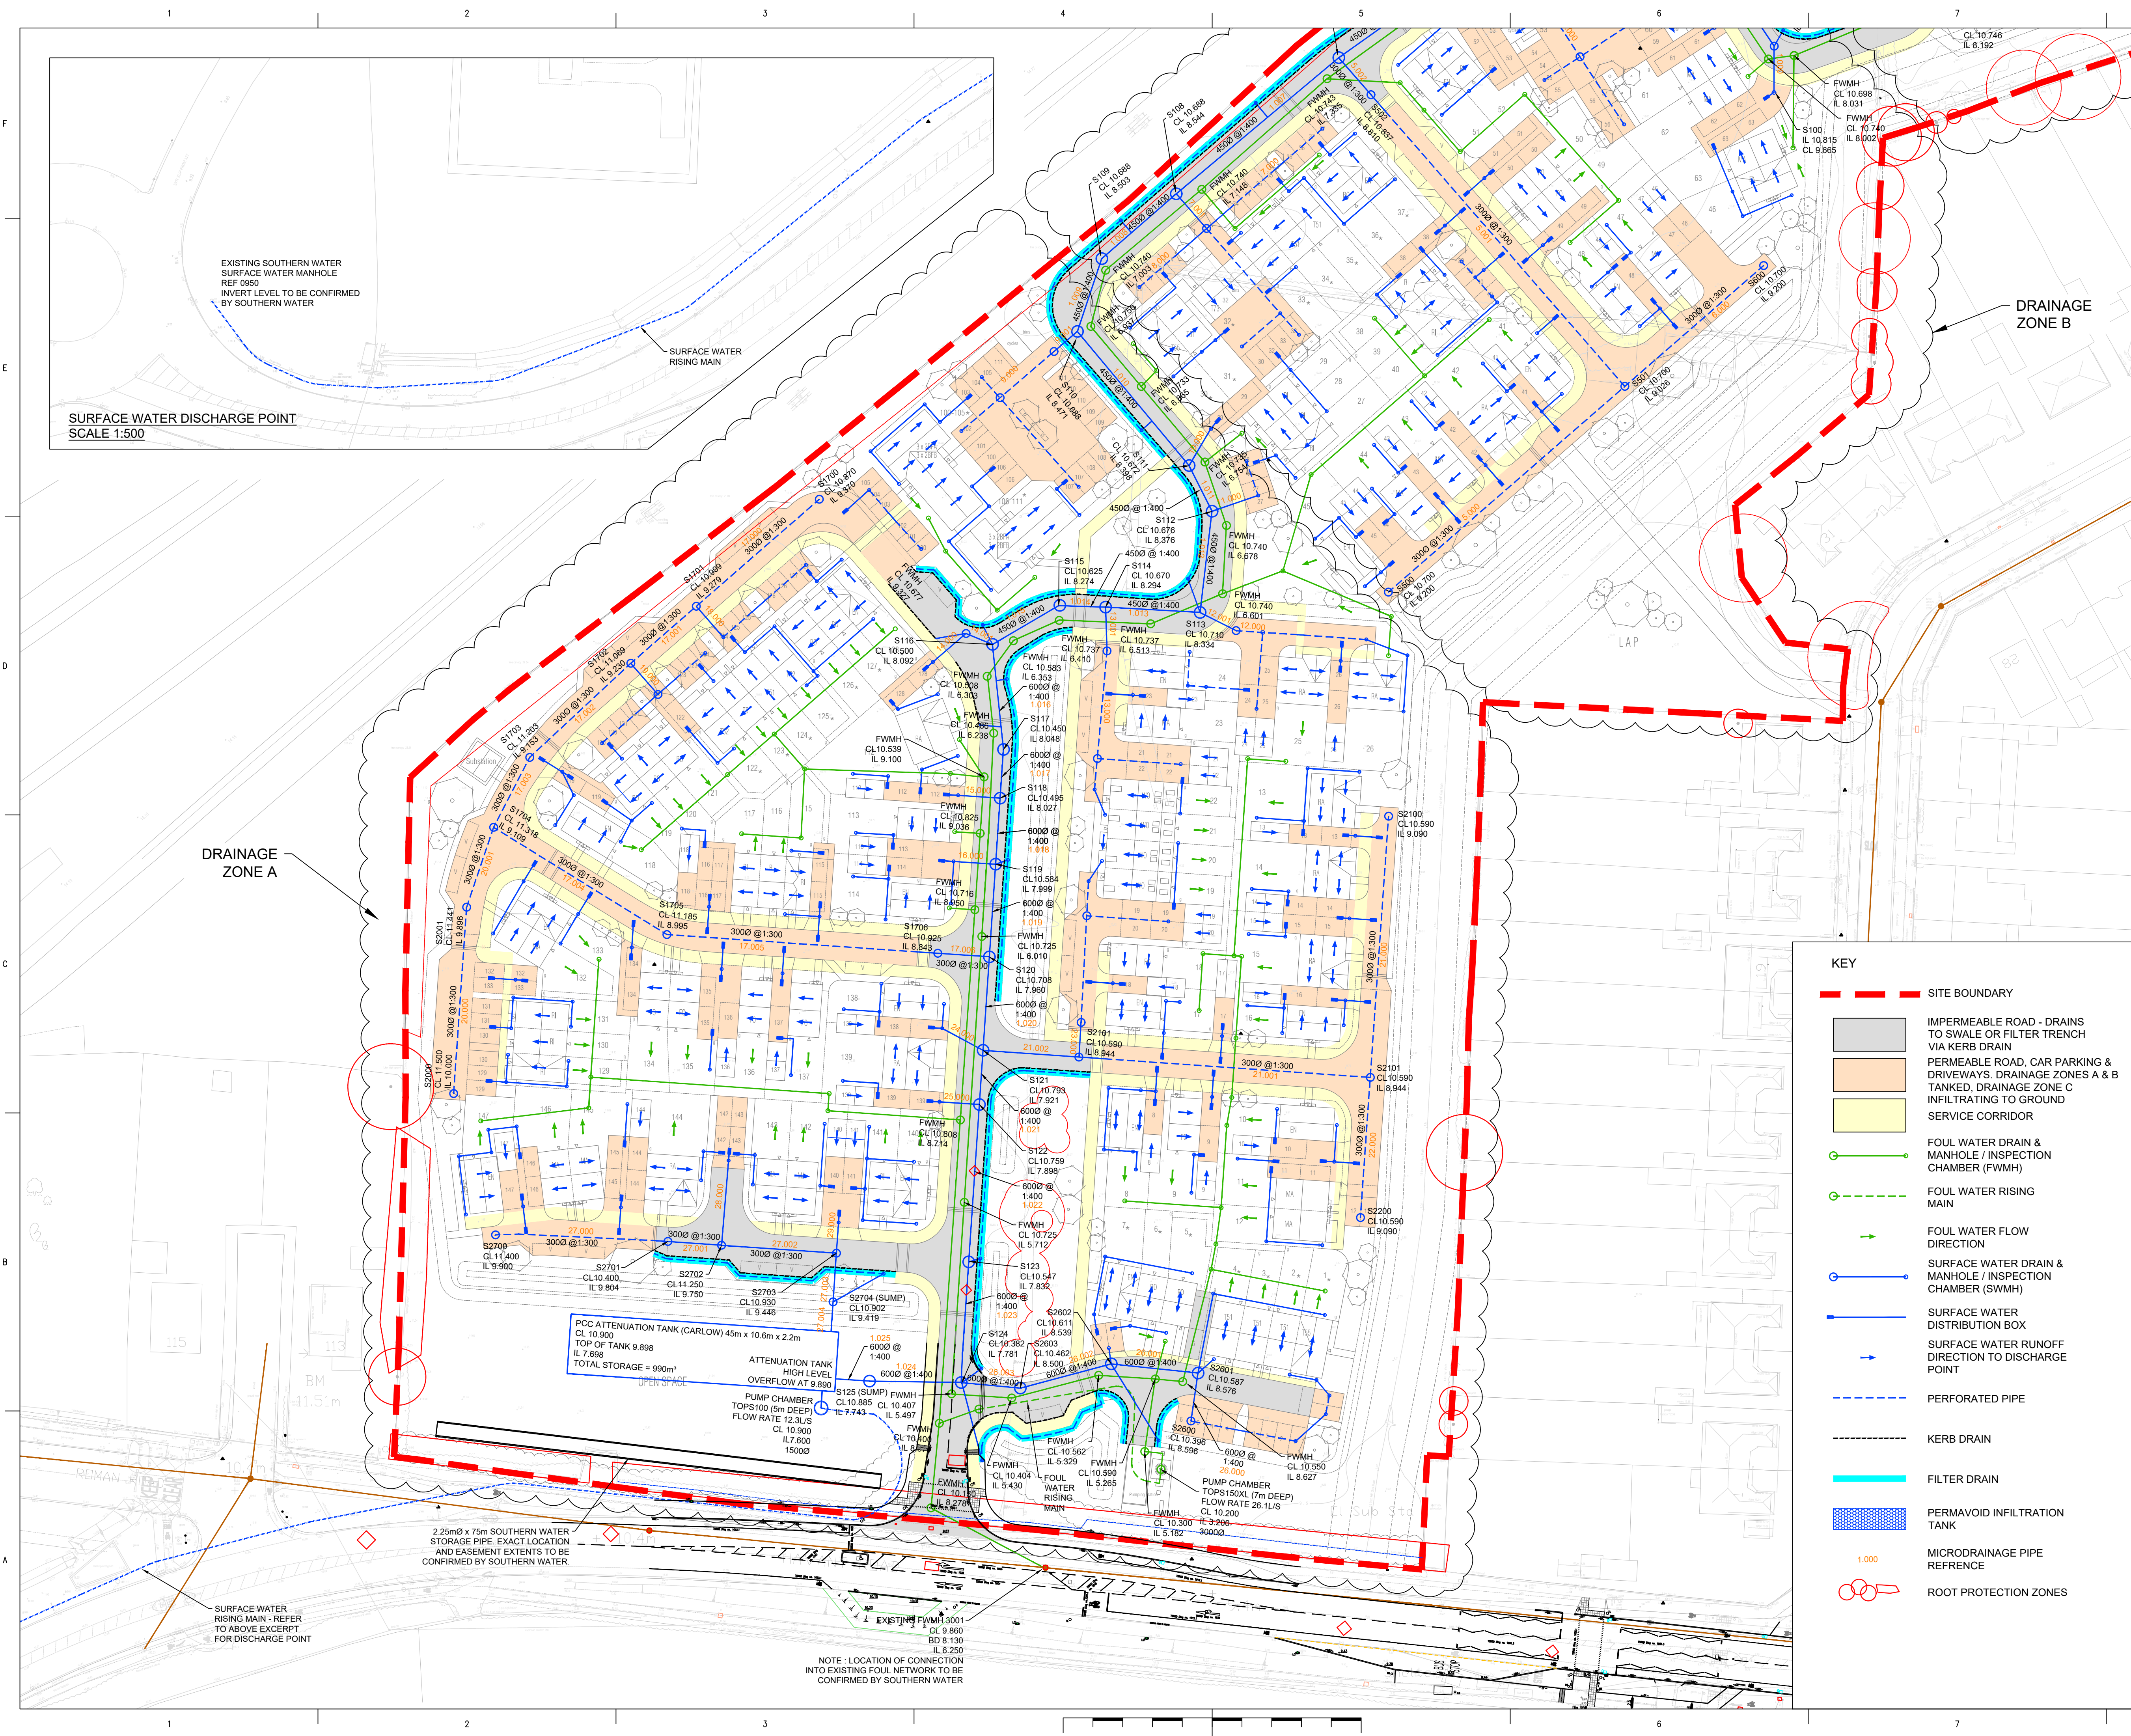

SURFACE WATER DISCHARGE POINT
SCALE 1:500

DRAINAGE
ZONE A


DRAINAGE
ZONE B

- KEY
- SITE BOUNDARY
 - IMPERMEABLE ROAD - DRAINS TO SWALE OR FILTER TRENCH VIA KERB DRAIN
 - PERMEABLE ROAD, CAR PARKING & DRIVEWAYS. DRAINAGE ZONES A & B TANKED, DRAINAGE ZONE C INFILTRATING TO GROUND
 - SERVICE CORRIDOR
 - FOUL WATER DRAIN & MANHOLE / INSPECTION CHAMBER (FWMH)
 - FOUL WATER RISING MAIN
 - FOUL WATER FLOW DIRECTION
 - SURFACE WATER DRAIN & MANHOLE / INSPECTION CHAMBER (SWMH)
 - SURFACE WATER DISTRIBUTION BOX
 - SURFACE WATER RUNOFF DIRECTION TO DISCHARGE POINT
 - PERFORATED PIPE
 - KERB DRAIN
 - FILTER DRAIN
 - PERMAVOID INFILTRATION TANK
 - MICRODRAINAGE PIPE REFERENCE
 - ROOT PROTECTION ZONES

1012052 A1

Based on:	Rev
Architects Drg No.	Rev
Structural Drg No.	Rev
Survey Drg No.	Rev
Other Drg No.	Rev
Other Drg No.	Rev

- Notes
- THIS DRAWING SHALL BE READ IN CONJUNCTION WITH ALL RELEVANT ARCHITECTURAL, STRUCTURAL AND ENGINEERING SERVICES DRAWINGS, SPECIFICATIONS, SCHEDULES AND PROJECT SPECIFIC DOCUMENTS.
 - ALL DIMENSIONS IN mm UNLESS OTHERWISE STATED.
 - DO NOT SCALE FROM THIS DRAWING.
 - REFER TO DRAWING CLXX(52)5005 FOR SW PUMPING STATION DETAILS. CLXX(52)5006 FOR FW PUMPING STATION DETAILS & CLXX(52)5007 FOR SW ATTENUATION TANK DETAILS.

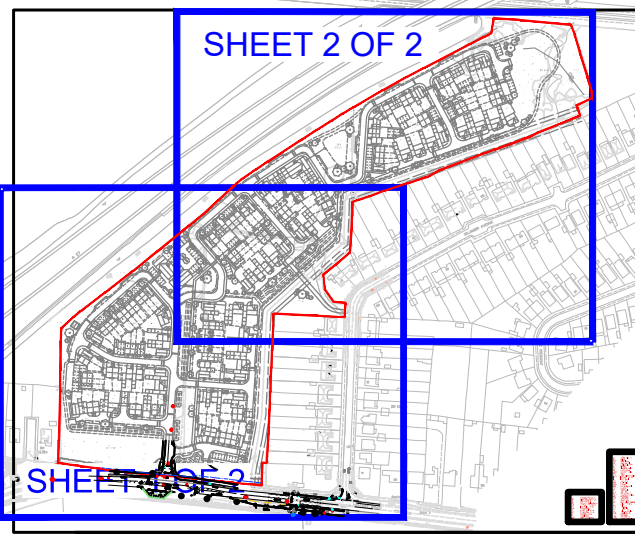

P5	03/04/18	ISSUED FOR TENDER	SJ	SP	SP
P4	04/12/17	REVISED LAYOUT - PLANNING RESUBMISSION	SJ	SP	SP
P3	19/05/17	PLANNING RESUBMISSION	SJ	AMF	AMF
P2	01/03/17	REVISED TO SUIT SCHEME ALTERATION	SJ	AMF	AMF
P1	21/07/17	ISSUED FOR PLANNING	SJ	AMF	AMF
-	14/07/16	ISSUED FOR COMMENT	SJ	AMF	AMF
Issue	Date	Description	By	Chkd	Verfd

Project
SAXON FIELDS
HAVANT ROAD, EMSWORTH

Client
BARRATT HOMES
Architect
COOPER BAILLIE

Title
DRAINAGE LAYOUT
SHEET 1 OF 2

Drawing No.
CLXX(52)2001
Drawing Status
D2 - ISSUED FOR TENDER

Job No.
1012052
Scale
1:500 @ A1

CUNDALL

One Carter Lane
London, EC4V 5EP
Telephone: +44 (0)20 7438 1600
Website: www.cundall.com