

NOTES:

EXISTING & Proposed Front Elevation


Client:

Location:

260
London Road
Waterlooville
PO7 7HG

Scale: 1:100 @ A3

0 2M



Date: _____ Drawn By: _____

28.11.18.

Drawing No:	Pay:
-------------	------

LR.260.EX&PR.01

PROPOSED
Front elevation

EXISTING
Front elevation

