


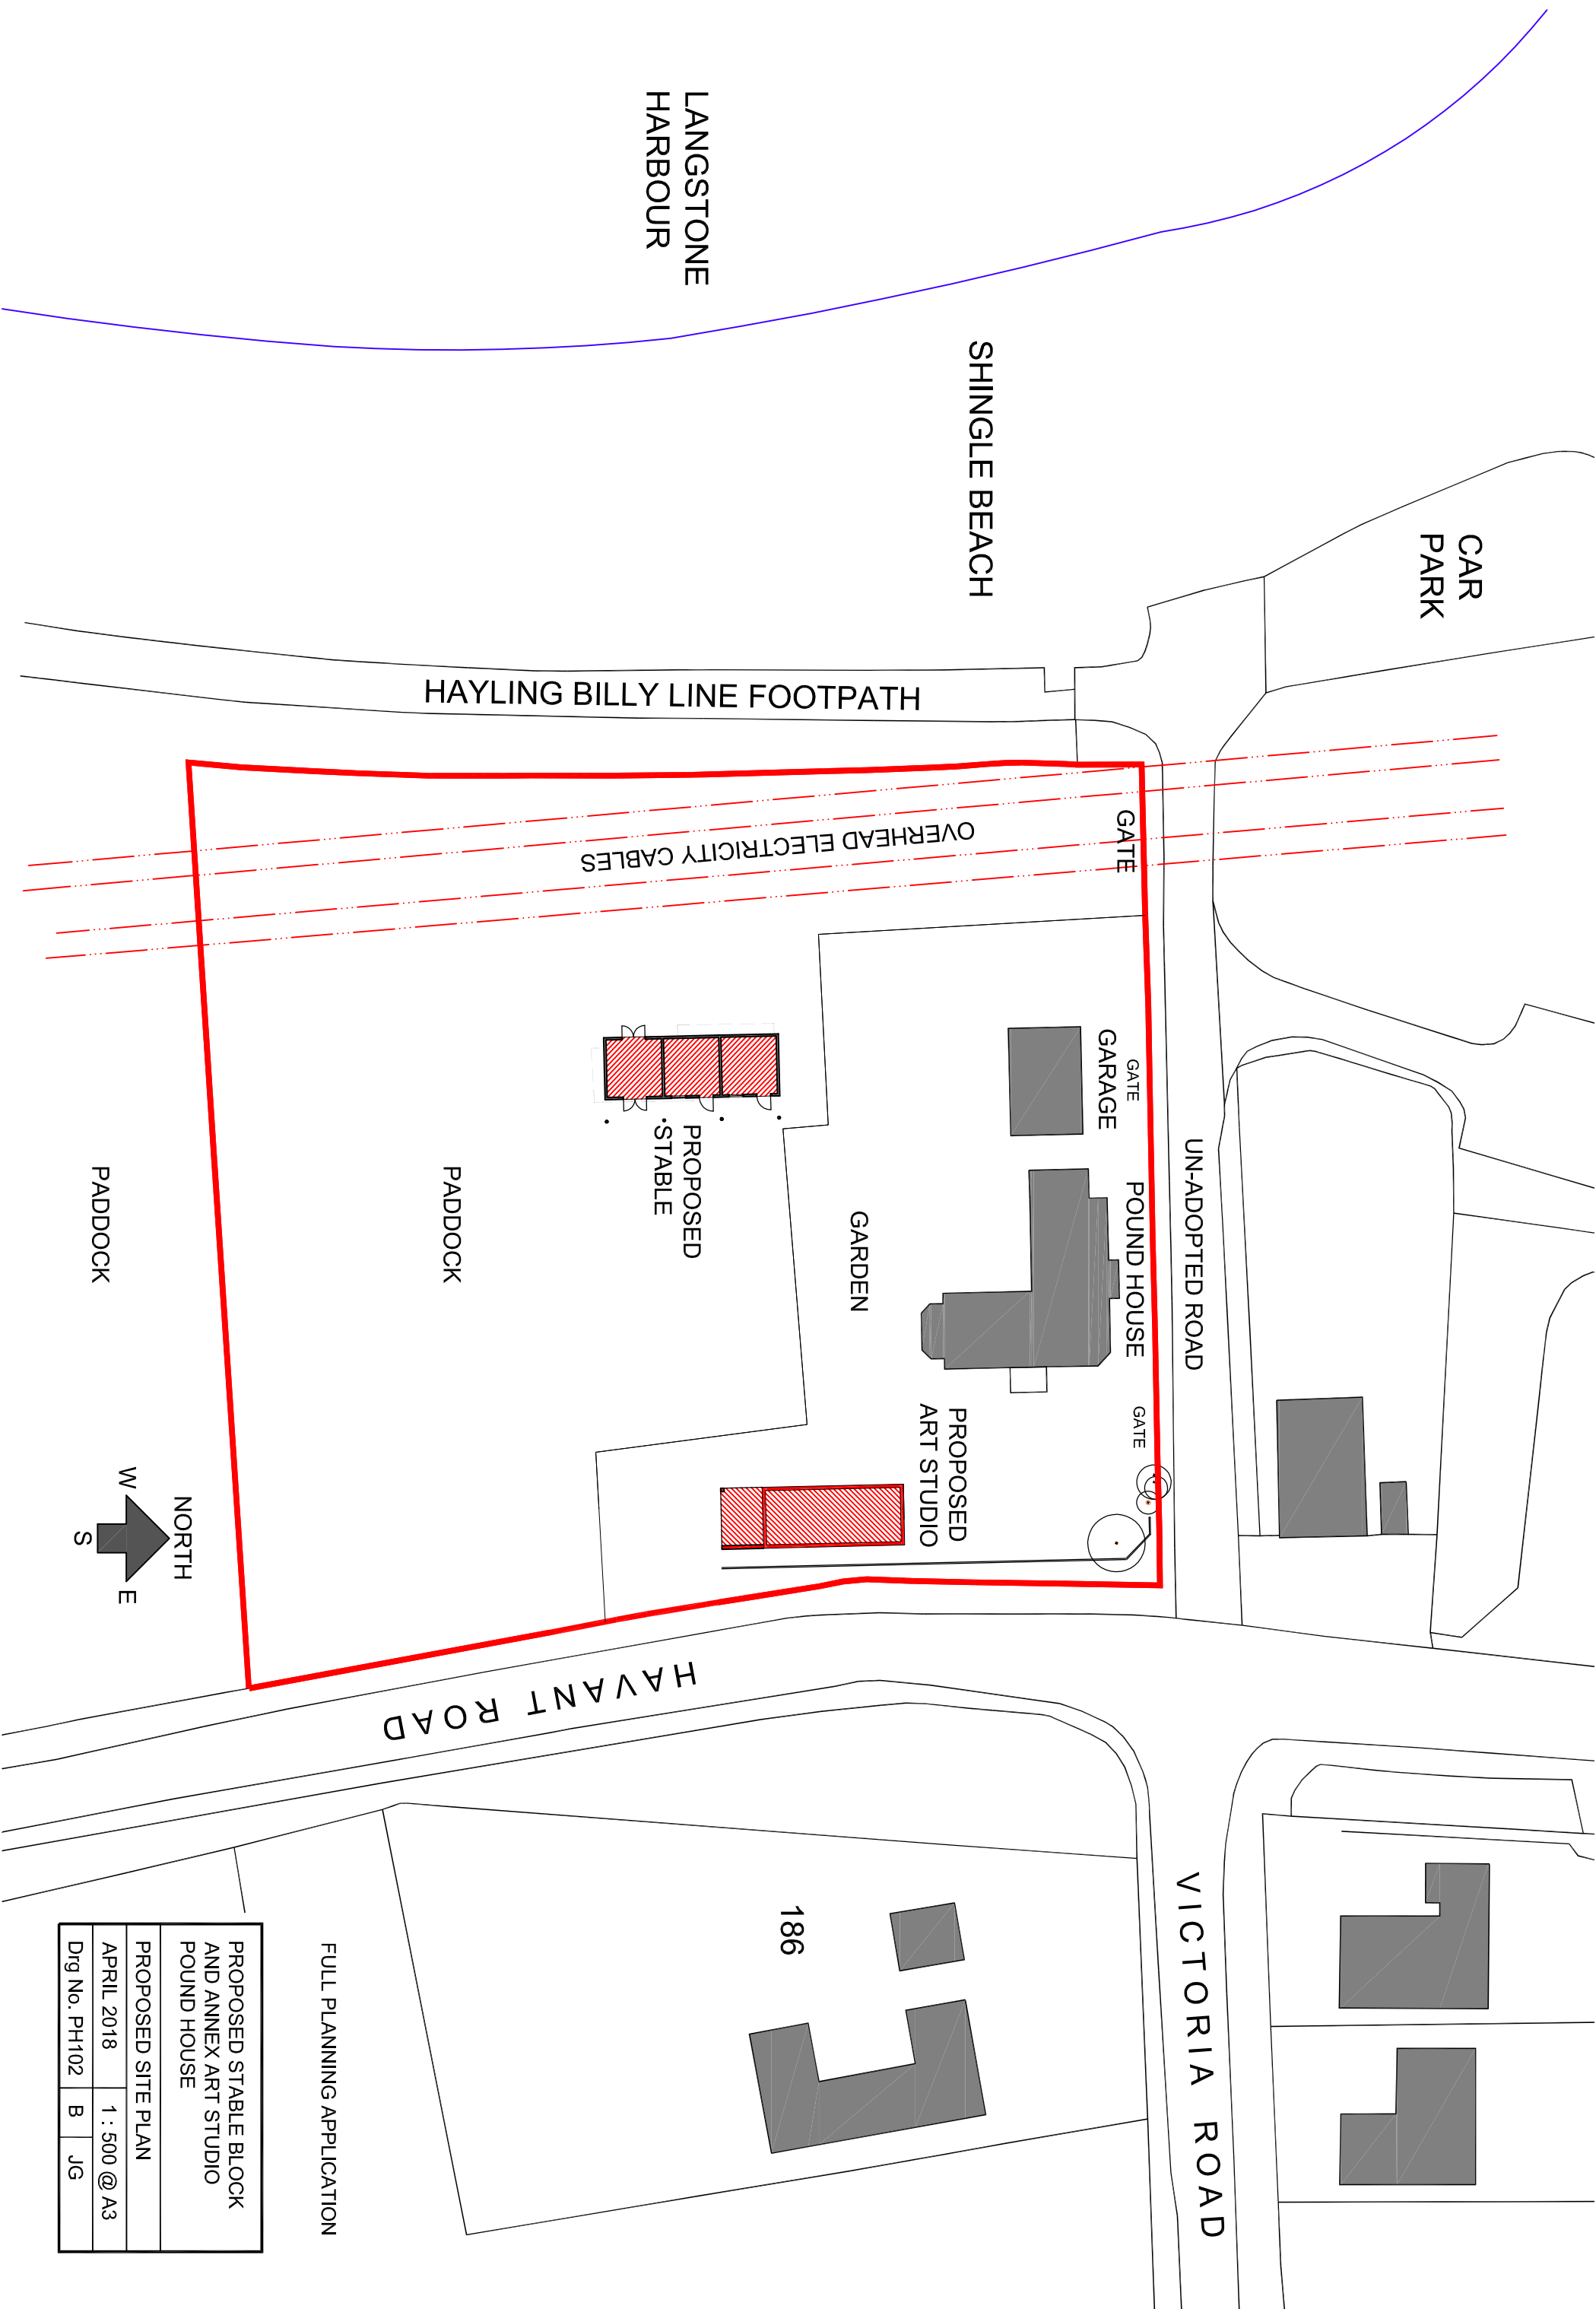

PROPOSED STABLE BLOCK AND ANNEX ART STUDIO POUND HOUSE		
PROPOSED SITE PLAN		
APRIL 2018	1 : 500 @ A3	
Dwg No. PH102	B	JG

FULL PLANNING APPLICATION