

 HDL HAMILL DAVIES LIMITED Consulting Civil and Structural Engineers	Name	Hamill Davies Ltd
	Address	Ivydale Lower Chase Road Swanmore Hampshire SO32 2PB
	Tel	01489 893 596
	Mobile	07831 439 699
	Fax	01489 890 715
e-mail	brian.w.hamill@btopenworld.com	

North Street Arcade, Havant PO9 1PX

**Flood Risk Assessment & Planning
Statement for Drainage and Services**

1.0 Introduction

- 1.1 This planning statement offers a general overview to the feasibility of providing services and drainage to the above site in Havant.

2.0 Foul Water Drainage

- 2.1 The foul drainage from the site will be discharged to the existing public sewerage system at the North Street Arcade using the existing on site foul sewer connections as shown by the existing foul and surface water drainage layout drawing included within Appendix D.
- 2.2 Minor modifications to the existing foul drainage system will include access manholes and pipe runs located and sized in accordance with the current edition of 'Sewers for Adoption'.

3.0 Storm Water Drainage

- 3.1 The Code of Practice for Sustainable Drainage Systems provides a flexible approach to drainage systems with a wide range of components and includes a hierarchy of techniques. These are:-
1. Prevention - The use of good site design and housekeeping measures on site to prevent run-off and pollution.
 2. Source Control - Control of run off at or very near to its source.
 3. Site Control - Management of water from several sub catchment areas.
 4. Regional Control - Management of run off from several sites, typically in a detention pond or wetland.
- 3.2 With the above in mind surface water disposal will respect the hierarchy of techniques outlined above.
- 3.3 Prevention will be at the forefront of the development of the site with the site set out to maximise the areas of soft landscaping.
- 3.4 Source control is to be introduced in the following ways:-

The Environment Agency / Planning Authority require surface water run off after development to be no greater than the surface water runoff prior to development.

The attached PLC Architects drawings, included within Appendix C, show the existing and proposed development with additional residential units and reduced hardstanding areas.

Surface water will be discharged to the existing surface water drainage system in a similar manner to that which exists.

- 3.5 Rainfall within soft landscaped areas, which are minimal, will be allowed to permeate through the ground in order to mimic as closely as possible the natural drainage from the site before development.

4.0 Water

- 4.1 An existing water main, reference Appendix D, runs in North Street & Prince George Street and will be used for domestic and fire water supply for the development using existing connections.

5.0 British Telecom / Virgin

- 5.1 A BT & Virgin network exists adjacent to the site, reference Appendix D, and can supply the development with the required communications and telephone.

6.0 Gas

- 6.1 The existing gas connection from a gas main running down North Street, reference Appendix D, will be used to supply gas to the proposed development.

7.0 Electricity

- 7.1 The existing electricity supply, as shown by Scottish & Southern drawings included within Appendix D, to the existing building will be enhanced to provide electricity to the proposed development.

8.0 Communications / CATV

- 8.1 The existing BT / Virgin connections, reference Appendix D, will be enhanced to serve the new development.

9.0 Summary

- 9.1 The site can be serviced for all gas, electrical, water, BT and communication utilities with enhanced connection to existing services.
- 9.2 Foul drainage from the site can be connected to the existing public foul sewerage system within North Street & Prince George Street using existing connections.

- 9.3 The site will not increase the risk of flooding, reference the flood risk assessment included within Appendix A, as the area of roofs and impermeable hardstanding will be decreased as a result of the development.

Appendix A

Flood Risk Assessment

North Street Arcade, Havant PO9 1PX

Flood Risk Assessment dated May 2108

1.0 Introduction

- 1.1 Planning consent is to be sought for a proposed mixed use development including part conversion and extension to the existing building.
- 1.2 Hamill Davies Limited drawing 18-3139-900P1, included within Appendix E, shows that the site is generally flat set at a level of approximately 8.9m AOD.
- 1.3 The Technical Guidance to the National Planning Policy Framework was published to ensure that flood risk is taken into account at all stages in the planning process to avoid inappropriate development in areas at risk of flooding with the requirement for a flood risk assessment which appraises, manages and reduces the risk of flooding.
- 1.4 This site specific flood risk assessment is required to meet the minimum requirements set out in the Technical Guidance to the National Planning Policy Framework

2.0 Flood Risk Assessment

Tidal Flood Risk

- 2.1 The site is located inland 1.4 kilometres from the Langstone / Emsworth Channel of Langstone Harbour and thus is not susceptible to Tidal Flood Risk.

Fluvial Flood Risk

- 2.2 The Environment Agency has been consulted to determine whether the site is at risk of flooding. The Floodplain Map, included within Appendix B, centred on North Street Arcade shows that the site is outside the designated Flood Zone 3 (High Probability - flooding from a river with a 1 in 100 or greater chance of happening each year) or Flood Zone 2 (Medium Probability - flooding from rivers with up to a 1 in 1000 chance of occurring each year). The development site can therefore be designated as being within Flood Zone 1 assessed to have a less than 1 in 10000 annual probability of river or sea flooding in any year.
- 2.3 The closest source of fluvial flooding is a culverted stream running in a north south direction through the site as shown by the EA flood map included within Appendix B. The EA flood map shows that the site is not susceptible to fluvial flooding.
- 2.4 Land within Flood Zone 1 is appropriate for all uses.

Groundwater Flood Risk

- 2.5 The OS map shows that the site is set at a level of 8.9m AOD and thus will not be at risk of flooding from groundwater.

Other Sources of Flood Risk

- 2.6 The site is generally flat set at a level of 8.9m AOD.
- 2.7 The buildings are to be extended upwards. Finished ground floor levels will be unaltered. Proposed external levels will be set following the natural contours of the site falling away from the properties to ensure that flows through the site are redirected away from properties in the unlikely event of flooding taking place from other sources such as foul sewers as well as surface water sheet run off or infrastructure failure.

3.0 Surface Water Management

- 3.1 The Code of Practice for Sustainable Drainage Systems provides a flexible approach to drainage systems with a wide range of components and includes a hierarchy of techniques. These are:-
5. Prevention - The use of good site design and housekeeping measures on site to prevent run-off and pollution.
 6. Source Control - Control of run off at or very near to its source.
 7. Site Control - Management of water from several sub catchment areas.
 8. Regional Control - Management of run off from several sites, typically in a detention pond or wetland.
- 3.2 With the above in mind surface water disposal will respect the hierarchy of techniques outlined above.
- 3.3 Prevention will be at the forefront of the development of the site with the site set out to maximise the areas of soft landscaping.
- 3.4 Source control is to be introduced in the following ways:-

The Environment Agency / Planning Authority require surface water run off after development to be no greater than the surface water runoff prior to development.

The attached PLC Architects drawings, included within Appendix C, show the existing and proposed development with buildings extended upwards and a small reduction in hardstanding areas.

HDL drawings, included within Appendix E, show that impermeable areas will be reduced as a result of the development.

Surface water will be discharged to the existing surface water drainage system in a similar manner to that which exists.

- 3.5 Rainfall within soft landscaped areas which are minimal will be allowed to permeate through the ground in order to mimic as closely as possible the natural drainage from the site before development.

4.0 SUDS Maintenance Schedule


- 4.1 The existing on site surface water drainage system will be maintained by a private management company.
- 4.2 Regular sweeping of hardstanding areas will be undertaken with cleaning of gullies in the Spring and after leaf fall in Autumn.
- 4.3 Above ground rainwater goods, including gutters and rainwater down pipes, will be cleaned in the Spring and after leaf fall in Autumn.

5.0 Conclusions

- 5.1 The flood risk assessment indicates that the proposed development is not vulnerable to flooding from tidal, fluvial, ground water or other sources of flooding and is thus appropriate.
- 5.2 In the unlikely event of flooding taking place an alternative over land flood route will be formed through the site to direct any flooding through the site and away from properties.
- 5.3 The proposed development allows for a small reduction in impermeable areas, as outlined above, to ensure that surface water run off rates do not exceed the existing rainfall run off rates.

Appendix B

EA Floodplain Map

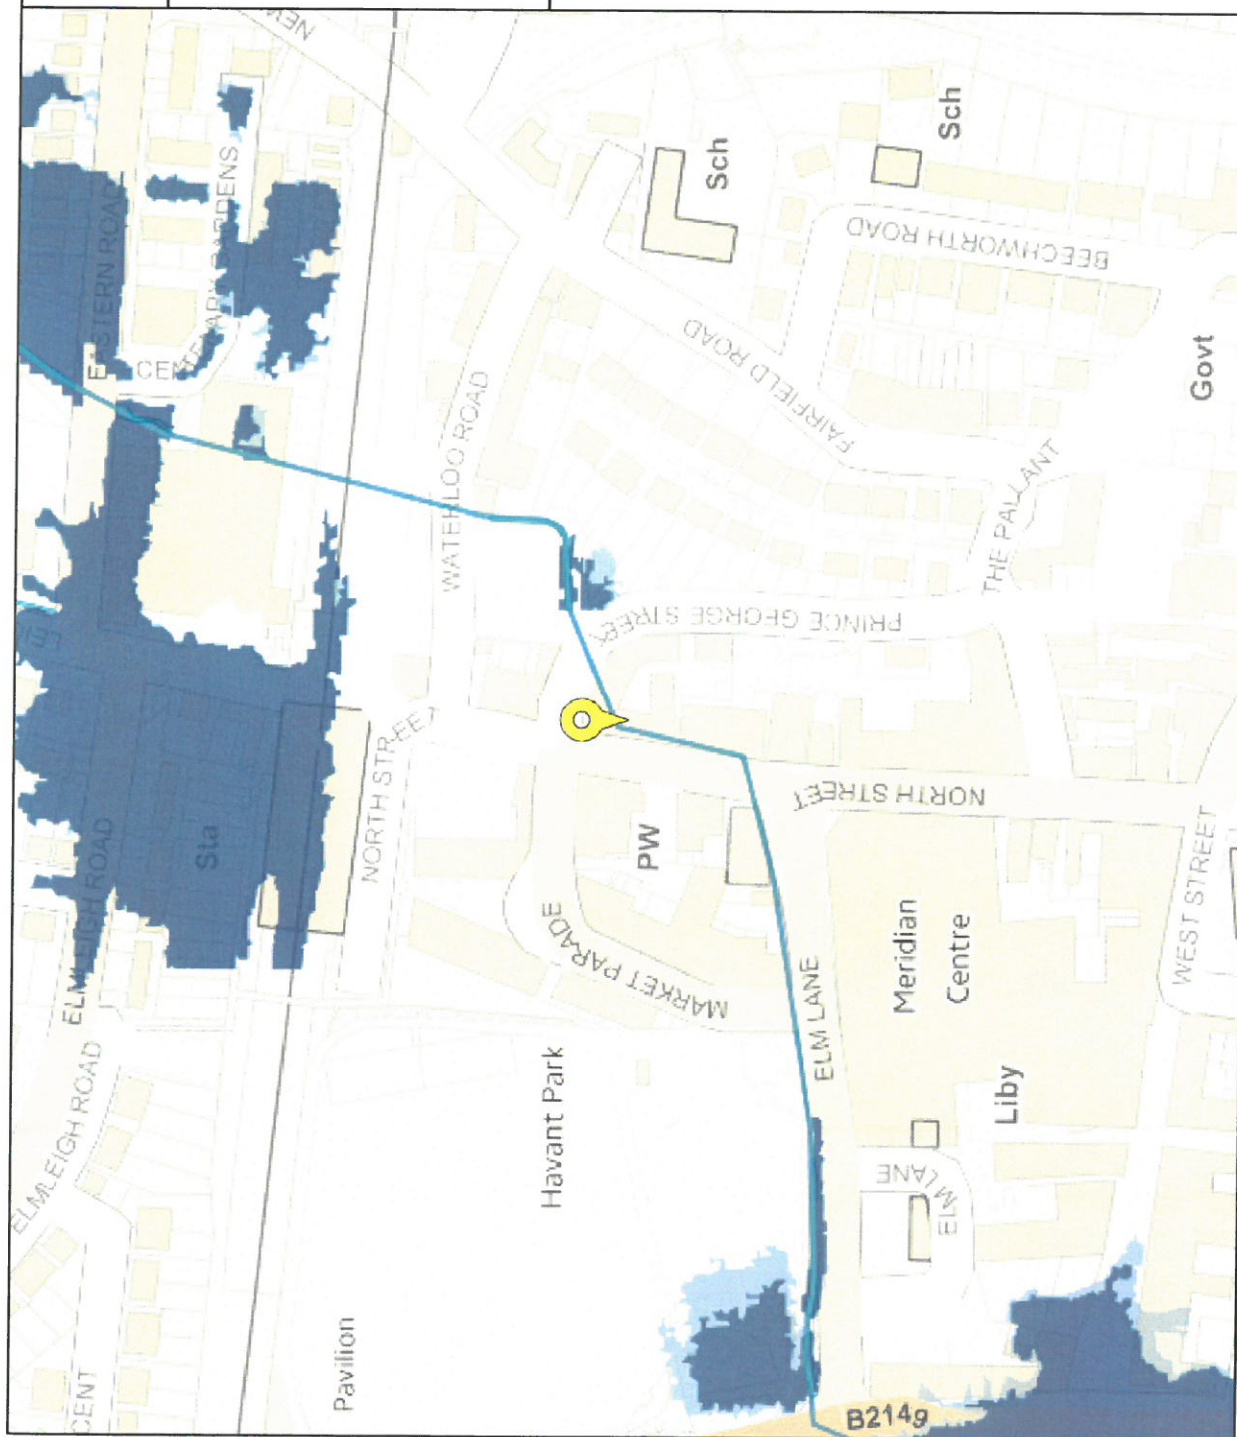

**Your reference
flood map**

Location (easting/northing)
471827/106476

Scale
1:2500

Created
11 May 2018 7:59



Selected point



Flood zone 3



Flood zone 3: areas benefitting from flood defences

Flood zone 2



Flood zone 1



Flood defence



Main river



Flood storage area




Page 2 of 2

Appendix C

PLC Architects Drawings

NOTES

GENERAL NOTES:
THIS DRAWING IS TO BE READ IN CONJUNCTION WITH THE OTHER RELEVANT CONSULTANTS DRAWINGS.
ALL FINISHES ARE TO CONFORM TO THE CURRENT BUILDING REGULATIONS
3. REFER TO A SEPARATE DOCUMENT FOR THE DESIGNERS RISK ASSESSMENT
4. ALL WORKS OR MATERIALS INDICATED ON THIS DRAWING ARE TO BE TO THE
LATEST RELEVANT BRITISH STANDARDS AND CARRIED OUT IN ACCORDANCE
WITH THE BRITISH STANDARDS CODE OF PRACTICE OR RECOMMENDED
INSTITUTE OR TRADE ASSOCIATION RECOMMENDATIONS AND PUBLICATIONS.

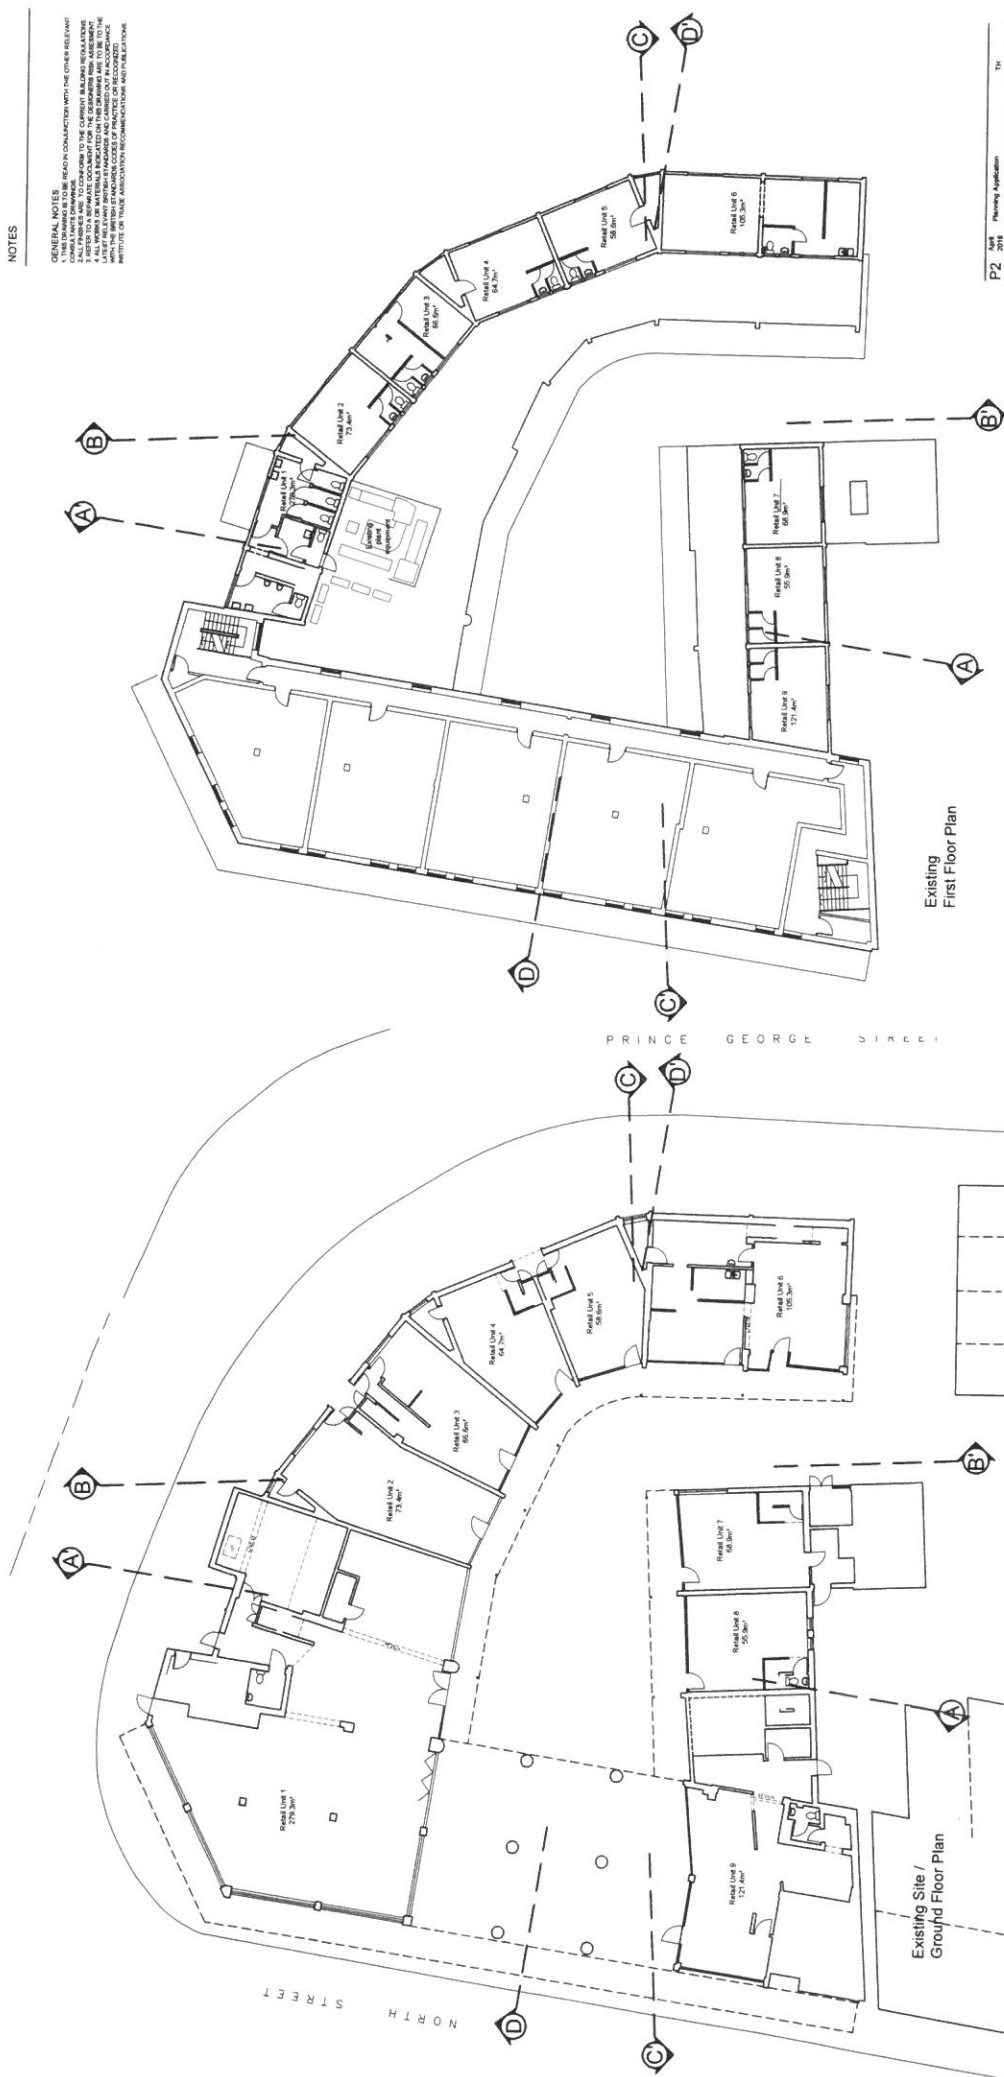

Existing
First Floor Plan

Existing Site /
Ground Floor Plan

P2 April 2016 Planning Application		TH	
Revision	Date	Description	Date

PLC
ARCHITECTS

Landsdowne House
25-26 Hampshire Terrace
Portsmouth PO1 2QF
Hampshire England

Tel: (023) 92 755 333

E-Mail: admin@plcarchitects.com
Web: www.plcarchitects.com

1

North Street Arcade
North Street
Havant

Existing Plans



1:200 scale




Drawn By TH	Date Jan 17	Checked By	Date	Approved By	Date
Drawing No. 16-2199-100		Revision P2		Scale 1:200 @ A2	


PLG ARCHITECTS © COPYRIGHT RESERVED 2013
 NOT TO BE SCALED. DIMENSIONS TO BE CHECKED ON SITE
 SCALING AND VERIFICATION. AUTHORITY IN DISPUTE

NOTES


GENERAL NOTES
 1. THIS DRAWING IS TO BE READ IN CONJUNCTION WITH THE OTHER RELEVANT DRAWINGS.
 2. ALL DIMENSIONS ARE TO FACE UNLESS OTHERWISE SPECIFIED.
 3. ALL WORK IS TO BE IN ACCORDANCE WITH THE CURRENT BUILDING REGULATIONS.
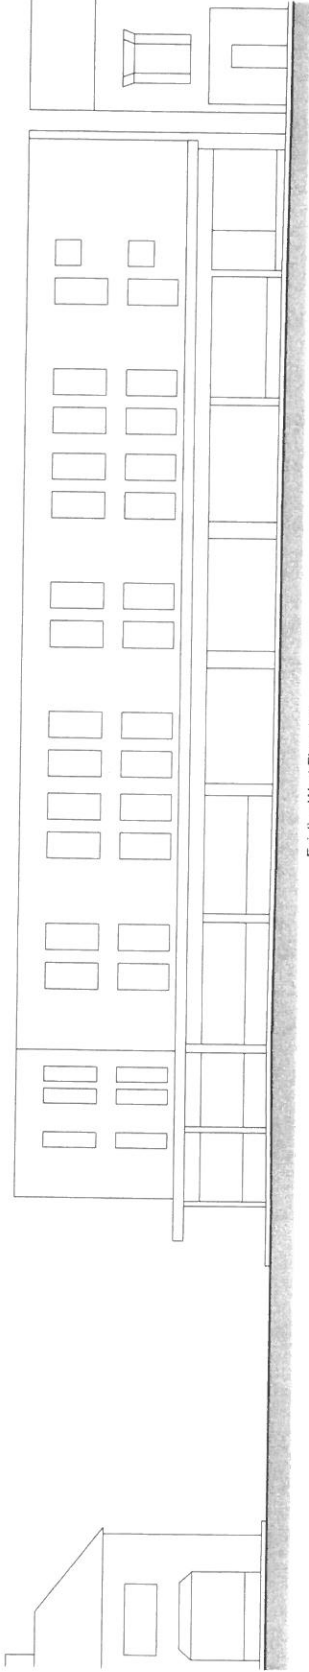


Existing West Elevation

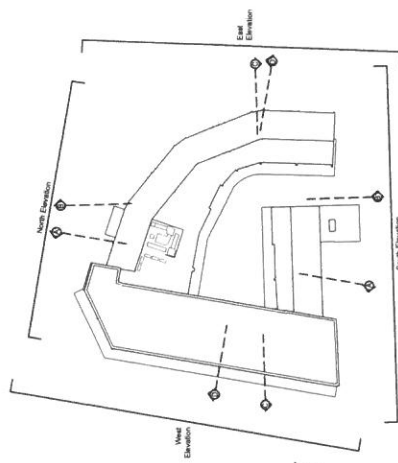

Existing North Elevation

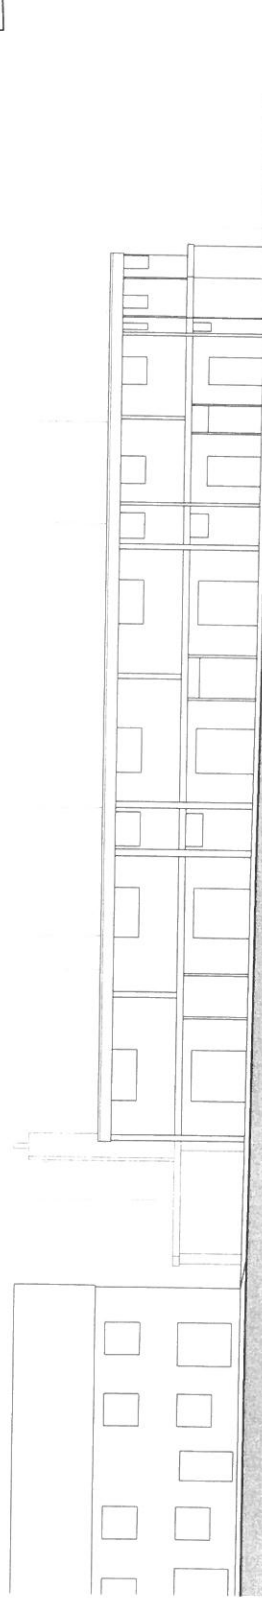

Existing East Elevation

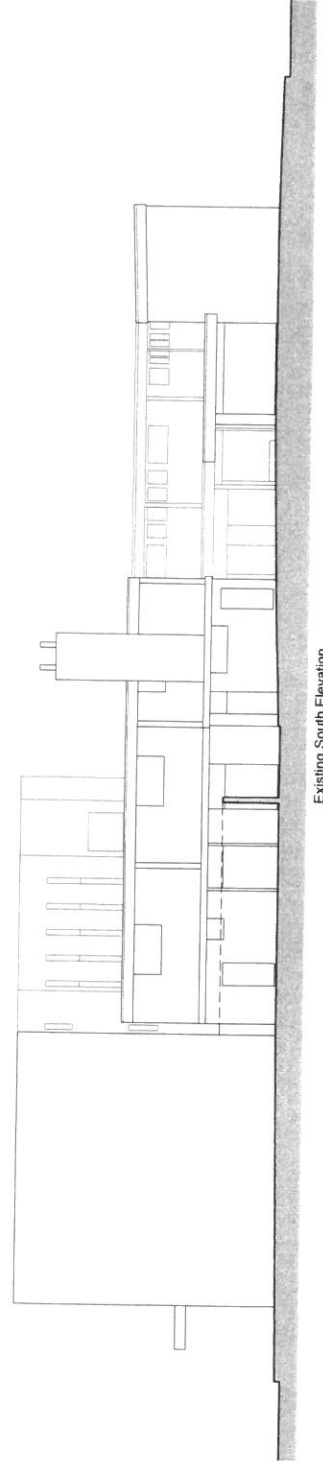

Existing South Elevation

1:100 scale
 0 1m 2m 3m 4m 5m

Project	Planning Application	T11	Site	Drawn
P2	April 2018			



Landsource House
 200 High Street
 PO1 2AF
 Havant, Hampshire
 Tel: (023) 92 755 333
 Email: admin@plcarchitects.com
 Web: www.plcarchitects.com

Project
 North Street Arcade
 North Street
 Havant

Existing Elevations

Drawn By	Check	Approved By	Date	Project	Scale
T11	JBT117				
16 - 2198 - 101	P2	1:100 @ A1			

PLC ARCHITECTS © COPYRIGHT RESERVED 2013
 NOT TO BE SCALED. DIMENSIONS TO BE CHECKED ON SITE



GENERAL NOTES

1. THIS DRAWING IS TO BE READ IN CONJUNCTION WITH THE OTHER RELEVANT CONSULTANTS' DRAWINGS.

2. ALL FINISHES ARE TO CONFORM TO THE CURRENT BUILDING REGULATIONS.

3. REFER TO A SEPARATE DOCUMENT FOR THE DESIGNERS' SPECIFICATION.

4. ALL WORKS OR MATERIALS INDICATED ON THIS DRAWING ARE TO BE TO THE LATEST RELEVANT BRITISH STANDARDS AND CARRIED OUT IN ACCORDANCE WITH THE BRITISH STANDARDS CODE OF PRACTICE OR RECOGNIZED INSTITUTION OR TRADE ASSOCIATION RECOMMENDATIONS AND PUBLICATIONS.

  

Revision	Date	Description	Drawn	Checked
02	April 2018	Planning Application	TH	

PLC
ARCHITECTS

Lansdowne House
25-26 Hampshire Terrace
Porthsmouth PO1 2QF
Hampshire England

Tel (023) 92 755 333

E-Mail admin@plcarchitects.com
Web www.plcarchitects.com

North Street Arcade
North Street
Havant

Existing Sections

Drawn by TH	Date Jan '17	Check by	Date	Approved By	Date
Project No. 16-2199-102		Revision P2	Scale 1:100 @ A1		

PLC ARCHITECTS © COPYRIGHT RESERVED 2013
NOT TO BE SCALED. DIMENSIONS TO BE CHECKED ON SITE


NOTES

GENERAL NOTES
1. THIS DRAWING IS TO BE READ IN CONJUNCTION WITH THE OTHER RELEVANT DOCUMENTS.
2. REFER TO A SEPARATE DOCUMENT FOR THE DETAILED DIMENSIONS.
3. ALL DIMENSIONS ARE TO FACE UNLESS OTHERWISE STATED.
4. ALL DIMENSIONS ARE TO FACE UNLESS OTHERWISE STATED.
5. ALL DIMENSIONS ARE TO FACE UNLESS OTHERWISE STATED.
6. ALL DIMENSIONS ARE TO FACE UNLESS OTHERWISE STATED.
7. ALL DIMENSIONS ARE TO FACE UNLESS OTHERWISE STATED.
8. ALL DIMENSIONS ARE TO FACE UNLESS OTHERWISE STATED.
9. ALL DIMENSIONS ARE TO FACE UNLESS OTHERWISE STATED.
10. ALL DIMENSIONS ARE TO FACE UNLESS OTHERWISE STATED.



Ordnance Survey (c) Crown Copyright 2017.
All rights reserved. Licence number 100022432

1:1250 scale

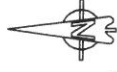

Project	Date	Planning Application	TH
P3	2015		
Drawn	Check	Rev	Other



Landdown House
25-27, North Street
Pennyworth PO1 2XJ
Hampshire England
Tel: (023) 82 755 333
Email: admin@plcarchitects.com
Web: www.plcarchitects.com

1344


Project
North Street Arcade
North Street
Havant

Location plan
Block plan

Drawn	Check	Rev	Other
TH	Jan17		
Drawing No.	Date	Project	Scale
16 - 2199 - 103	P3	As Shown @ A3	
PLC ARCHITECTS © COPYRIGHT RESERVED 2015 NOT TO BE SCALED. DIMENSIONS TO BE CHECKED ON SITE. DESIGNED ONLY FOR LOCAL AUTHORITY PURPOSES			



1:500 scale

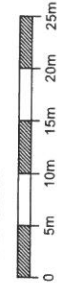

NOTES

GENERAL NOTES:
1. THIS DRAWING IS TO BE USED IN CONJUNCTION WITH THE OTHER RELEVANT DOCUMENTS AND SPECIFICATIONS.
2. THE DRAWING IS TO BE USED IN CONJUNCTION WITH THE OTHER RELEVANT DOCUMENTS AND SPECIFICATIONS.
Schedule of Accommodation		
Apt No	M ²	Beds
1.	38.2	1
2.	37.6	1
3.	65.0	2
4.	43.7	1
5.	43.5	1
6.	61.0	2
7.	56.7	1
8.	38.7	1
9.	37.3	1
10.	46.8	1
11.	46.8	1
12.	50.8	1
13.	38.4	1
14.	51.0	1
15.	41.5	1
16.	51.2	1
17.	37.7	1
18.	56.0	1
19.	64.2	2
20.	63.8	2
21.	63.1	2




P8 April 2015 Planning Application TN
 Date: 17/08/2015
 Drawn: [blank]
 Check: [blank]




Project:
 North Street Arcade
 North Street
 Havant

Volume 1 of 1
 Proposed Floor Plans


Drawn: NL Date: Aug 17
 Checked: [blank]
 Date: [blank]
 Scale: 1:200 @ A1
 Project: 16-2159-134
 Title: P8
 Date: 17/08/2015
 Project: 16-2159-134
 Title: P8
 Date: 17/08/2015
 Project: 16-2159-134
 Title: P8
 Date: 17/08/2015

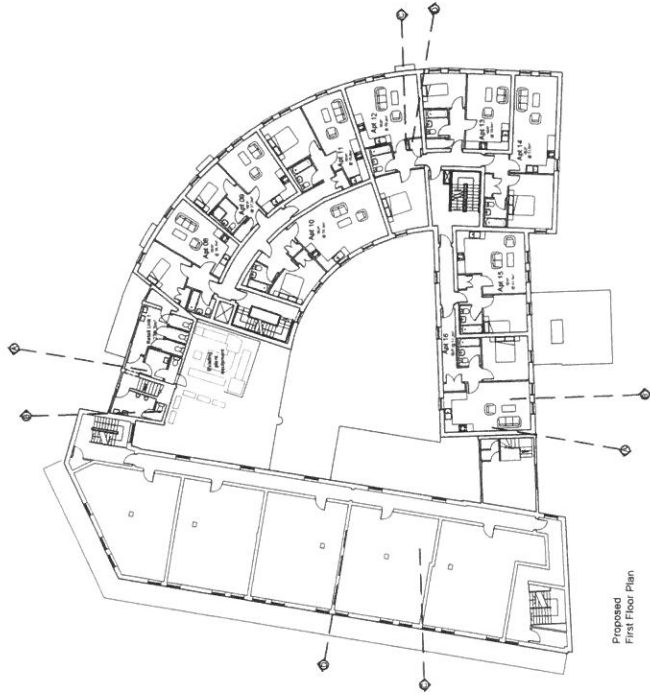


Proposed First Floor Plan

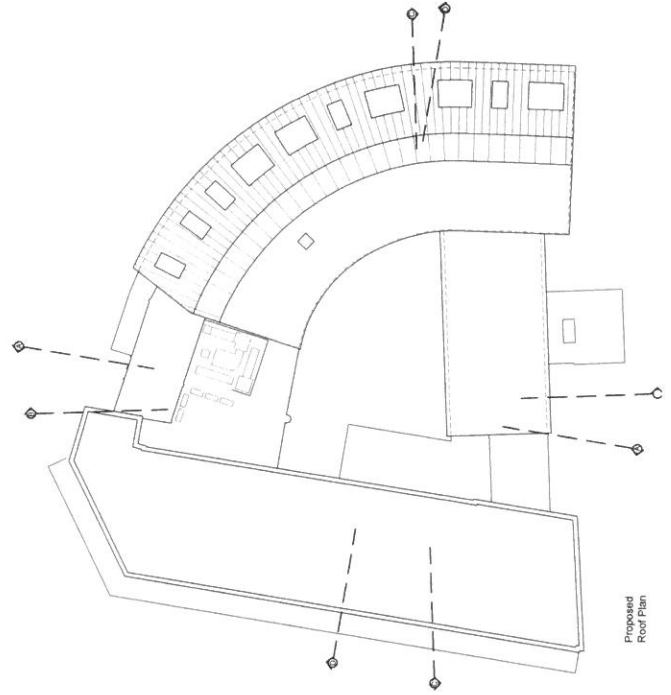

Proposed Roof Plan

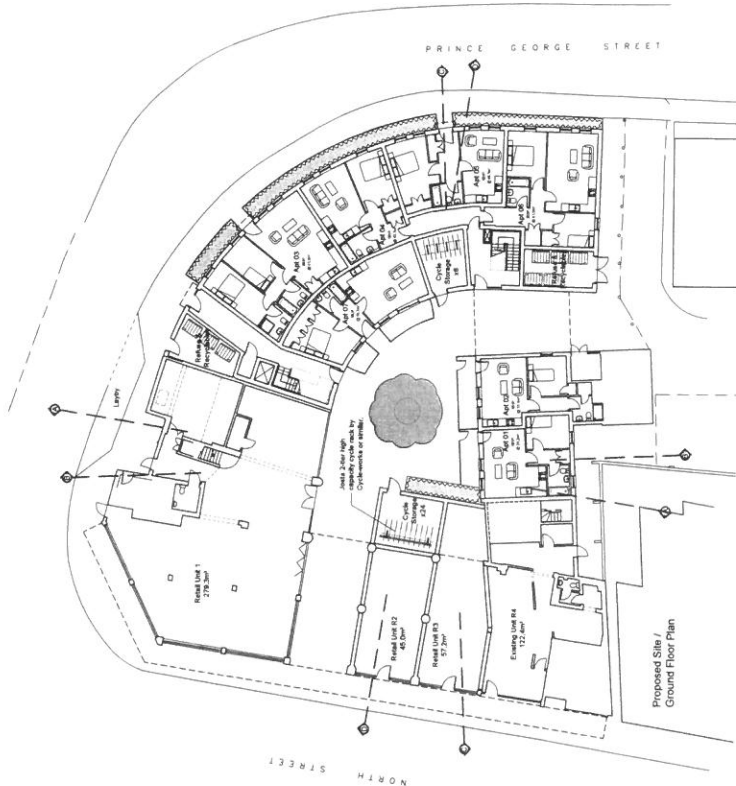


Proposed Site / Ground Floor Plan

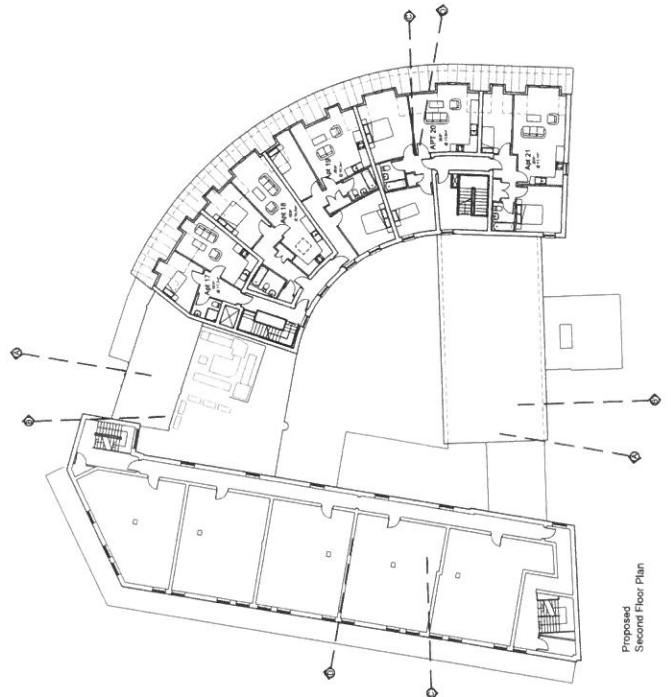

Proposed Second Floor Plan

NOTES


GENERAL NOTES
1. THE DRAWINGS TO BE READ IN CONJUNCTION WITH THE OTHER RELEVANT DOCUMENTS.
2. ALL DIMENSIONS ARE TO FACE UNLESS OTHERWISE STATED.
3. ALL DIMENSIONS ARE TO FACE UNLESS OTHERWISE STATED.
4. ALL DIMENSIONS ARE TO FACE UNLESS OTHERWISE STATED.
5. ALL DIMENSIONS ARE TO FACE UNLESS OTHERWISE STATED.
6. ALL DIMENSIONS ARE TO FACE UNLESS OTHERWISE STATED.
7. ALL DIMENSIONS ARE TO FACE UNLESS OTHERWISE STATED.
8. ALL DIMENSIONS ARE TO FACE UNLESS OTHERWISE STATED.
9. ALL DIMENSIONS ARE TO FACE UNLESS OTHERWISE STATED.
10. ALL DIMENSIONS ARE TO FACE UNLESS OTHERWISE STATED.

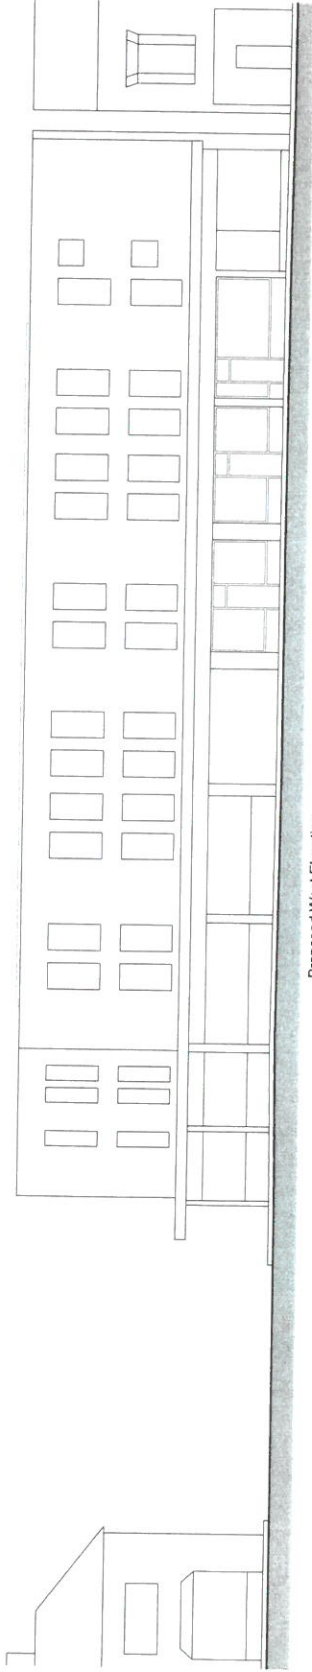


Proposed West Elevation

External Materials

1. Red facing brickwork to LA approval.
2. Grey facing brickwork to LA approval.
3. Painted render to match existing.
4. Grey uPVC double glazed windows / doors.
5. Recon stone feature banding.
6. Grey uPVC fascias, soffits and bargeboards.
7. Artificial slate roof.
8. Grey single ply high performance roofing membrane.
9. Lead look GRP domer.
10. Black painted wrought iron railings.

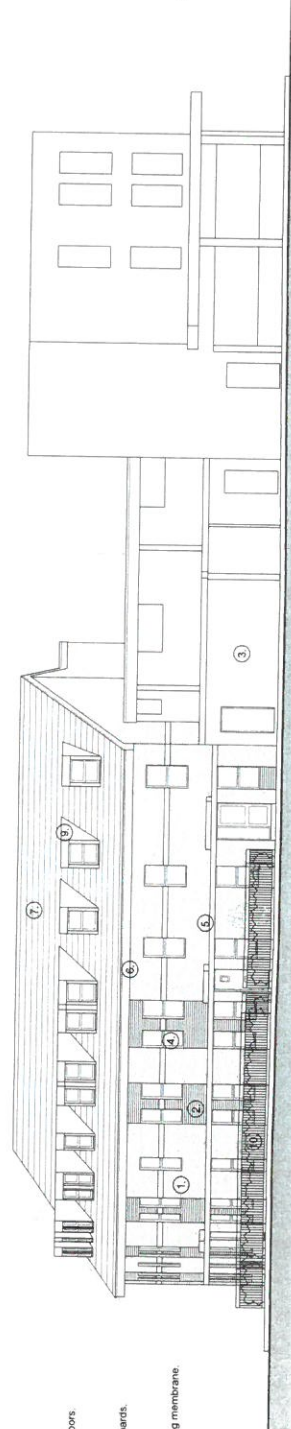


Proposed North Elevation

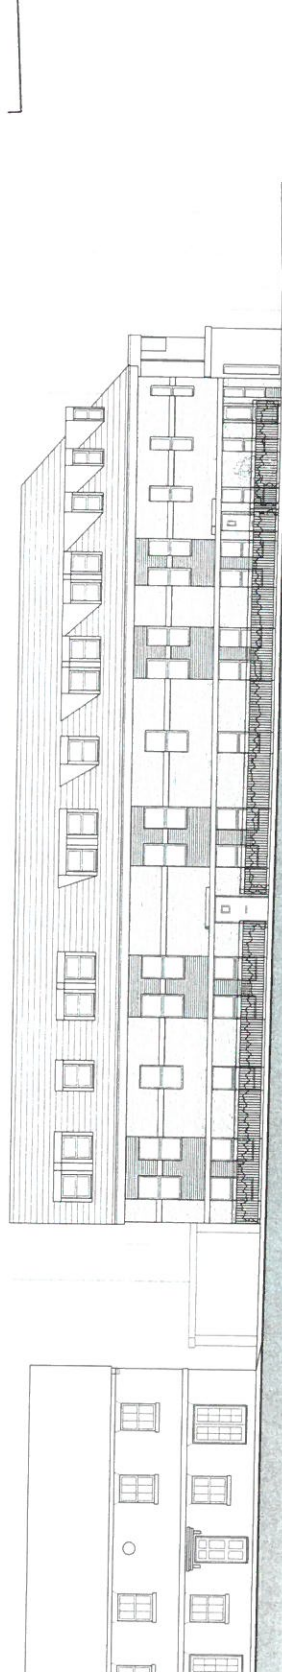

Proposed East Elevation



Proposed South Elevation

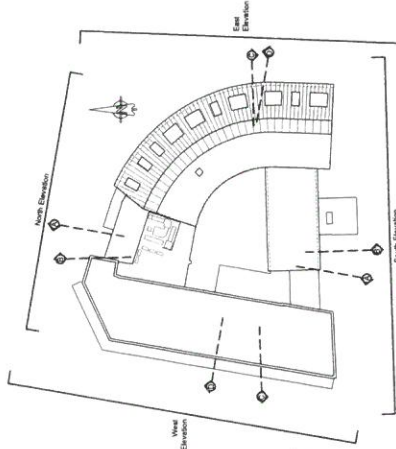

1:100 scale



Number	Date	Description	TH	CH	CH
P4	April 2018	Planning Application			

PLC
Landzone House
25-26 Hampshire Terrace
Hampshire House
Hampshire England
Tel: (023) 92 755 333
E-mail: admin@plcarchitects.com
www.plcarchitects.com


Project:
North Street Arcade
North Street
Haverit
Drawing No:
Proposed Elevations

Drawn By	TH	Date	Check By	CH	Approved By	Date
Drawn By	TH	Jan'17	Check By	CH	Approved By	Date
Drawing No	16 - 2198 - 135	P4	1:100 @ A1			

PLC ARCHITECTS © COPYRIGHT RESERVED 2013
NOT TO BE SCALED. DIMENSIONS TO BE CHECKED ON SITE

NOTES

1. THESE DRAWINGS TO BE READ IN CONJUNCTION WITH THE OTHER RELEVANT DOCUMENTS.
2. ALL DRAWINGS ARE TO CONFORM TO THE CURRENT BUILDING REGULATIONS.
3. ALL WORK IS TO BE COMPLETED IN ACCORDANCE WITH THE CURRENT BUILDING REGULATIONS.
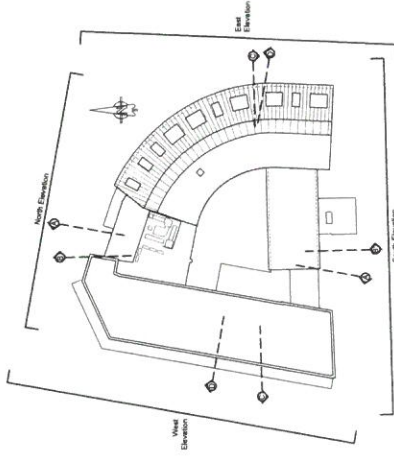

1:100 scale
0 10 20 30 40

Project	Planning Application	T1	T2	T3
P4	April 2015			
Revision	Date	Description	By	Check

PLC
Landmark House
25-26 Hampshire Terrace
PO1 1AA Havant
Hampshire England
Tel: (023) 92 755 333
Email: admin@plc-architects.com
Web: www.plc-architects.com

Project:
North Street Arcade
North Street
Havant

Drawing No:
Proposed Sections

Drawn By	Check By	Date	Revised By	Date	Scale
TH	JBN	17			1:100 @ A1
Sheet No.	16 - 2199 - 136	Project	P4	1:100 @ A1	

PLC ARCHITECTS © COPYRIGHT RESERVED 2015
NOT TO BE SCALED. DIMENSIONS TO BE CHECKED ON SITE

Proposed Section A - A'

Proposed Section B - B'

Proposed Section C - C'

Proposed Section D - D'