

NOTES:

# EXISTING & Proposed Front Elevation


Client:

Location:

260  
London Road  
Waterloo  
PO7 7HG

Scale: 1:100 @ A3

0 2M



Date:

19.07.18

Drawn BY:

Drawing No;

Rev:

LR.260.EX&amp;PR.01

[illegible]

|            |  |
|------------|--|
| No.<br>264 |  |
| No.<br>262 |  |
| No.<br>260 |  |
| No.<br>258 |  |

**PROPOSED**  
**Front elevation**