



frontage (no changes proposed)

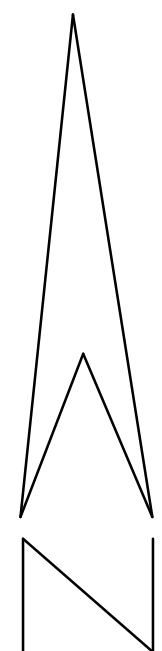

This map was purchased from emapsite.com and is subject to the following © Crown copyright and database rights
Ordnance Survey 0100031673

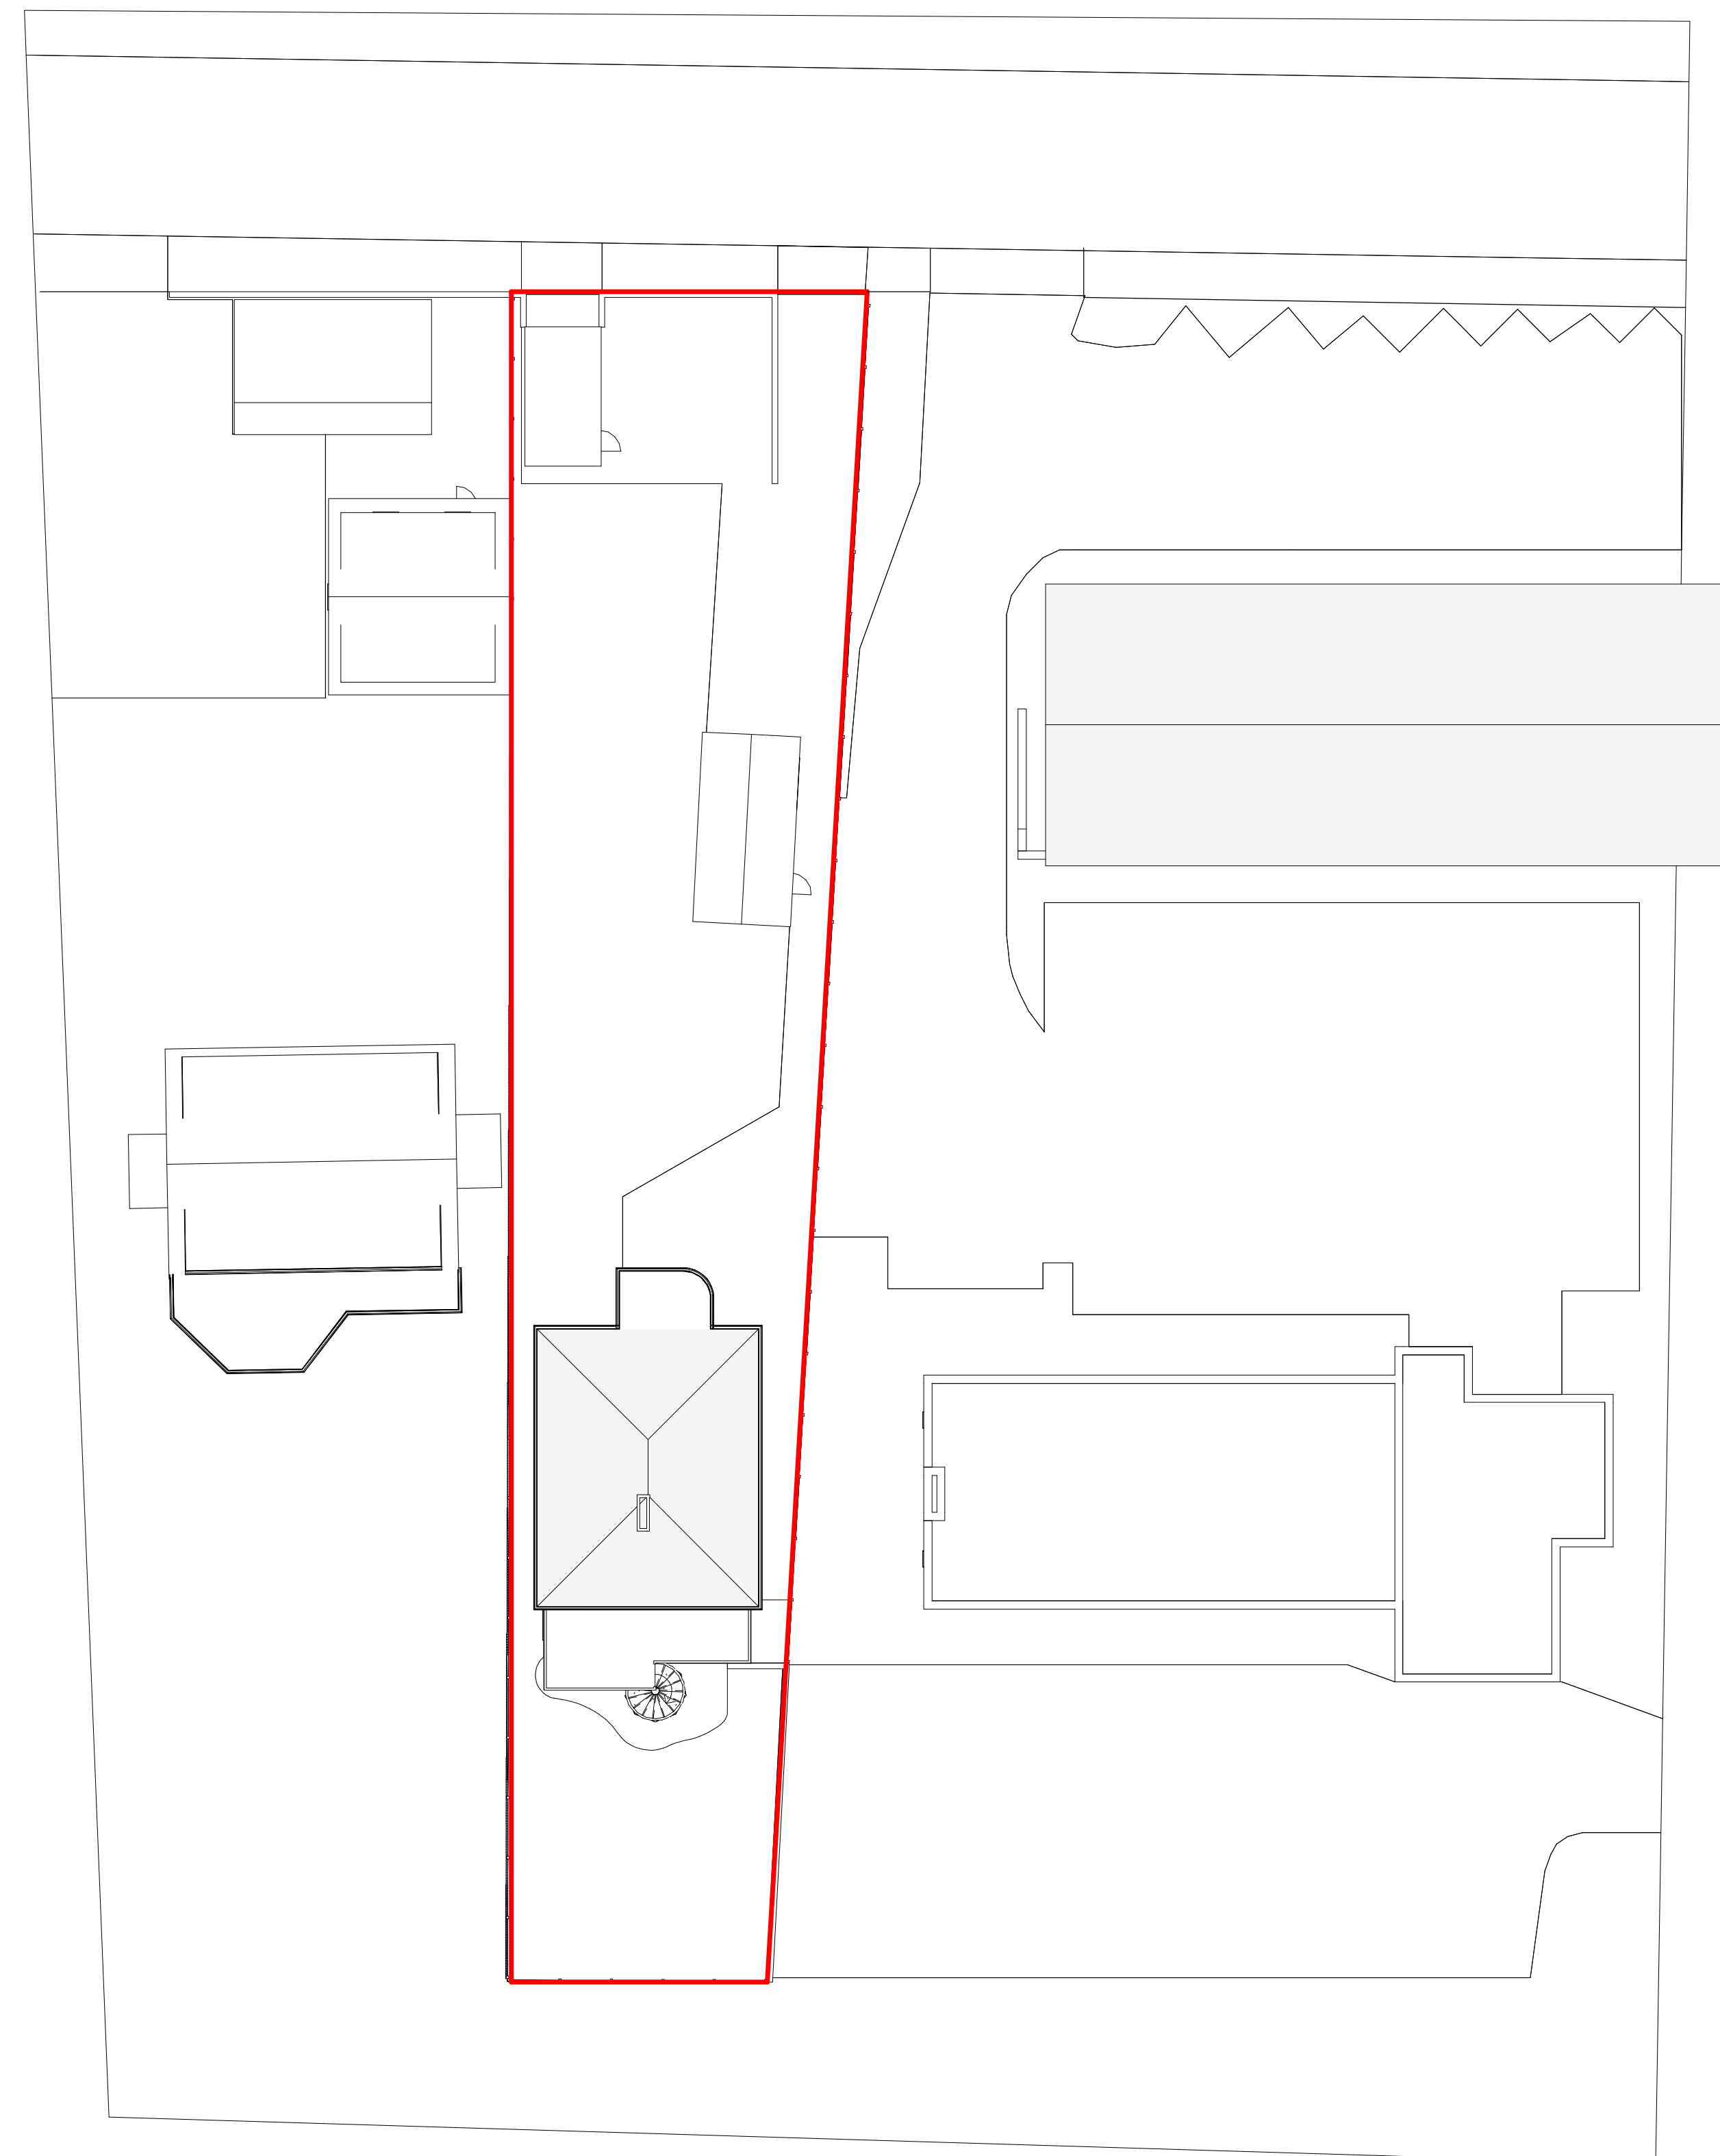

Site Plan Scale 1:200 at A1 with no borders

These Drawings are the property of IJ Murray Associates Ltd and should not be reproduced or used in any way without the permission of a Director of I J Murray Associates Ltd

[illegible]

Scale	As indicated
-------	--------------