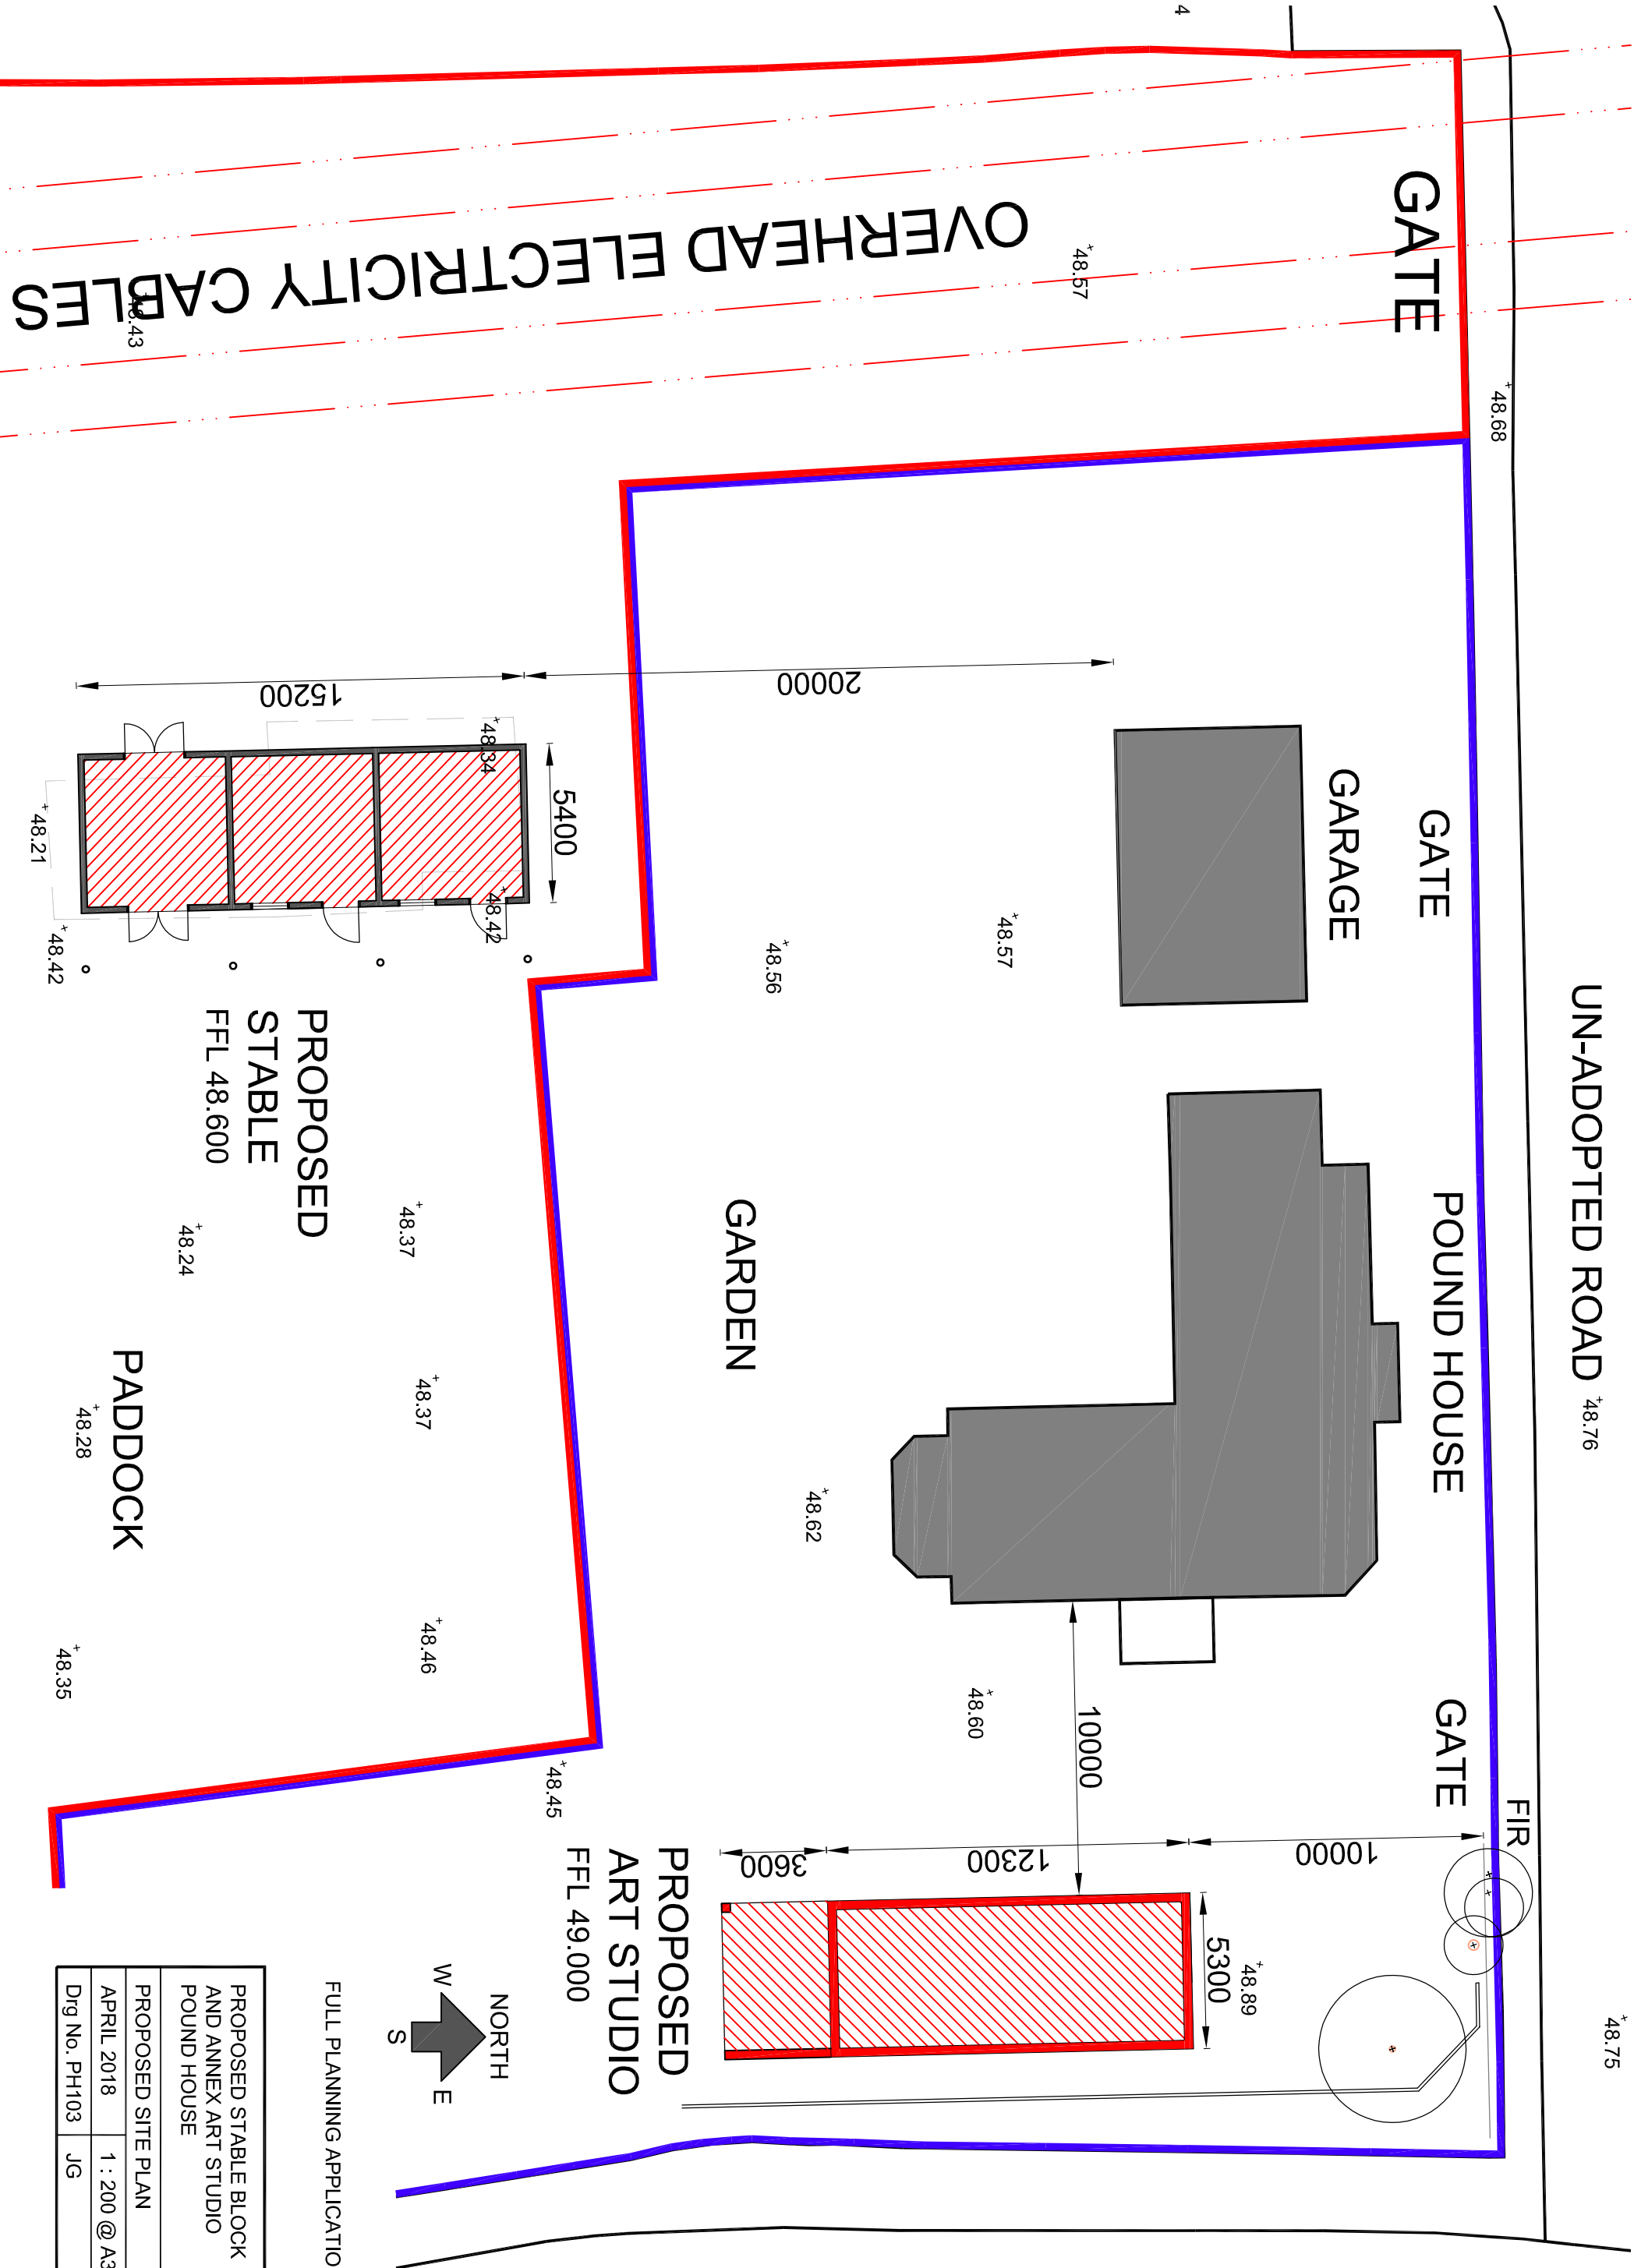


FULL PLANNING APPLICATION

PROPOSED STABLE BLOCK AND ANNEX ART STUDIO POUND HOUSE	
PROPOSED SITE PLAN	
APRIL 2018	1 : 200 @ A3
Dwg No. PH103	JG