



Plots
AS: 142-146
OPP:

S01 Floor Area :
GF: 39.1 sqm 421 sq ft
FF: 39.1 sqm 421 sq ft
TOTAL: 78.2 sqm 842 sq ft

S02 Floor Area :
GF: 45.75 sqm 492.5 sq ft
FF: 45.75 sqm 492.5 sq ft
TOTAL: 91.5 sqm 985 sq ft

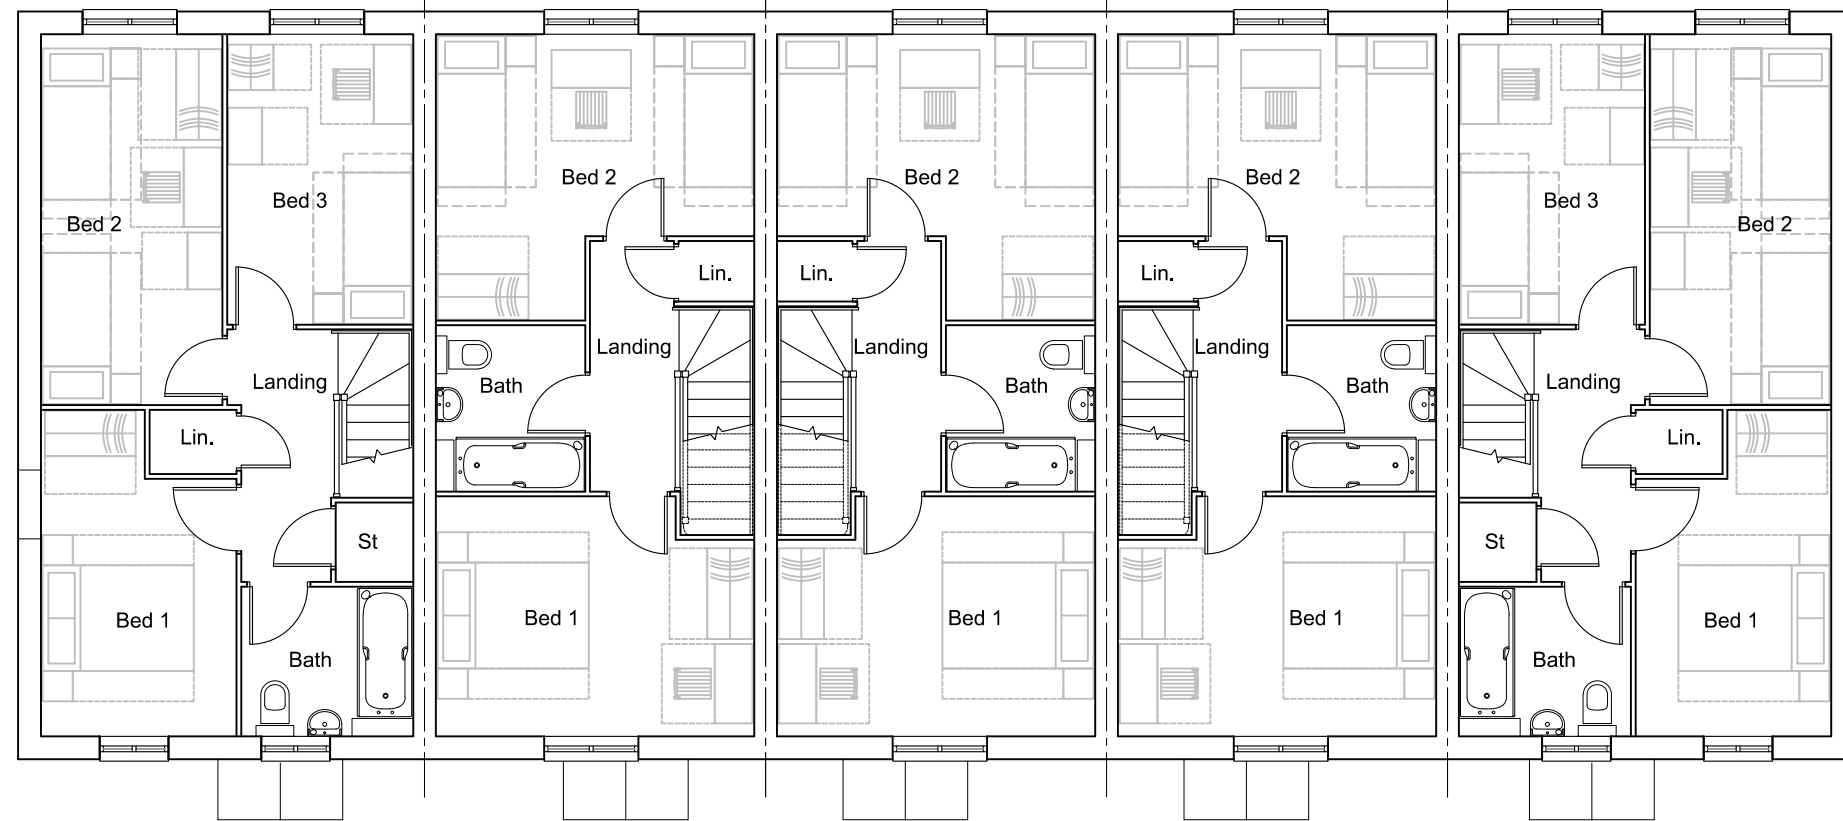

First Floor Plan

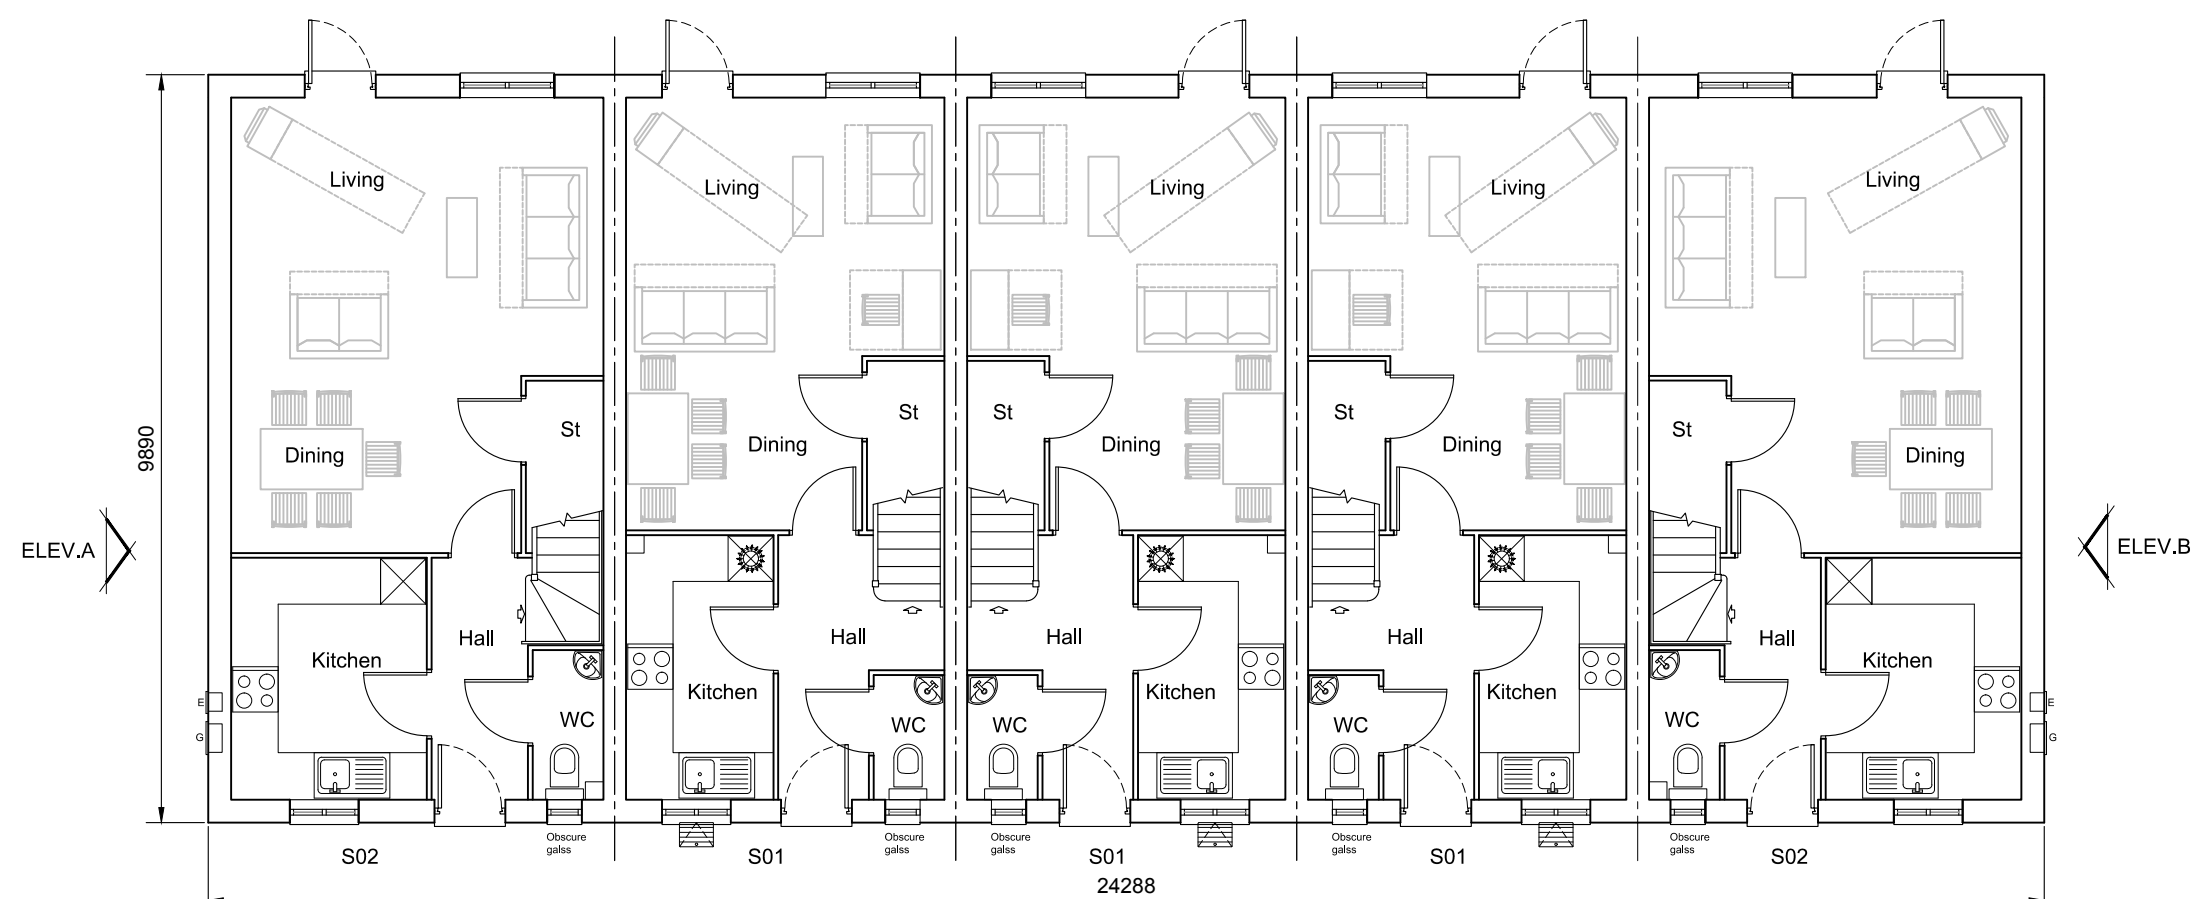

Ground Floor Plan

REV.	DATE	REVISIONS:	By	Planning			CLIENT: Bellway Homes LTD (Wessex)		PROJECT: Bartons Road, Havant		Broadmede House Farnham Business Park Weydon Lane Farnham Surrey GU9 8QT Tel. 01252 267878 admin@osparchitecture.com www.osparchitecture.com OSP ARCHITECTURE O'KEEFE SCANLON LIMITED
							SCALE: 1:100 (A3 ORIGINAL)		DRAWING: Block Plan Plots 142 to 146 Plans		
							DRAWN: GE	17300	P183	—	
©COPYRIGHT EXISTS ON THE DESIGNS AND INFORMATION SHOWN ON THIS DRAWING				This drawing may be scaled or cross referenced to the scale bar for planning application purposes only. Do not scale for any other purpose, use figured dimensions only. Subject to site survey and all necessary consents. All dimensions to be checked by user and any discrepancies, errors or omissions to be reported to the Architect before work commences. This drawing is to be read in conjunction with all other relevant materials.							
				DATE: 08.03.18							

©COPYRIGHT EXISTS ON THE DESIGNS AND INFORMATION SHOWN ON THIS DRAWING

This drawing may be scaled or cross referenced to the scale bar for planning application purposes only. Do not scale for any other purpose, use figured dimensions only. Subject to site survey and all necessary consents. All dimensions to be checked by user and any discrepancies, errors or omissions to be reported to the Architect before work commences. This drawing is to be read in conjunction with all other relevant materials.