



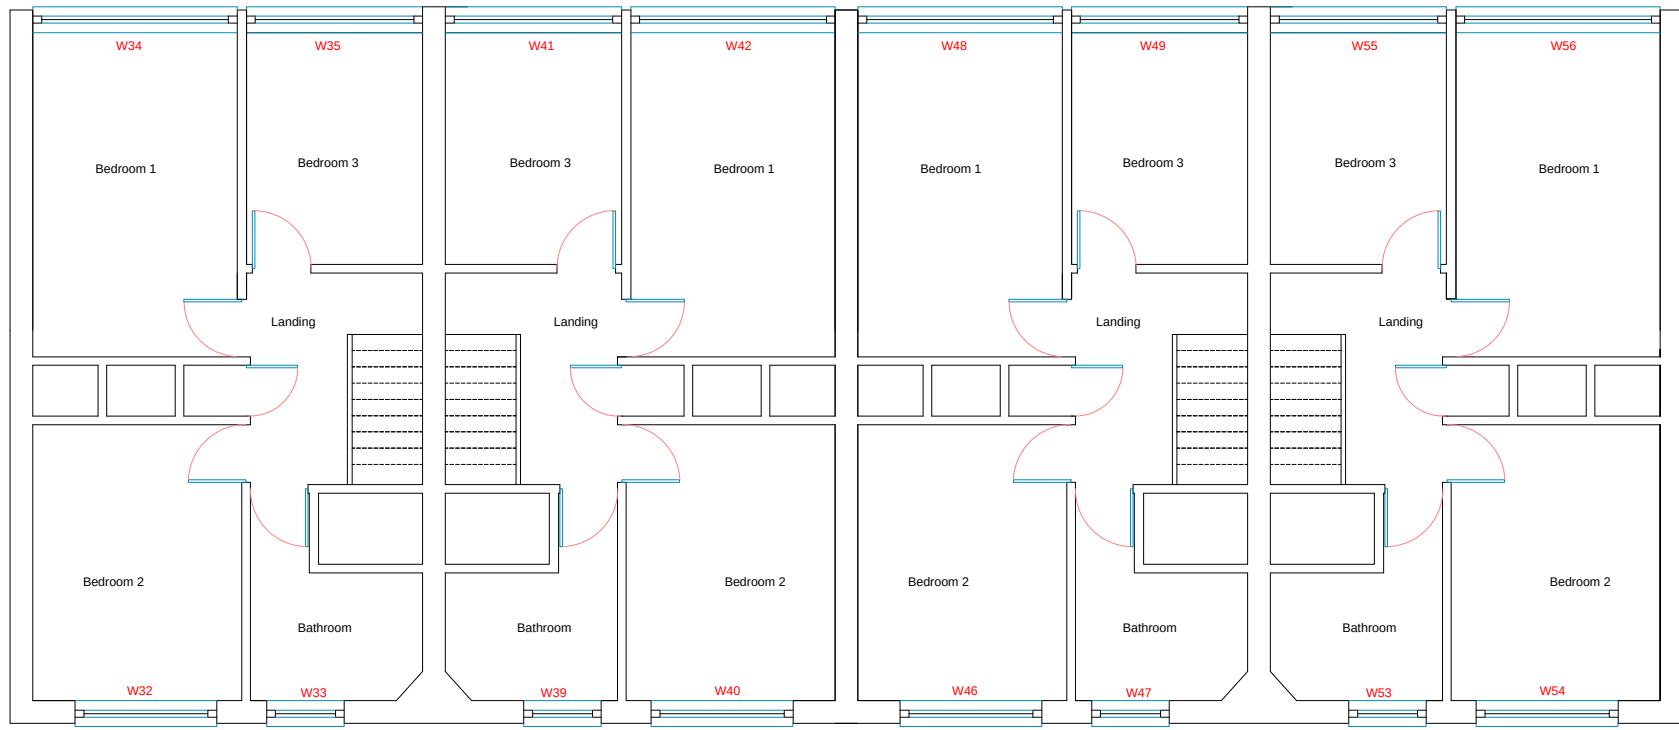


1st Floor Plan 1:100



3rd Floor Plan 1:100

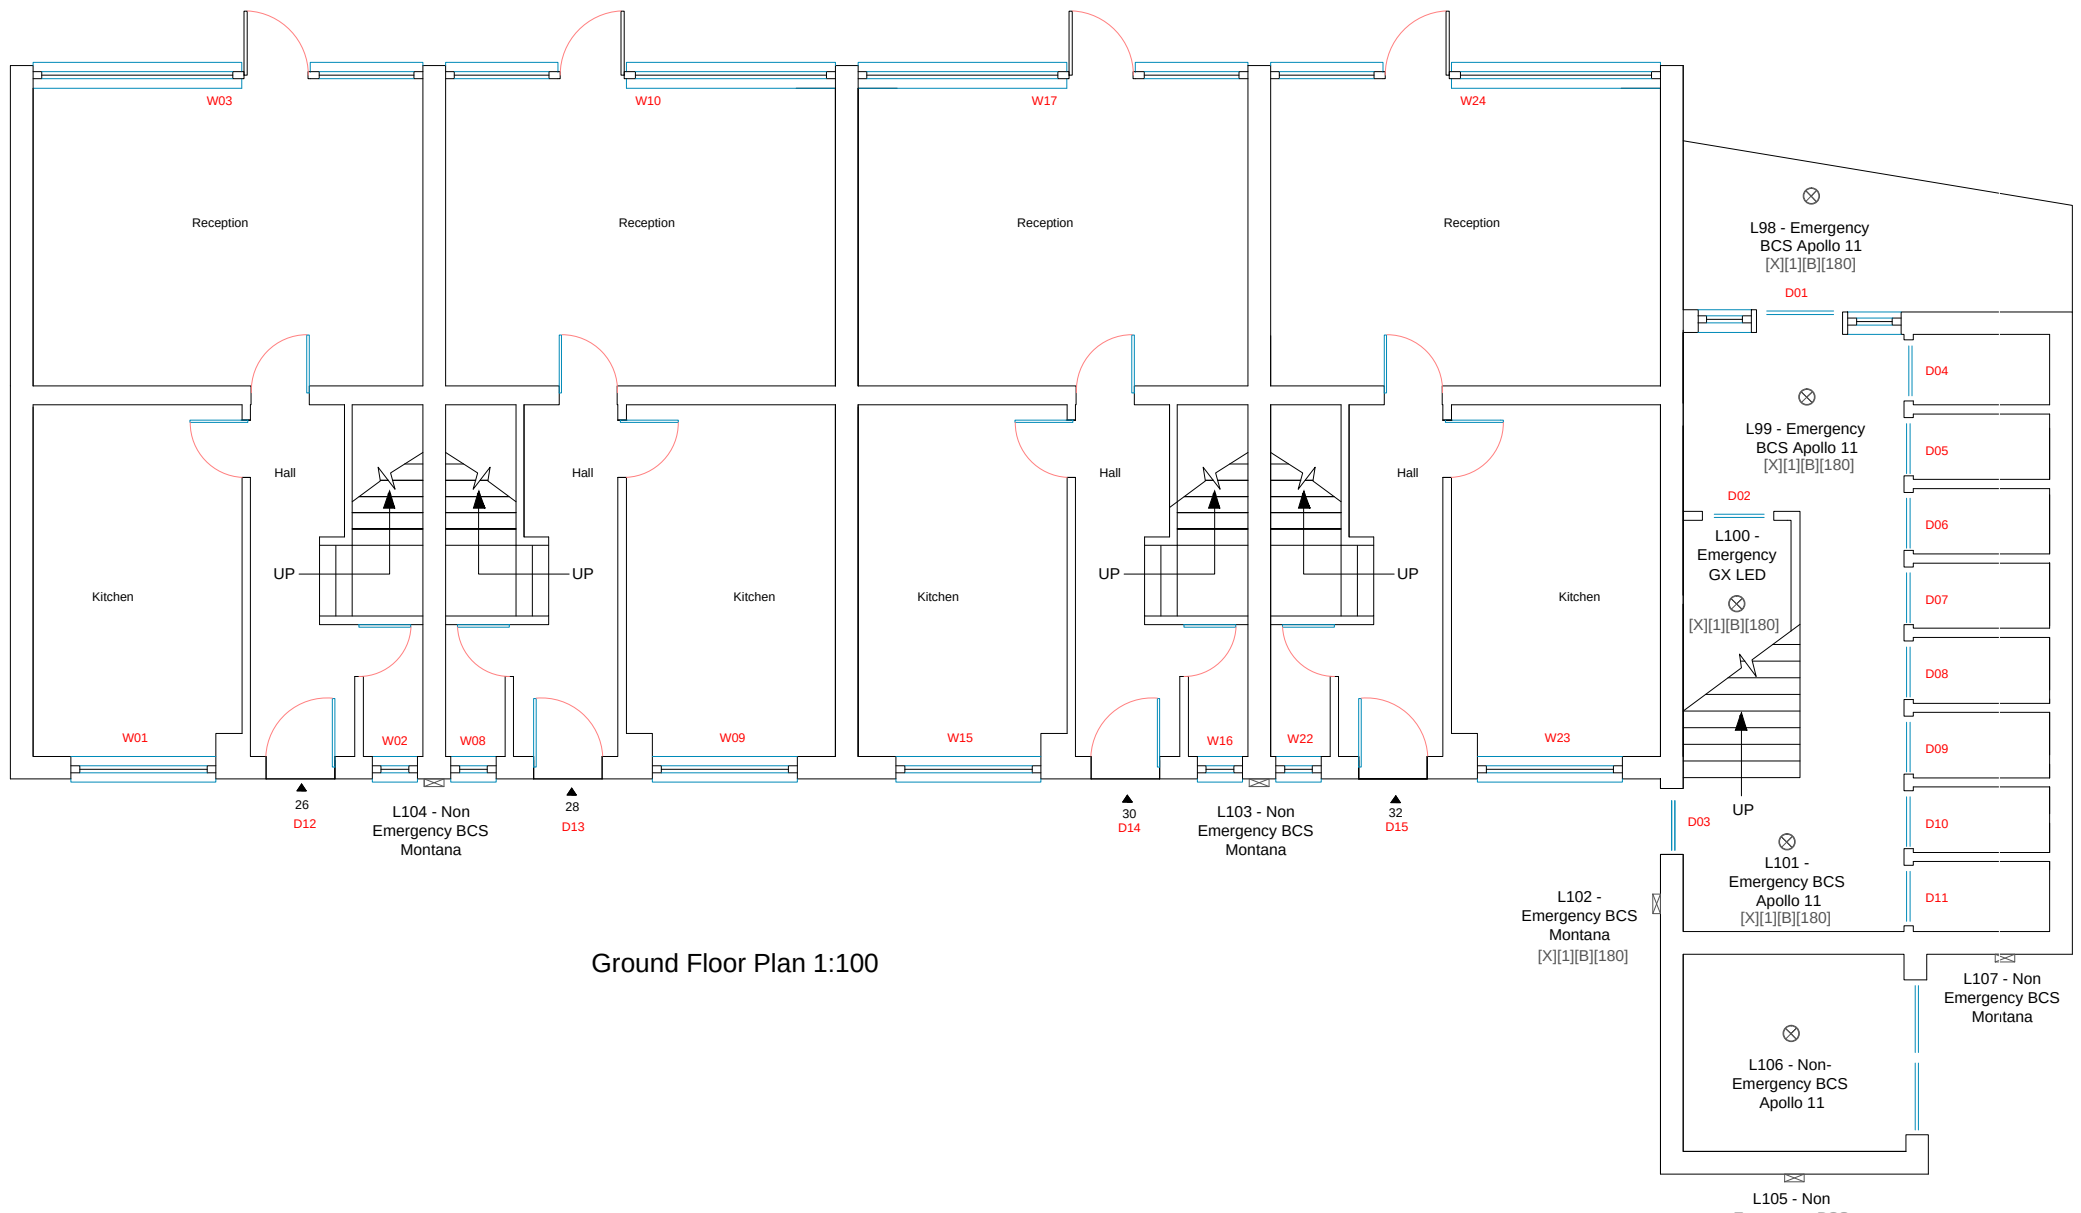


Ground Floor Plan 1:100


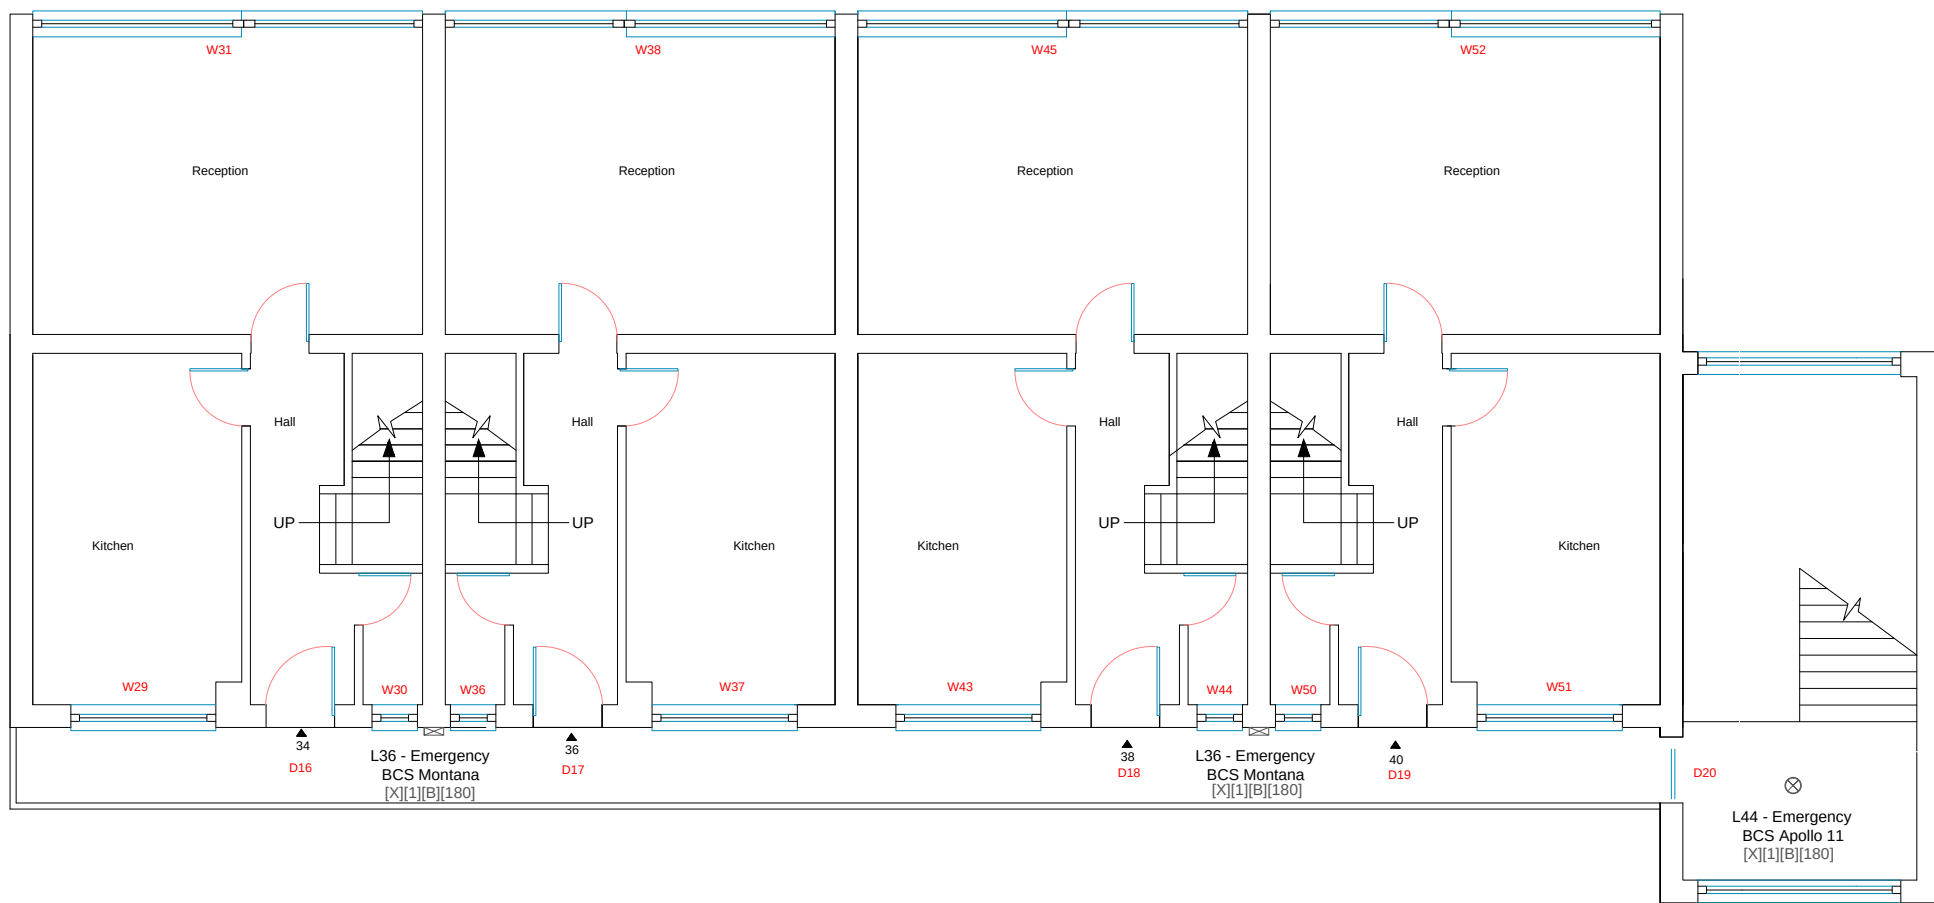


2nd Floor Plan 1:100

New timber clote boarded fence with Concrete Posts and Central Bore to garden in existing location. Top of fence to be 1.4m High from public ground level. Top of fence internally to be the same height as external fence. Gate to be supplied as shown. All fence to be removed and disposed of by contractors.

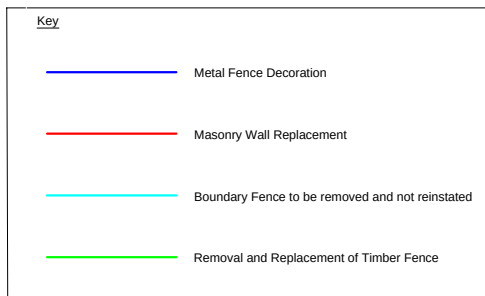

Site Plan Showing Works to Boundary 1:200

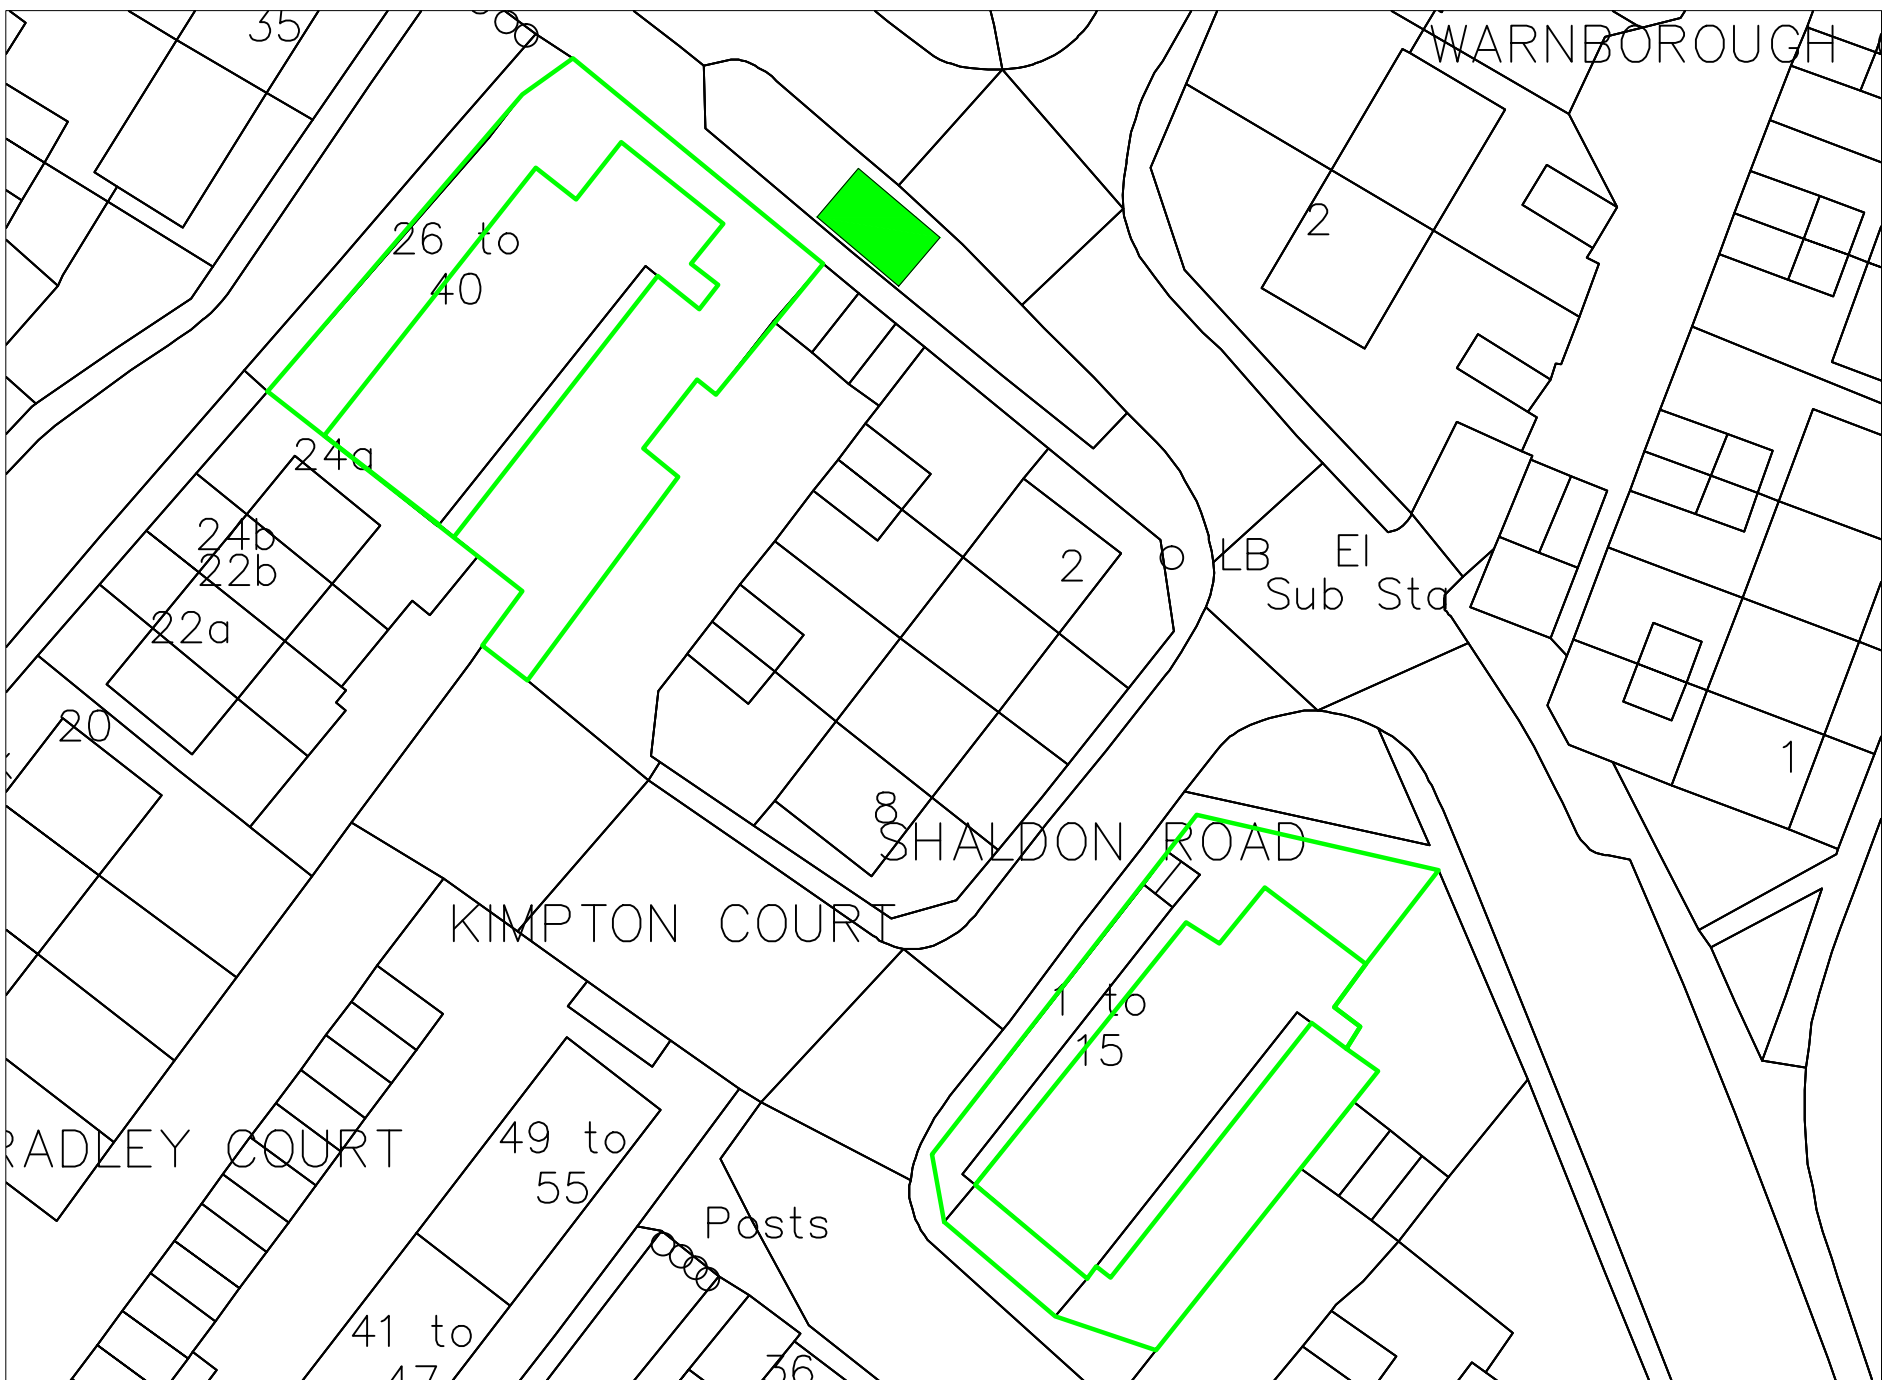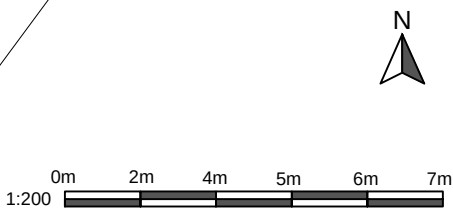

Block Plan 1:500

Notes:

Access

Access to 26-40 Wildmoor Walk is via Wakefords way.

There is pedestrian and vehicular access to the side and rear of the block.

Access to the rear of the block is via Shaldon Road and Kimpton Court. Care should be taken when navigating large vehicles in and out via this route.

Parking

All parking in this location is on street. Generally there is sufficient parking in the area available.

Welfare

The proposed site welfare location is indicated by the area hatched green. This welfare will also serve 1-15 Shaldon Road as well. The land is managed by Havant Borough Council. It is the contractors responsibility to seek any permits required.

There are no taps on site providing water. All water should be brought to site or a temporary standpipe installed at the contractors cost.

The proposed location is a grassed area. All grassed areas where there will be foot traffic must be suitably covered to ensure safe access. Upon removal of the welfare the area should be seeded and maintained until it is in a suitable state.

Waste Management

A lockable skip must be provided if waste is not going to be immediately removed from site. This should be located in the hatched area.

Emergency Lighting Classifications

1) Type
X - Self Contained
Y - Central Battery

2)
0 - Non-maintained
1 - Maintained
2 - Combined non-maintained
3 - Combined Maintained
4 - Compound non-maintained
5 - Compound Maintained
6 - Satellite

3) Facilities
A - Including Test Device
B - Including Remote Test Device
C - Including Inhibiting Mode
D - High Risk Task Luminaire

4) Duration (in minutes)
10, 60, 120 or 180

For Example: [X]10[A]110 =
Self-contained, non-maintained,
including test device, 10 minute
duration.



PROJECT TITLE:
Ashe Road Blocks

DRAWING TITLE:
26-40 Wildmoor Walk Floor Plans

JAN-18 Drawn by: GTJ

Date: 05-JAN-18 DWG No. ARB17

A1- As Shown

OS Licence No.: 100019671

REVISIONS: