



**The Clockhouse & 81C London Road,
Waterlooville**

**Flood Risk Assessment & Planning
Statement for Drainage and Services**

1.0 Introduction

- 1.1 This planning statement offers a general overview to the feasibility of providing services and drainage to the above site in Waterloooville.

2.0 Foul Water Drainage

- 2.1 The foul drainage from the site will be discharged to the public sewerage system in London Road using the existing on site foul sewer connections.
- 2.2 Minor modifications to the existing foul drainage system will include access manholes and pipe runs located and sized in accordance with the current edition of 'Sewers for Adoption'.

3.0 Storm Water Drainage

- 3.1 The Code of Practice for Sustainable Drainage Systems provides a flexible approach to drainage systems with a wide range of components and includes a hierarchy of techniques. These are:-
1. Prevention - The use of good site design and housekeeping measures on site to prevent run-off and pollution.
 2. Source Control - Control of run off at or very near to its source.
 3. Site Control - Management of water from several sub catchment areas.
 4. Regional Control - Management of run off from several sites, typically in a detention pond or wetland.
- 3.2 With the above in mind surface water disposal will respect the hierarchy of techniques outlined above.
- 3.3 Prevention will be at the forefront of the development of the site with the site set out to maximise the areas of soft landscaping.
- 3.4 Source control is to be introduced in the following ways:-

The Environment Agency / Planning Authority require surface water run off after development to be no greater than the surface water runoff prior to development.

The attached PLC Architects drawings, included within Appendix C, indicate that the development is to comprise the addition of an extra floor to the existing building footprint with the replacement of the existing building known as 81C London Road. The impermeable area of roofs and hardstandings prior to development will not be increased as a result of the proposed development.

Surface water will therefore be discharged to the existing surface water drainage system in a similar manner to that which exists.

- 3.5 Rainfall within soft landscaped areas, which are minimal, will be allowed to permeate through the ground in order to mimic as closely as possible the natural drainage from the site before development.

4.0 Water

- 4.1 An existing water main runs in London Road and will be used for domestic and fire water supply for the development using existing connections.

5.0 British Telecom

- 5.1 A BT network exists near the site and can supply the development with the required communications and telephone.

6.0 Gas

- 6.1 The existing gas connection from a gas main running down London Road will be enhanced to supply gas to the proposed development.

7.0 Electricity

- 7.1 The existing electricity supply to the existing building will be enhanced to provide electricity to the proposed development.

8.0 Communications / CATV

- 8.1 The existing BT / CATV connections will be enhanced to serve the new development.

9.0 Summary

- 9.1 The site can be serviced for all gas, electrical, water, BT and communication utilities both with enhanced connection to existing services.
- 9.2 Foul drainage from the site can be connected to the existing public foul sewerage system within London Road.
- 9.4 The site will not increase the risk of flooding, reference the flood risk assessment included within Appendix A, as the area of roofs and impermeable hardstanding will not be increased as a result of the development.

Appendix A

Flood Risk Assessment

The Clockhouse & 81C London Road, Waterloooville

Flood Risk Assessment dated August 2016

1.0 Introduction

- 1.1 Planning consent is to be sought for a proposed mixed use development including part conversion and extension to the existing building to form 30 no. residential units following demolition of the existing buildings at 81C London Road.
- 1.2 PLC Architects drawing 14.2043.104, included within Appendix C, shows that the site is generally flat. Levels shown on the extract from the Ordnance Survey map indicates that London Road falls from 50.0m AOD on Hambledon Road to 48.8m AOD to the North East on London Road giving an overall fall of 1.2m.
- 1.3 The Technical Guidance to the National Planning Policy Framework was published to ensure that flood risk is taken into account at all stages in the planning process to avoid inappropriate development in areas at risk of flooding with the requirement for a flood risk assessment which appraises, manages and reduces the risk of flooding.
- 1.4 This site specific flood risk assessment is required to meet the minimum requirements set out in the Technical Guidance to the National Planning Policy Framework

2.0 Flood Risk Assessment

Tidal Flood Risk

- 2.1 The site is located inland 1.7 kilometres from Langstone Harbour and thus is not susceptible to Tidal Flood Risk.

Fluvial Flood Risk

- 2.2 The Environment Agency has been consulted to determine whether the site is at risk of flooding. The Floodplain Map attached, centred on The Clockhouse & 81C London Road, Waterloooville shows that the site is outside the designated Flood Zone 3 (High Probability - flooding from a river with a 1 in 100 or greater chance of happening each year) or Flood Zone 2 (Medium Probability - flooding from rivers with up to a 1 in 1000 chance of occurring each year). The development site can therefore be designated as being within Flood Zone 1 assessed to have a less than 1 in 10000 annual probability of river or sea flooding in any year.
- 2.3 The closest source of fluvial flooding is a tributary of the Hermitage Stream located 0.6 km to the east of the site. The EA flood map shows that the site is not susceptible to fluvial flooding.
- 2.4 Land within Flood Zone 1 is appropriate for all uses.

Groundwater Flood Risk

- 2.5 The OS map shows that the site is set at a level of 50.0m AOD and thus will not be at risk of flooding from groundwater.

Other Sources of Flood Risk

- 2.6 The site is generally flat. A topographical survey is to be commissioned which will more accurately assess the level differences across the site.
- 2.7 The new buildings will be set with finished ground floor levels a minimum of 150mm above proposed ground level. Proposed external levels will be set following the natural contours of the site falling away from the properties to ensure that flows through the site are redirected away from properties in the unlikely event of flooding taking place from other sources such as foul sewers as well as surface water sheet run off or infrastructure failure.

3.0 Surface Water Management

- 3.1 The Code of Practice for Sustainable Drainage Systems provides a flexible approach to drainage systems with a wide range of components and includes a hierarchy of techniques. These are:-
- 5. Prevention - The use of good site design and housekeeping measures on site to prevent run-off and pollution.
 - 6. Source Control - Control of run off at or very near to its source.
 - 7. Site Control - Management of water from several sub catchment areas.
 - 8. Regional Control - Management of run off from several sites, typically in a detention pond or wetland.
- 3.2 With the above in mind surface water disposal will respect the hierarchy of techniques outlined above.
- 3.3 Prevention will be at the forefront of the development of the site with the site set out to maximise the areas of soft landscaping.
- 3.4 Source control is to be introduced in the following ways:-

The Environment Agency / Planning Authority require surface water run off after development to be no greater than the surface water runoff prior to development.

The attached PLC Architects drawings, included within Appendix C, indicate that the development is to comprise the addition of an extra floor to the existing building footprint with the replacement of the existing building known as 81C London Road. The impermeable area of roofs and hardstanding prior to development will not therefore be increased as a result of the proposed development.

Surface water will therefore be discharged to the existing surface water drainage system in a similar manner to that which exists using existing connections.

- 3.5 Rainfall within soft landscaped areas which are minimal will be allowed to permeate through the ground in order to mimic as closely as possible the natural drainage from the site before development.

4.0 Conclusions

- 4.1 The flood risk assessment indicates that the proposed development is not vulnerable to flooding from tidal, fluvial, ground water or other sources of flooding and is thus appropriate.
- 4.2 In the unlikely event of flooding taking place an alternative over land flood route will be formed through the site to direct any flooding through the site and away from properties.
- 4.3 Sustainable surface water management techniques, as outlined above, will be adopted to ensure that surface water run off rates will not exceed the existing rainfall run off rates by ensuring that the area of impermeable roofs and hardstanding areas are not increased above that pertaining prior to development.

Appendix B

EA Floodplain Map

Click on the map to see what Flood Zone (National Planning Policy Guidance definitions) the proposed development is in.

☒ Flood Map for Planning (Rivers and Sea) [i](#)

☒ Flood Zone 3

☒ Flood Zone 2

☒ Flood defences (Not all may be shown*)

☒ Areas benefiting from flood defences (Not all may be shown*)


☒ Main River Line [i](#)

☒ Main River Line

☒ Other national environmental organisations [i](#)

☒ Natural Resources Wales Area of responsibility

☒ Scottish Environment Protection Agency Area of responsibility

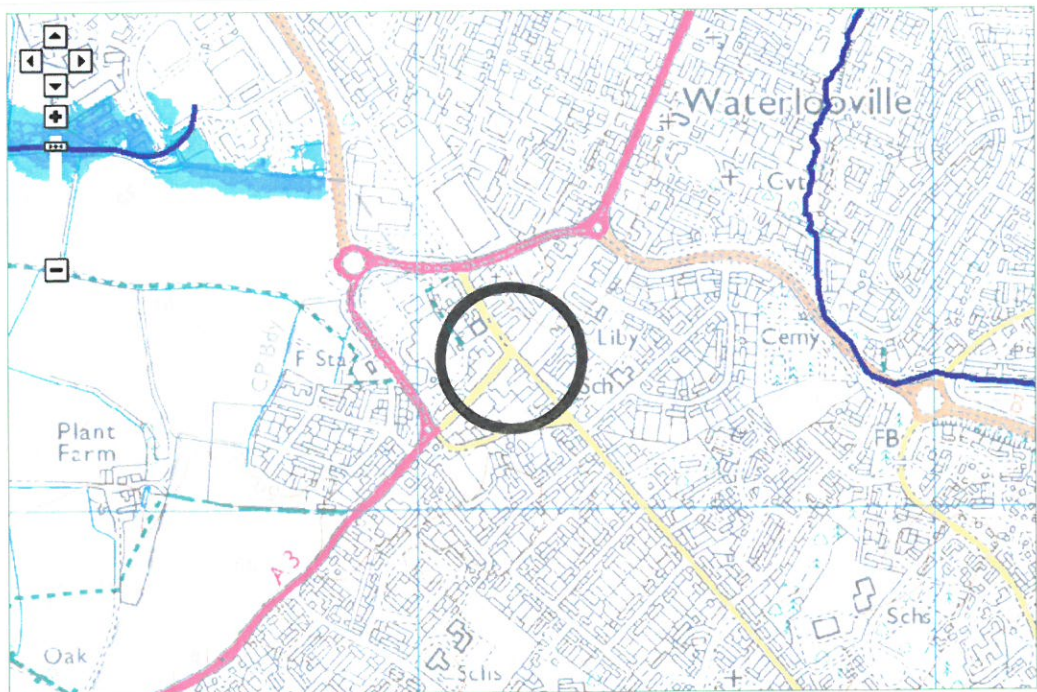


Appendix C



PLC Architects Drawings

NOTES


GENERAL NOTES
 1. ALL DIMENSIONS ARE TO FACE UNLESS OTHERWISE STATED.
 2. ALL DIMENSIONS ARE TO FACE UNLESS OTHERWISE STATED.
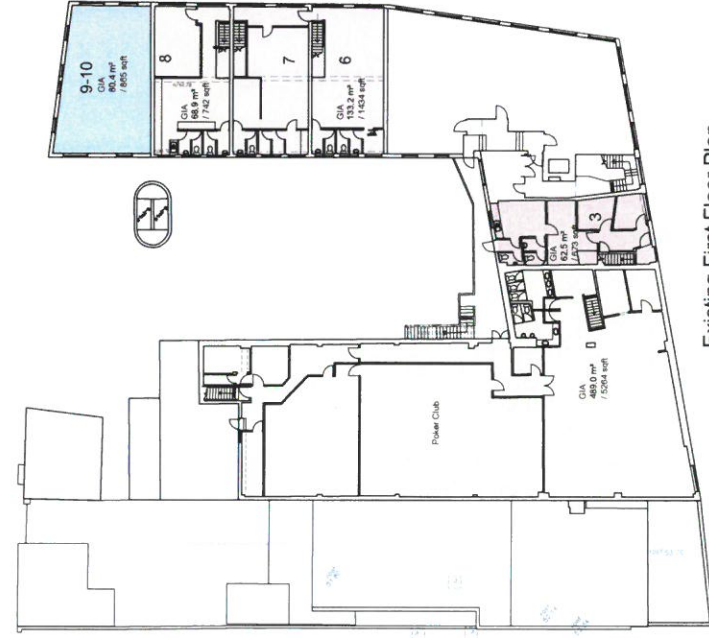

Existing Ground Floor Plan

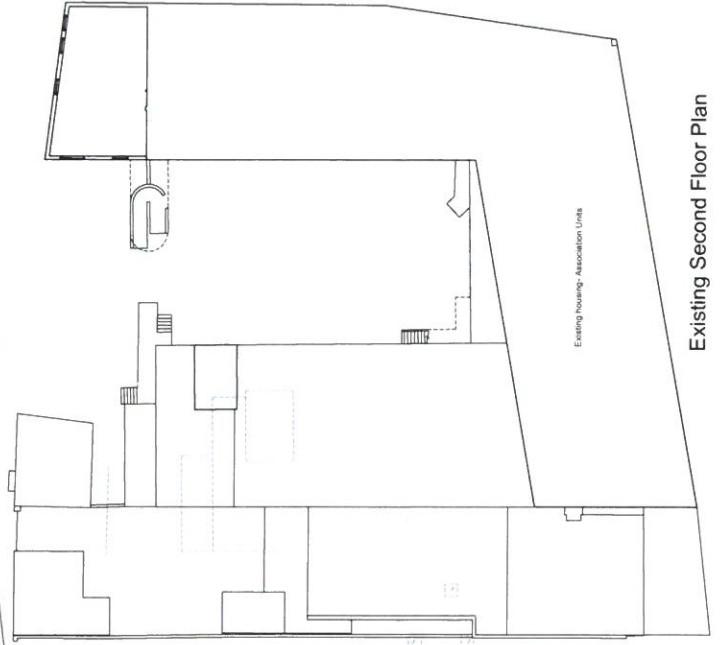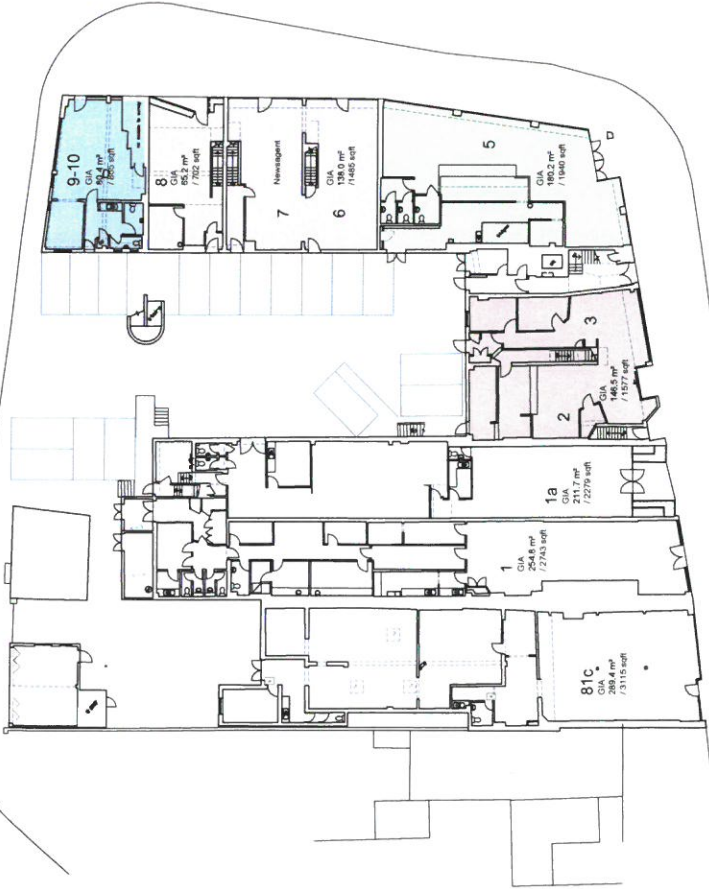

Existing Second Floor Plan

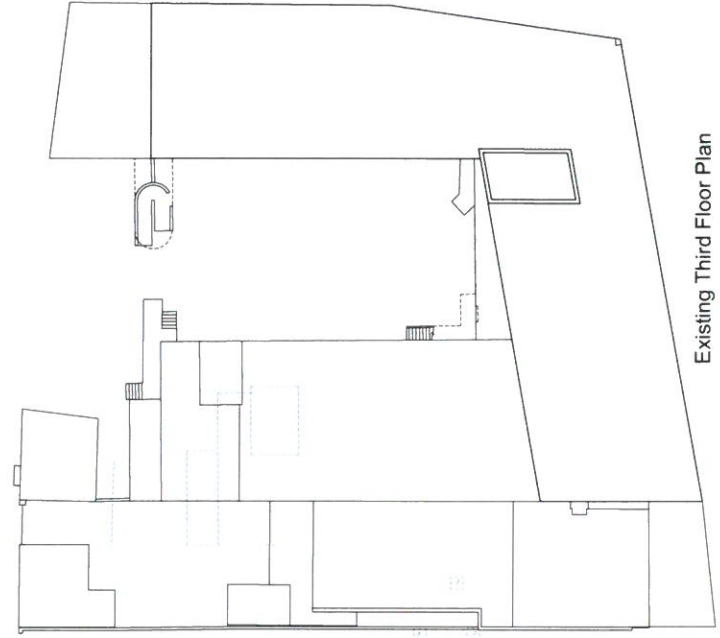

Existing Third Floor Plan



Landmark House
 100-110, 111-112, 113-114, 115-116, 2107-2108, 2109-2110

NOTES

GENERAL NOTES
 1. THE ARCHITECT HAS CONDUCTED VISUAL SURVEILLANCE OF THE SITE AND THE PROPOSED DEVELOPMENT WITH THE OTHER BUILDINGS IN THE AREA.
SCHEDULE OF ACCOMMODATION

APARTMENT	BEDS	NO.	FT ²	LEVEL
1	1	50.0	538	1
2	1	50.0	538	1
3	1	50.0	538	1
4	1	50.0	538	1
5	2	70.0	753	1
6	2	70.0	753	1
7	1	60.0	645	1
8	1	50.0	570	1
9	1	50.0	560	1
10	1	50.0	538	1
11	1	50.0	538	1
12	2	70.0	753	1
13	2	74.0	760	1
14	1	60.0	645	1
15	1	50.0	538	2
16	1	50.0	538	2
17	2	70.0	753	2
18	1	50.0	570	2
19	1	50.0	560	2
20	2	74.0	760	2
21	1	50.0	538	2
22	2	70.0	753	2
23	1	60.0	645	3
24	1	41.0	441	3
25	1	42.0	452	3
26	2	65.0	699	3
27	1	50.0	538	3
28	1	51.0	548	3
29	2	62.0	667	3

KEY
 Hatched indicates
 areas of New
 Construction



1:200 scale

0 5m 10m

P4	Level 4: Existing and Proposed	ED
P3	Level 3: Existing and Proposed	ED
P2	Level 2: Existing and Proposed	ED
P1	Level 1: Existing and Proposed	ED


PLC
 Landmark House
 100, The Quadrant
 Portsmouth PO1 1JF
 Hampshire England
 Tel: (023) 92 755 333
 Email: sales@plcarchitects.com
 Web: www.plcarchitects.com

WD KING Group


Clock House 81c London Road
 Waterlooville

Proposed Floor Layouts


14_2043_101	PS	1:200 @ A1
COPYRIGHT RESERVED 2013 ALL RIGHTS RESERVED. THIS DOCUMENT IS FOR LOCAL AUTHORITY PURPOSES ONLY.		

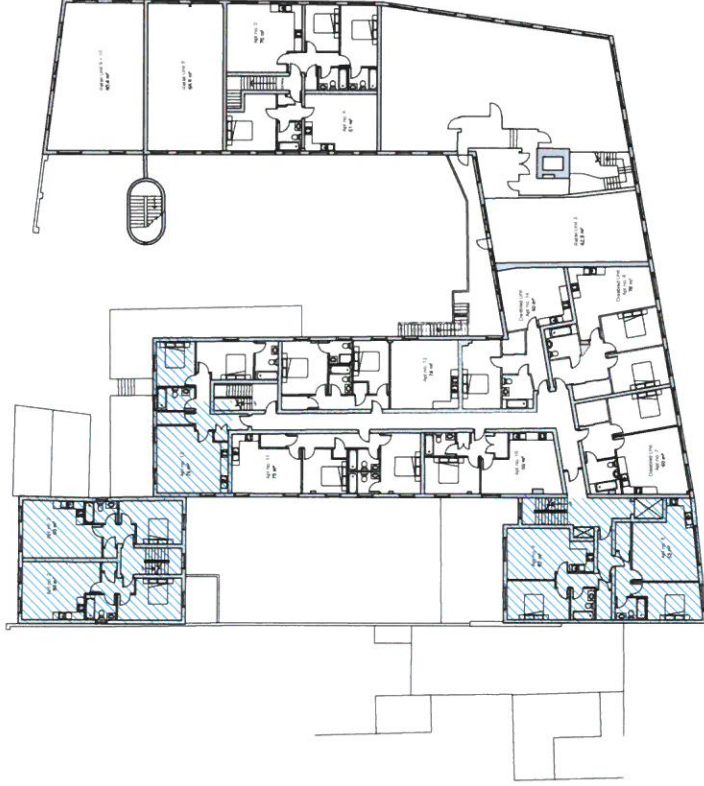

Proposed Ground Floor Plan







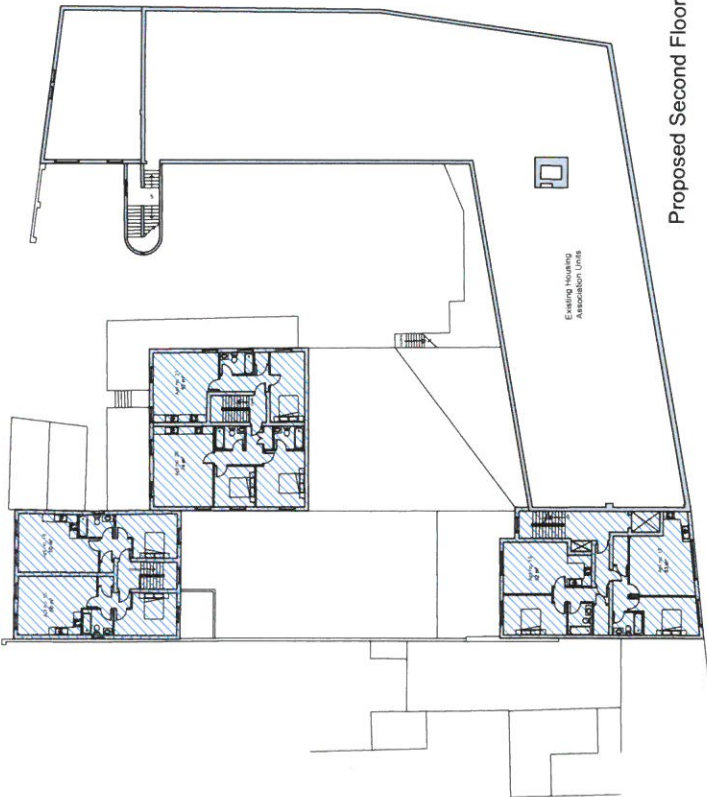


Proposed Second Floor Plan

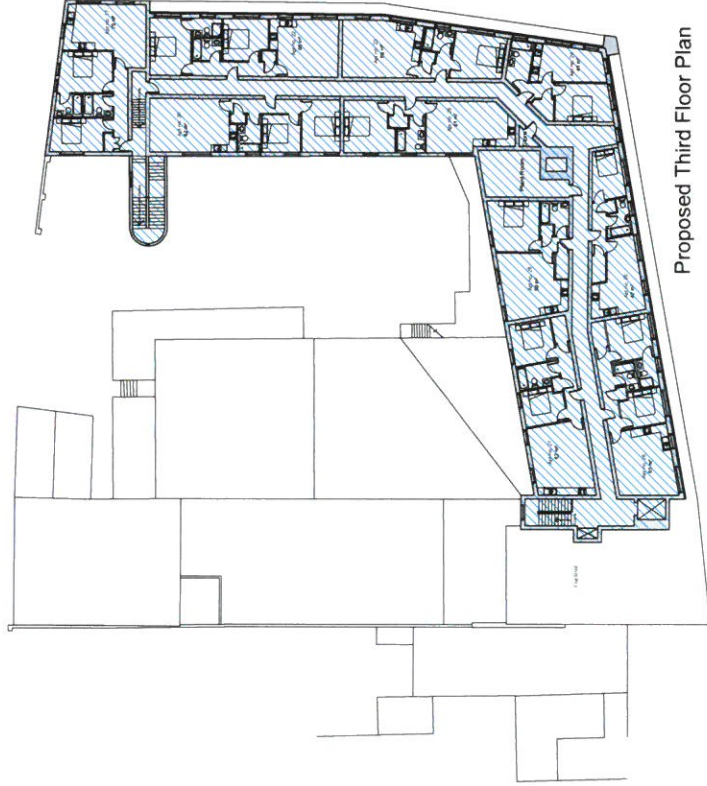

Proposed Third Floor Plan

Proposed First Floor Plan

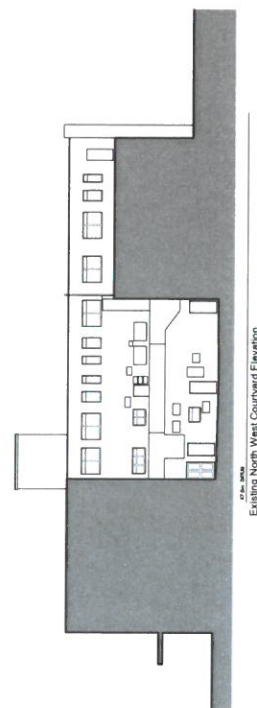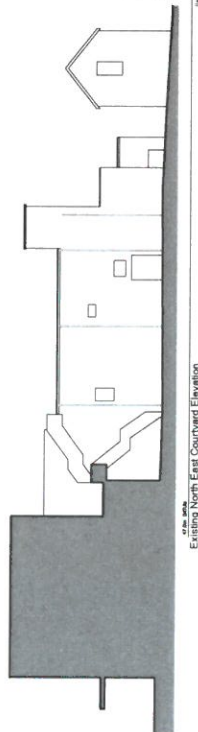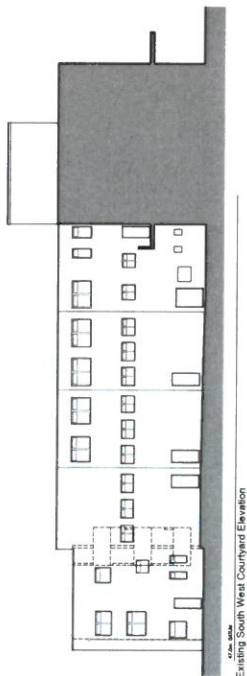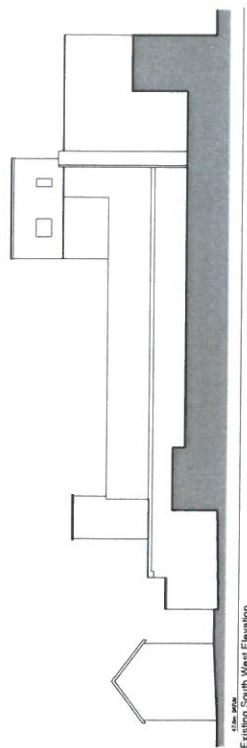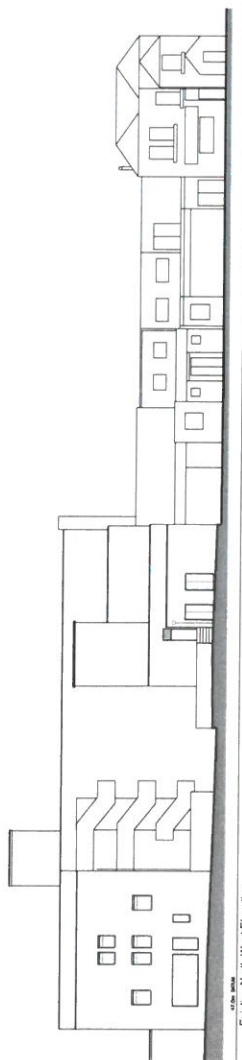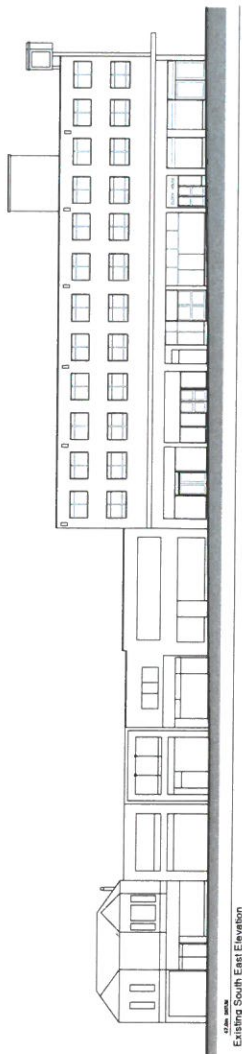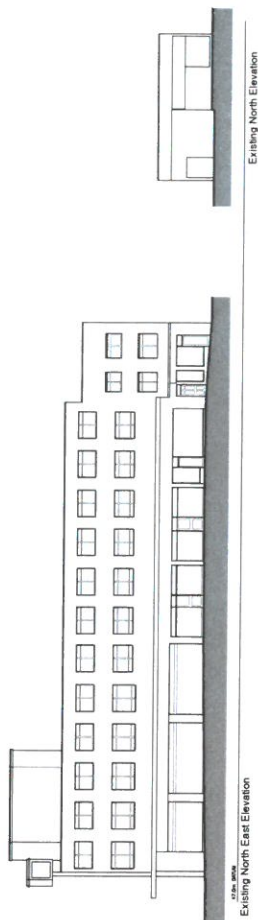

PLC

Landowne House
25-26 Hampshire Terrace
Portsmouth PO1 2QF
Hampshire England

ARCHITECTS

E-Mail: admin@plcarchitects.com
Web: www.plcarchitects.com

Tel: (023) 92 755 333

WD KING GROUP

Clock House/ 81c London Road
Waterlooville


Client No. KC	Date	Checked By	Date	Approved By	Date
(Drawing No.) 14 - 2043 - 102				Scale 1:200 @ A1	

PLC ARCHITECTS © COPYRIGHT RESERVED 2013
 NOT TO BE SCALED DIMENSIONS TO BE CHECKED ON SITE
 SEALING ONLY FOR LOCAL AUTHORITY REQUIREMENTS


NOTES

GENERAL NOTES:


1. THIS DRAWING IS TO BE READ IN CONJUNCTION WITH THE OTHER RELEVANT CONSULTING DRAWINGS.
2. 7 FLOOR IS ARE TO COME UP TO THE CURRENT BUILDING REGULATIONS REFLECT TO A RELEVANT DOCUMENT FOR THE DISCREPANCY AND SAME 3. ALL WORKS ON MATERIALS IS INDICATED ON THIS DRAWING ARE TO BE TO THE LATEST RELEVANT BRITISH STANDARD AND CARRIED OUT IN ACCORDANCE WITH THE BRITISH STANDARD CODES OF PRACTICE, OR BE COGNIZED AND SUBSTITUTE ON TRADE AGREEMENT FROM HEAVY AND FURNISHING.

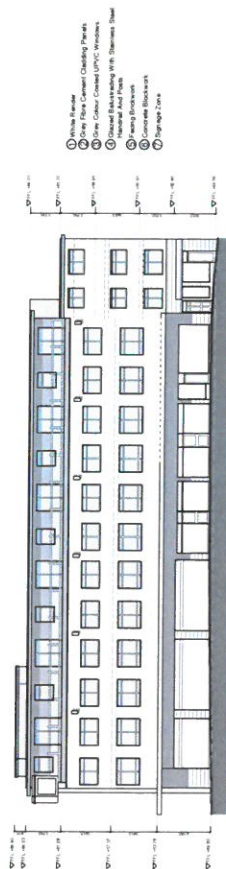

Proposed North East Elevation

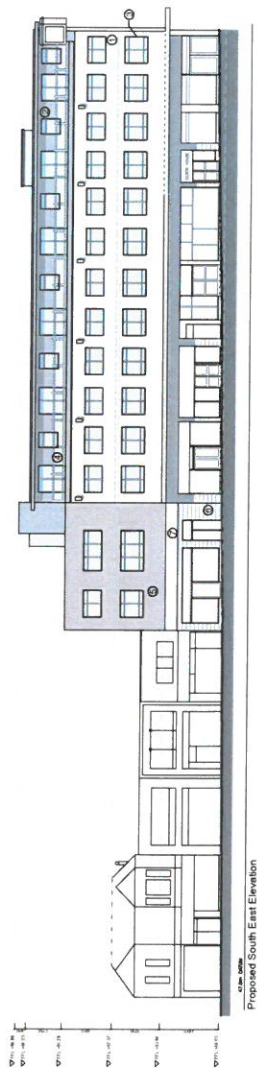


Proposed South East Elevation

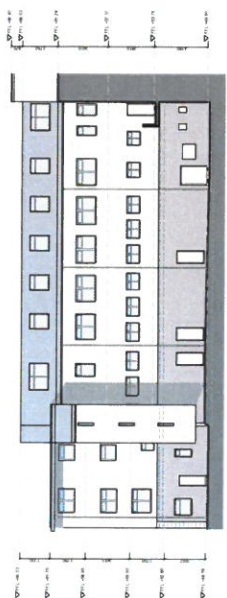


47.0m (500.0)


Proposed South West Courtyard Elevation

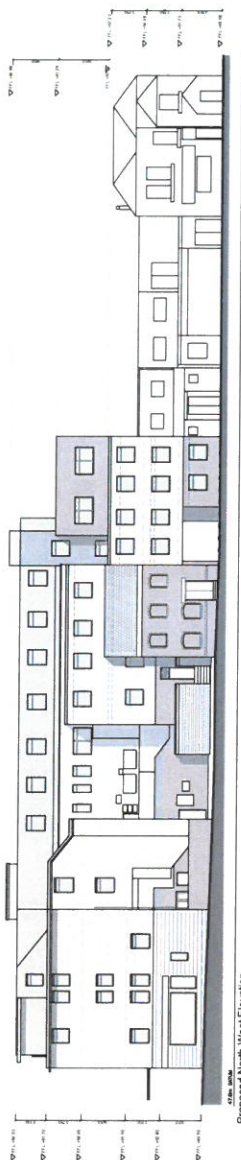


47.6m (157ft) Proposed North West Elevation

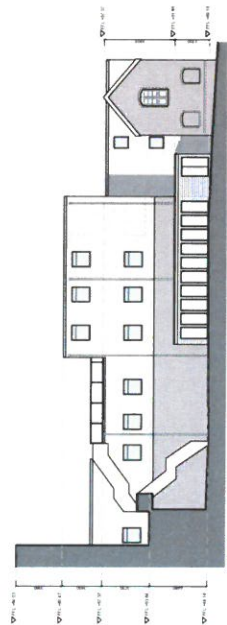

Crabapple
Proposed North East Courtyard Elevation

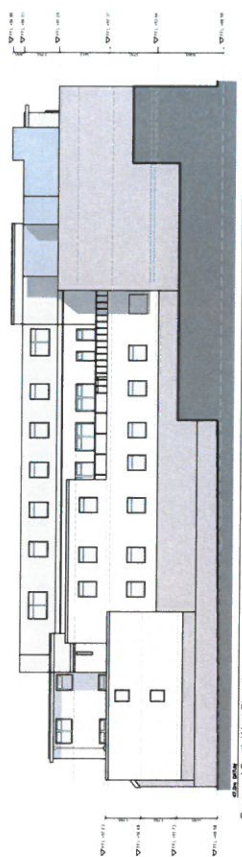

Proposed South West Elevation

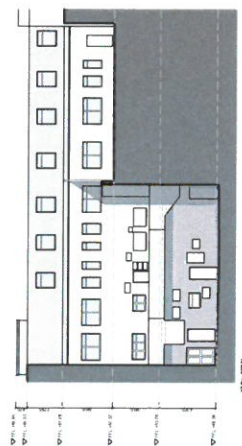

Proposed North West Courtyard Elevation



E	att	Attention to North East (Cape Verde) 15 countries	
D	att	Attention to North West & South West 15 countries	
C	att	Adopt Central 15 countries	
B	att	15 central materials included	
A	att	Attention to 15 countries 15 countries	
Exp	exp	Exp	exp

PLC
ARCHITECTS

Lansdown House
25-26 Hampshire Terrace
Plymouth PO1 2QF
Hampshire England

Tel: (023) 92 755 333

E-Mail: admin@plcarchitects.co.uk
Web: www.plcarchitects.co.uk

WD KING GROUP

WD KING GROUP

Clock House/ 81c London Road
Waterloo

Country: _____

Drawn By KC	Date	Checked By	Date	Approved By	Date
Drawing No. 14 - 2043 - 103		Revision E		Scale 1/200 @ A1	

PLG ARCHITECTS © COPYRIGHT RESERVED 2015
 NOT TO BE SCALED. DIMENSIONS TO BE CHECKED ON SITE.
 YOUR OWN COPY FOR RECORD.

NOTES

GENERAL NOTES:
 1. THIS DRAWING IS A PRELIMINARY DESIGN AND SHOULD NOT BE USED FOR CONSTRUCTION.
 2. THE CLIENT HAS AGREED TO THE CONCEPT AND THE SCALE OF THE PROJECT.
1:1250 scale




PLC
 ARCHITECTS
 25-26 Hampshire Terrace
 Portsmouth PO1 2DF
 Hampshire England
 Tel: (0203) 62 795 333
 E-Mail: admin@plcarchitects.com
 Web: www.plcarchitects.com

Clock House 81c London Road
 Waterlooville

Location Block Plan

Drawn By	Checked By	Date	Scale	Project No.
RC				
14 - 2043 - 104			1:500 @ A3	
PLC ARCHITECTS				
NOT TO BE SCALED - DIMENSIONS TO BE CHECKED ON SITE				
FOR USE ONLY FOR LOCAL AUTHORITY PURPOSES				

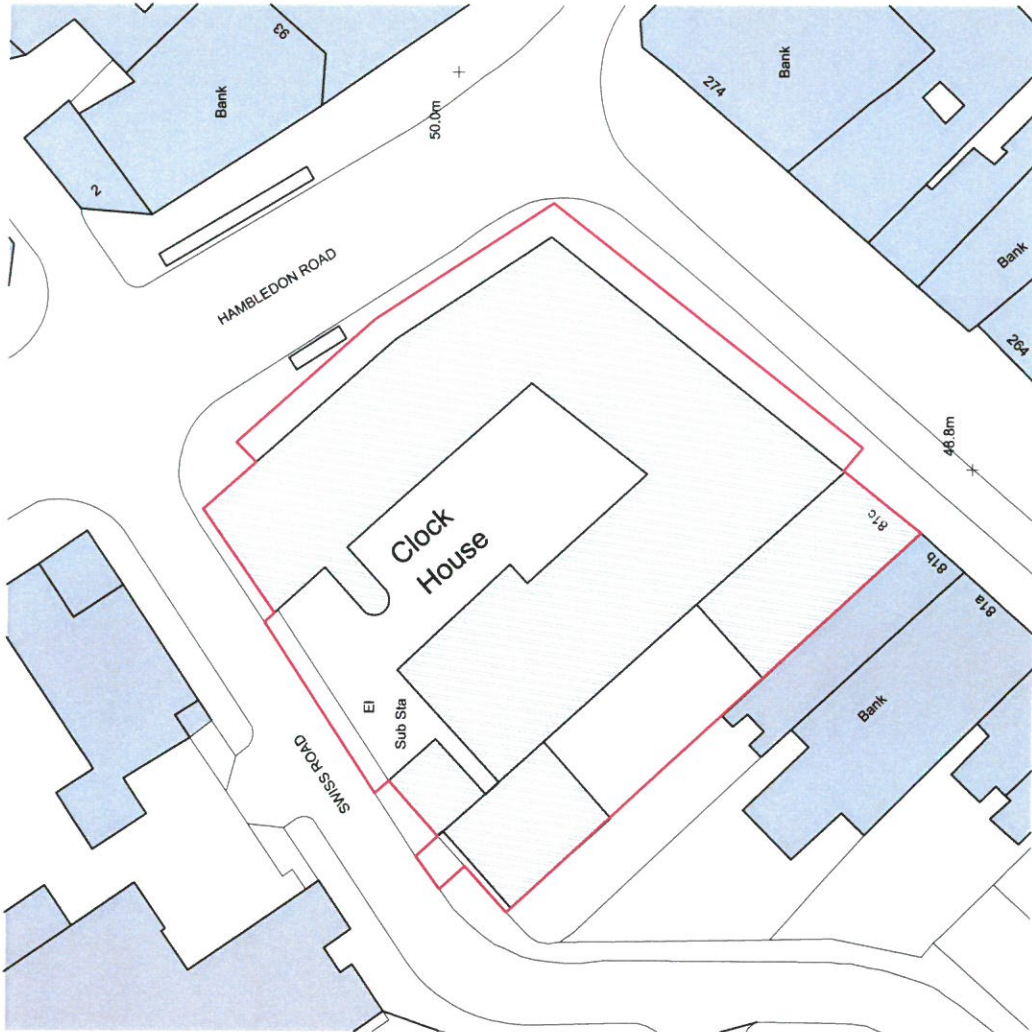


1:500 scale



NOTES

GENERAL NOTES:
1. ALL DIMENSIONS ARE TO FACE UNLESS OTHERWISE SPECIFIED.
2. ALL WORK IS TO BE IN ACCORDANCE WITH THE CURRENT BUILDING REGULATIONS.
3. ALL MATERIALS ARE TO BE OF A QUALITY SUITABLE FOR THE WORK.
4. ALL WORK IS TO BE COMPLETED WITHIN THE SPECIFIED TIME FRAME.
5. ALL WORK IS TO BE COMPLETED TO THE SATISFACTION OF THE CLIENT.
6. ALL WORK IS TO BE COMPLETED TO THE SATISFACTION OF THE LOCAL AUTHORITY.
7. ALL WORK IS TO BE COMPLETED TO THE SATISFACTION OF THE ARCHITECT.
8. ALL WORK IS TO BE COMPLETED TO THE SATISFACTION OF THE ENGINEER.
9. ALL WORK IS TO BE COMPLETED TO THE SATISFACTION OF THE SURVEYOR.
10. ALL WORK IS TO BE COMPLETED TO THE SATISFACTION OF THE PROJECT MANAGER.

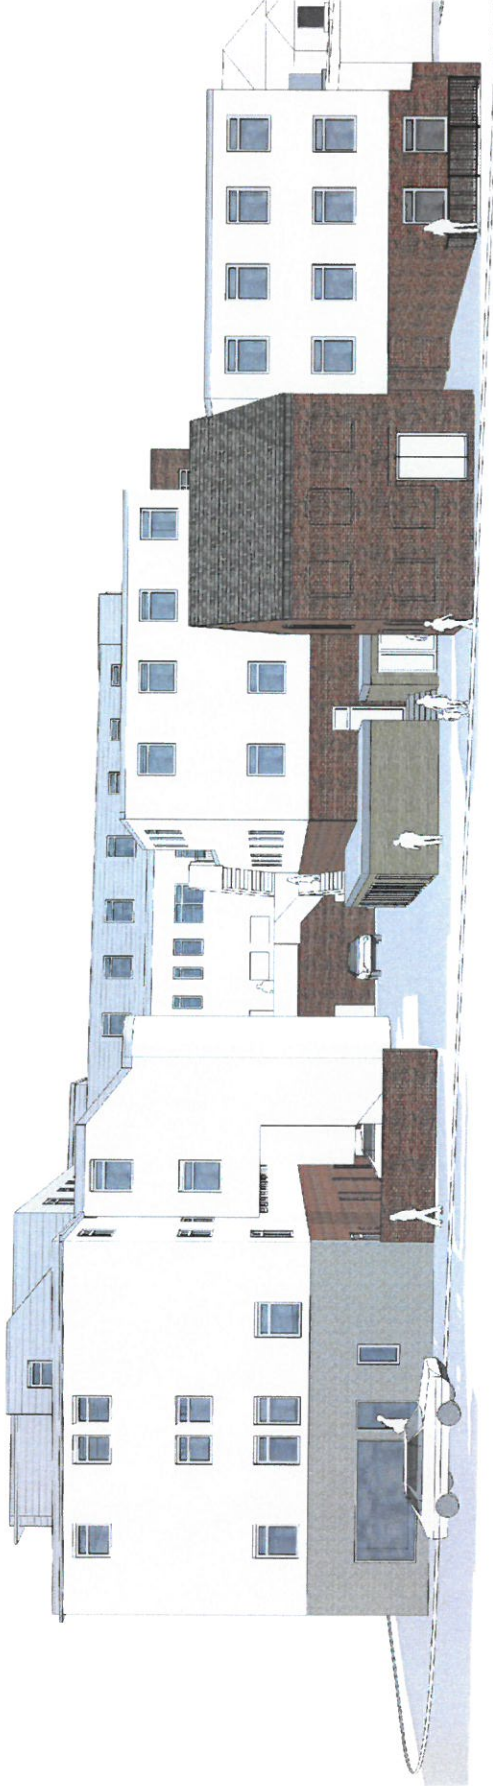

PLC ARCHITECTS
Landscape House
25-26 Hampshire Terrace
Purton Road PO1 2QF
Hampshire England
Tel: (023) 92755333
E-Mail: admin@plcarchitects.com
Web: www.plcarchitects.com


Clock House 81c London Road
Waterlooville

3D Perspective View

Scale	Area	Volume	Weight	Value
KC				
14 - 2043 - 105				
PLC ARCHITECTS				
NOT TO BE SCALED. DIMENSIONS TO BE CHECKED ON SITE.				
SCALE: ONLY FOR LOCAL AUTHORITY PURPOSES				

NOTES

GENERAL NOTES
 1. THIS DRAWING IS A 3D PERSPECTIVE VIEW OF THE PROPOSED DEVELOPMENT.
 2. THE PROPOSED DEVELOPMENT IS SUBJECT TO THE COMPLETION OF ALL NECESSARY PLANNING AND BUILDING REGULATIONS.
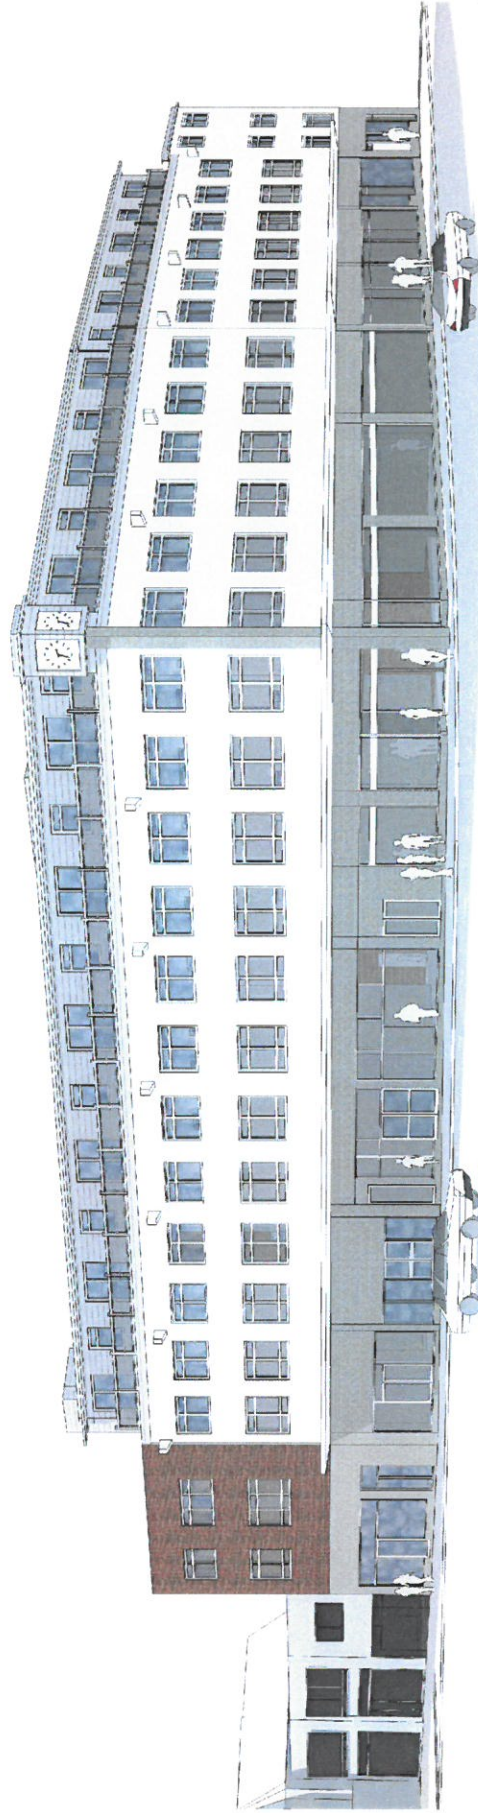

PLC
 Architects
 25-26 Hampshire Terrace
 Portsmouth PO1 2QF
 Hampshire England
 Tel: (023) 92 756 333
 E-Mail: admin@plcarchitects.com
 Web: www.plcarchitects.com


Clock House/ 81c London Road
 Waterlooville

3d Perspective View

Drawn By	Scale	Checked By	Date	Project No.
KC				
14 - 2043 - 106				
PLC ARCHITECTS © COPYRIGHT RESERVED 2015				
NOT TO BE SCALED DIMENSIONS TO BE CHECKED ON SITE				
DESIGNED BY PLC ARCHITECTS (023) 92 756 333				

NOTES

GENERAL NOTES:
1. THIS DRAWING IS THE PROPERTY OF PLC ARCHITECTS AND SHOULD NOT BE REPRODUCED OR USED IN ANY MANNER WITHOUT THE WRITTEN PERMISSION OF PLC ARCHITECTS.
2. THE CLIENT HAS AGREED TO FUND THE COST OF THE PRELIMINARY DESIGN AND CONCEPT DESIGN STAGES OF THE PROJECT.
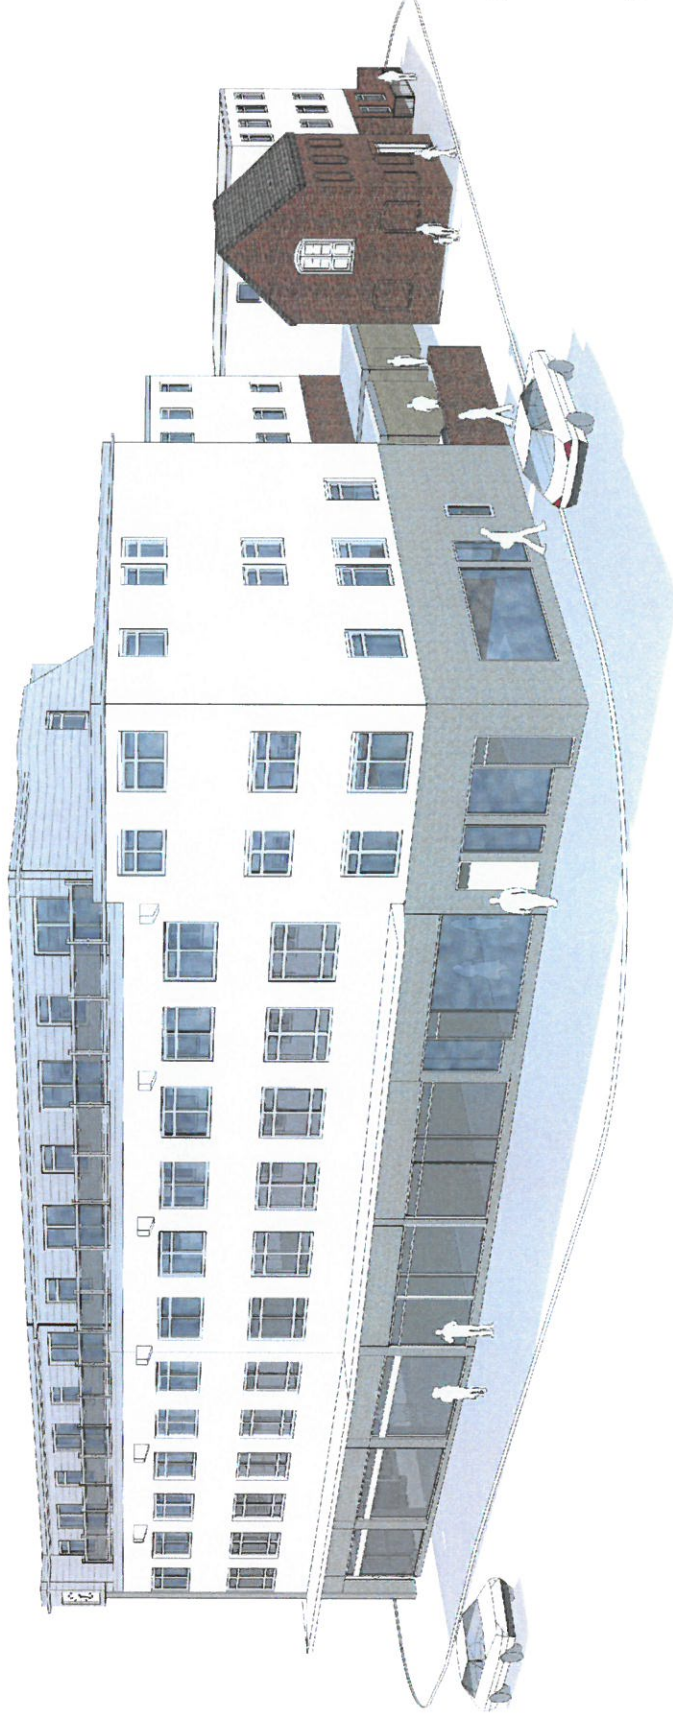


PLC ARCHITECTS
Landscape House
25-26 Hampshire Terrace
Plymouth PL1 2QP
Hampshire England
Tel: (023 92 756 333)
E-Mail: sam@plcarchitects.com
Web: www.plcarchitects.com

Clock House 81c London Road
Waterloo

3d Perspective View			
Client	Architect	Scale	Date
KC	PLC	1:100	14-2013
14-2013 - 107			
NOT TO BE SCALED DIMENSIONS TO BE CHECKED ON SITE			
FOR LOCAL AUTHORITY PURPOSES			

NOTES

GENERAL NOTES:
1. ALL WORK SHALL BE IN ACCORDANCE WITH THE COUNCIL'S DESIGN AND CONSTRUCTION STANDARDS.
2. THE DESIGN SHALL BE IN ACCORDANCE WITH THE COUNCIL'S DESIGN AND CONSTRUCTION STANDARDS.
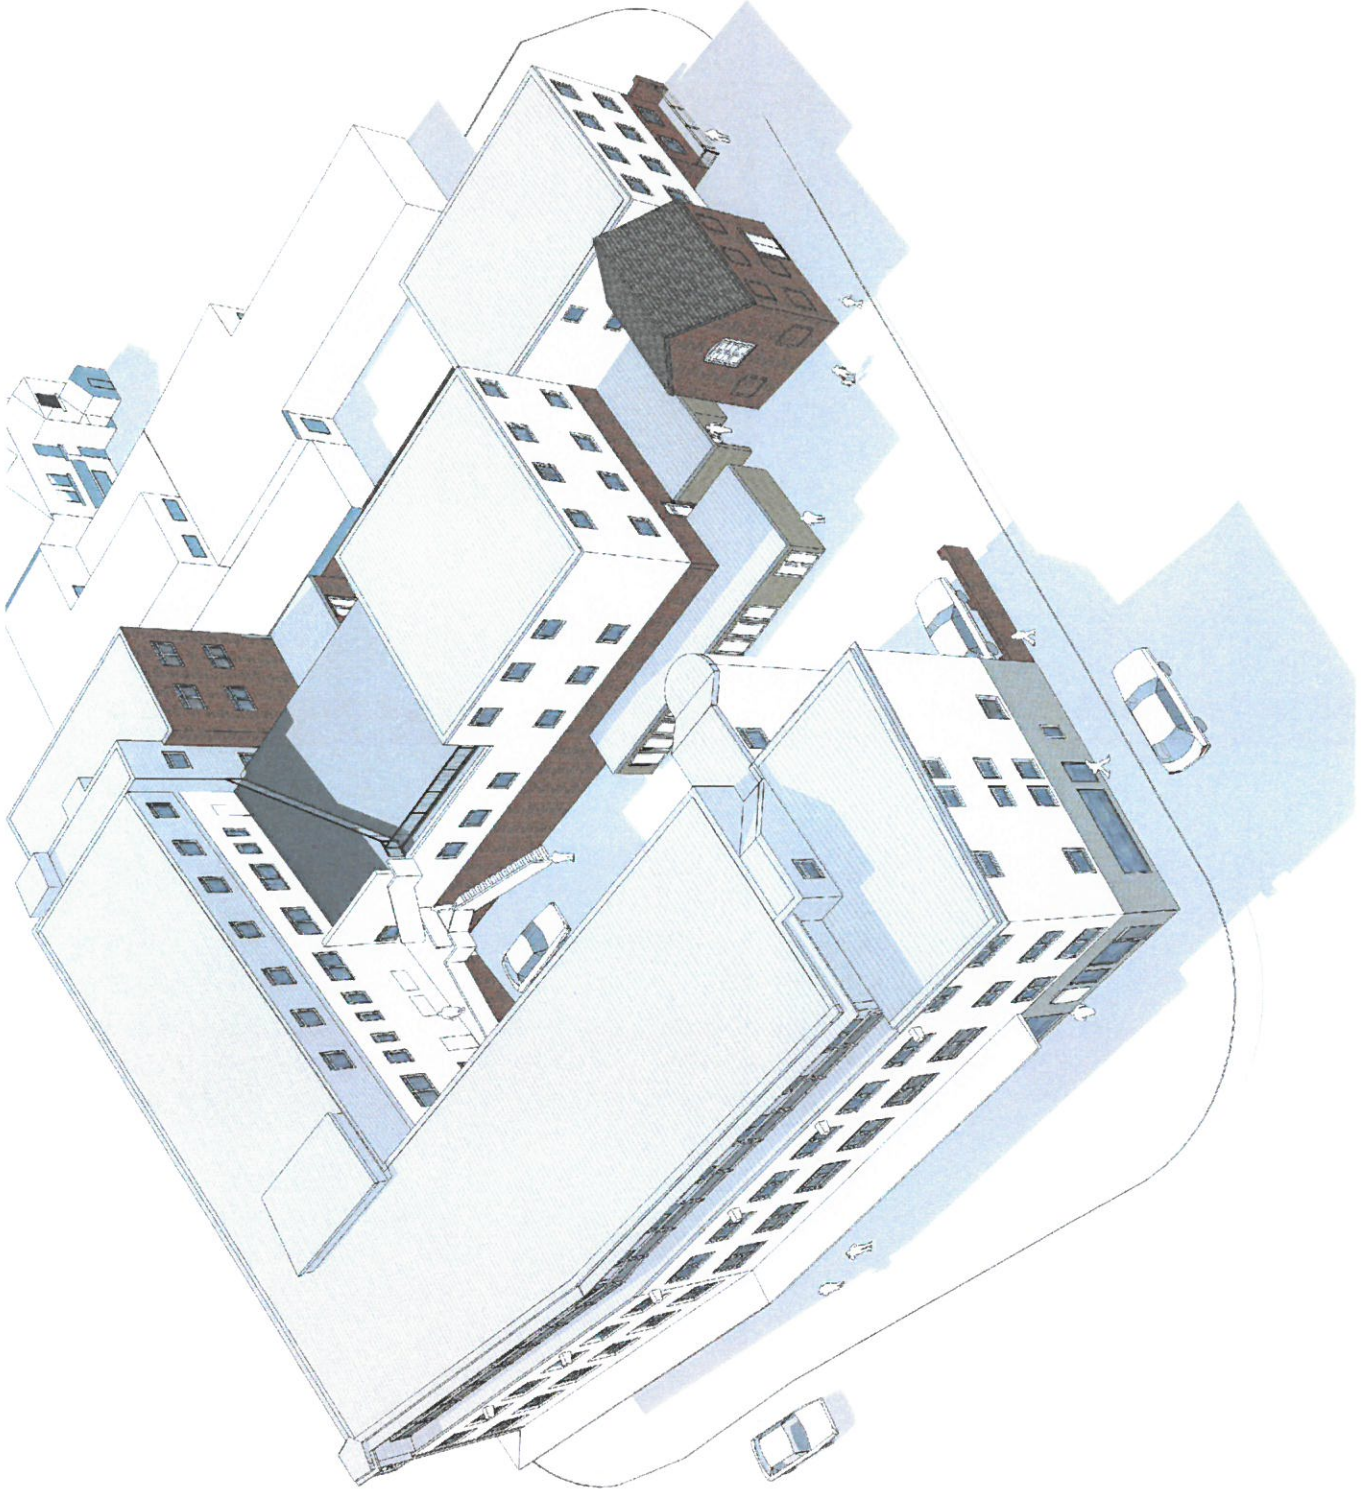

PLC ARCHITECTS
Landscape House
25-26 Hemmings Terrace
Preston P01 2QF
Hampshire England
Tel: (023) 92 756 333
E-Mail: admin@plcarchitects.com
Web: www.plcarchitects.com

Project:
Clock House 81c London Road
Waterlooville

3d Bird's-eye View

Client:	KC	Drawn:	14-2043-106	Scale:	1:100
Project:	14-2043-106	Drawn:	14-2043-106	Scale:	1:100
Project:	14-2043-106	Drawn:	14-2043-106	Scale:	1:100
Project:	14-2043-106	Drawn:	14-2043-106	Scale:	1:100
Project:	14-2043-106	Drawn:	14-2043-106	Scale:	1:100

NOT TO BE REPRODUCED OR TRANSMITTED IN ANY FORM OR BY ANY MEANS, WITHOUT THE WRITTEN PERMISSION OF PLC ARCHITECTS.

NOTES

GENERAL NOTES:
1. THIS DRAWING IS THE PROPERTY OF PLC ARCHITECTS AND SHOULD NOT BE REPRODUCED OR USED IN ANY MANNER WITHOUT THE WRITTEN PERMISSION OF PLC ARCHITECTS.
2. NO PART OF THIS DRAWING IS TO BE USED FOR ANY OTHER PROJECT WITHOUT THE WRITTEN PERMISSION OF PLC ARCHITECTS.
3. ALL DIMENSIONS ARE TO FACE UNLESS OTHERWISE SPECIFIED.
4. ALL WORK IS TO BE IN ACCORDANCE WITH THE CURRENT BUILDING REGULATIONS AND ALL APPLICABLE STANDARDS.
5. THE CLIENT IS RESPONSIBLE FOR OBTAINING ALL NECESSARY CONSENTS AND APPROVALS FROM THE RELEVANT AUTHORITIES.
6. THIS DRAWING IS FOR INFORMATION ONLY AND DOES NOT REPRESENT A CONTRACT.



PLC ARCHITECTS
Lansdown House
25-26 Hampshire Terrace
Preston Park PO1 2QF
Hampshire England
Tel: (023) 92 755 333
E-Mail: admin@plcarchitects.com
Web: www.plcarchitects.com

Clock House 81c London Road
Waterlooville

3d Bird's-eye View

Project No.	KC	Date	Drawn by	Scale	Revised by	Date
14 - 2043 - 109		Revision		Scale		
PLC ARCHITECTS © COPYRIGHT RESERVED 2018						
NOT TO BE SCALED. DIMENSIONS TO BE CHECKED ON SITE						
SCALE ONLY FOR LOCAL AUTHORITY PURPOSES						

NOTES

GENERAL NOTES:
 1. THIS DRAWING IS A PRELIMINARY DESIGN AND IS NOT TO BE USED FOR CONSTRUCTION.
 2. ALL DIMENSIONS ARE TO FACE UNLESS OTHERWISE STATED.
 3. ALL MATERIALS AND FINISHES ARE TO BE AS APPROVED BY THE ARCHITECT.
 4. ALL WORK IS TO BE IN ACCORDANCE WITH THE CURRENT BUILDING REGULATIONS.
 5. THE ARCHITECT IS NOT RESPONSIBLE FOR THE ACCURACY OF THE INFORMATION PROVIDED BY OTHERS.
 6. THE ARCHITECT IS NOT RESPONSIBLE FOR THE ACCURACY OF THE INFORMATION PROVIDED BY OTHERS.



Landmark House
 25-26 Hammersmith Terrace
 Portsmouth PO1 2QF
 Hampshire, England
 Tel: (023) 92 756 333
 E-Mail: info@plcarchitects.com
 Web: www.plcarchitects.com

Clock House 81c London Road
 Waterlooville

3D Bird-eye View

Drawn By	Check	Drawn Date	Check Date	Scale
KC				
14 - 2043 - 110				
PLC ARCHITECTS				
NOT TO BE SCALED. DIMENSIONS TO BE CHECKED ON SITE.				
SCALE: ONLY FOR LOCAL AUTHORITY PURPOSES				


NOTES

GENERAL NOTES:

GENERAL NOTES

THIS DRAWING IS TO BE READ IN CONJUNCTION WITH THE OTHERS HELD BY THE CONSULTANTS ENGINEERS.

ALL DIMENSIONS ARE TO GOVERN FOR THE CLERK BUILDING REGULATIONS REFER TO A RELEVANT DOCUMENT FOR THE WORKING DRAWINGS AND ALL MEASUREMENTS ON THESE PLANS INDICATED ON THIS DRAWING ARE TO BE TO THE LATEST ELEVANT BRITISH STANDARDS AND CARRIED OUT BY ACCORDANCE WITH THE BRITISH STANDARD CODES OF PRACTICE OR AS COCKCROFT INSTITUTE OR TRADE ASSOCIATION RECOMMENDATIONS AND SPECIFICATIONS.

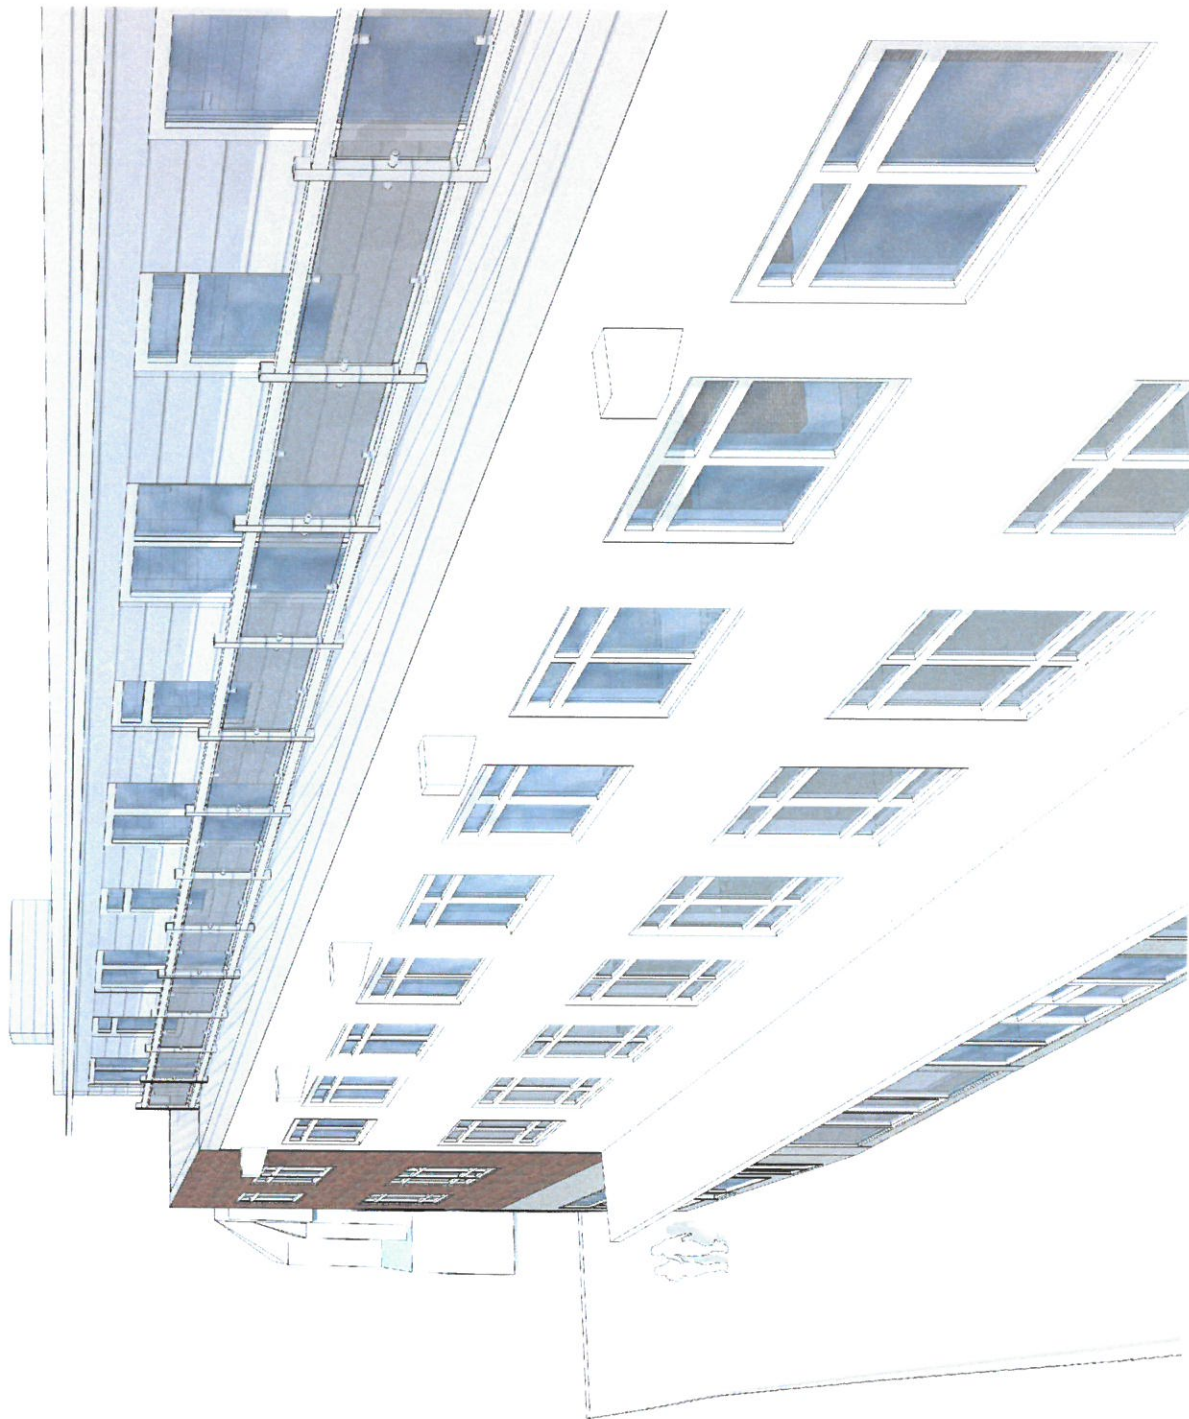

PLC
ARCHITECTS

Lansdown House
25-26 Haverhill Terrace
Portsmouth PO1 2DF
Hampshire England

Tel: (023) 92 755 333
E-Mail: admin@plcarchitects.com
Web: www.plcarchitects.com

Clock House/ 81c London Road
Waterlooville

3d Bird-eye View

Drawn By KC	Date	Checked By	Date	Submitted By	Date
14 - 2043 - 111 PLC ARCHITECTS © COPYRIGHT RESERVED 2016 NOT TO BE SCALED DIMENSIONS TO BE CHECKED ON SITE SEALING ONLY FOR LOCAL AUTHORITY PURPOSES					
Revision			Scale		