


HAVANT BOROUGH
COUNCIL

- 1 AUG 2018

RECEIVED

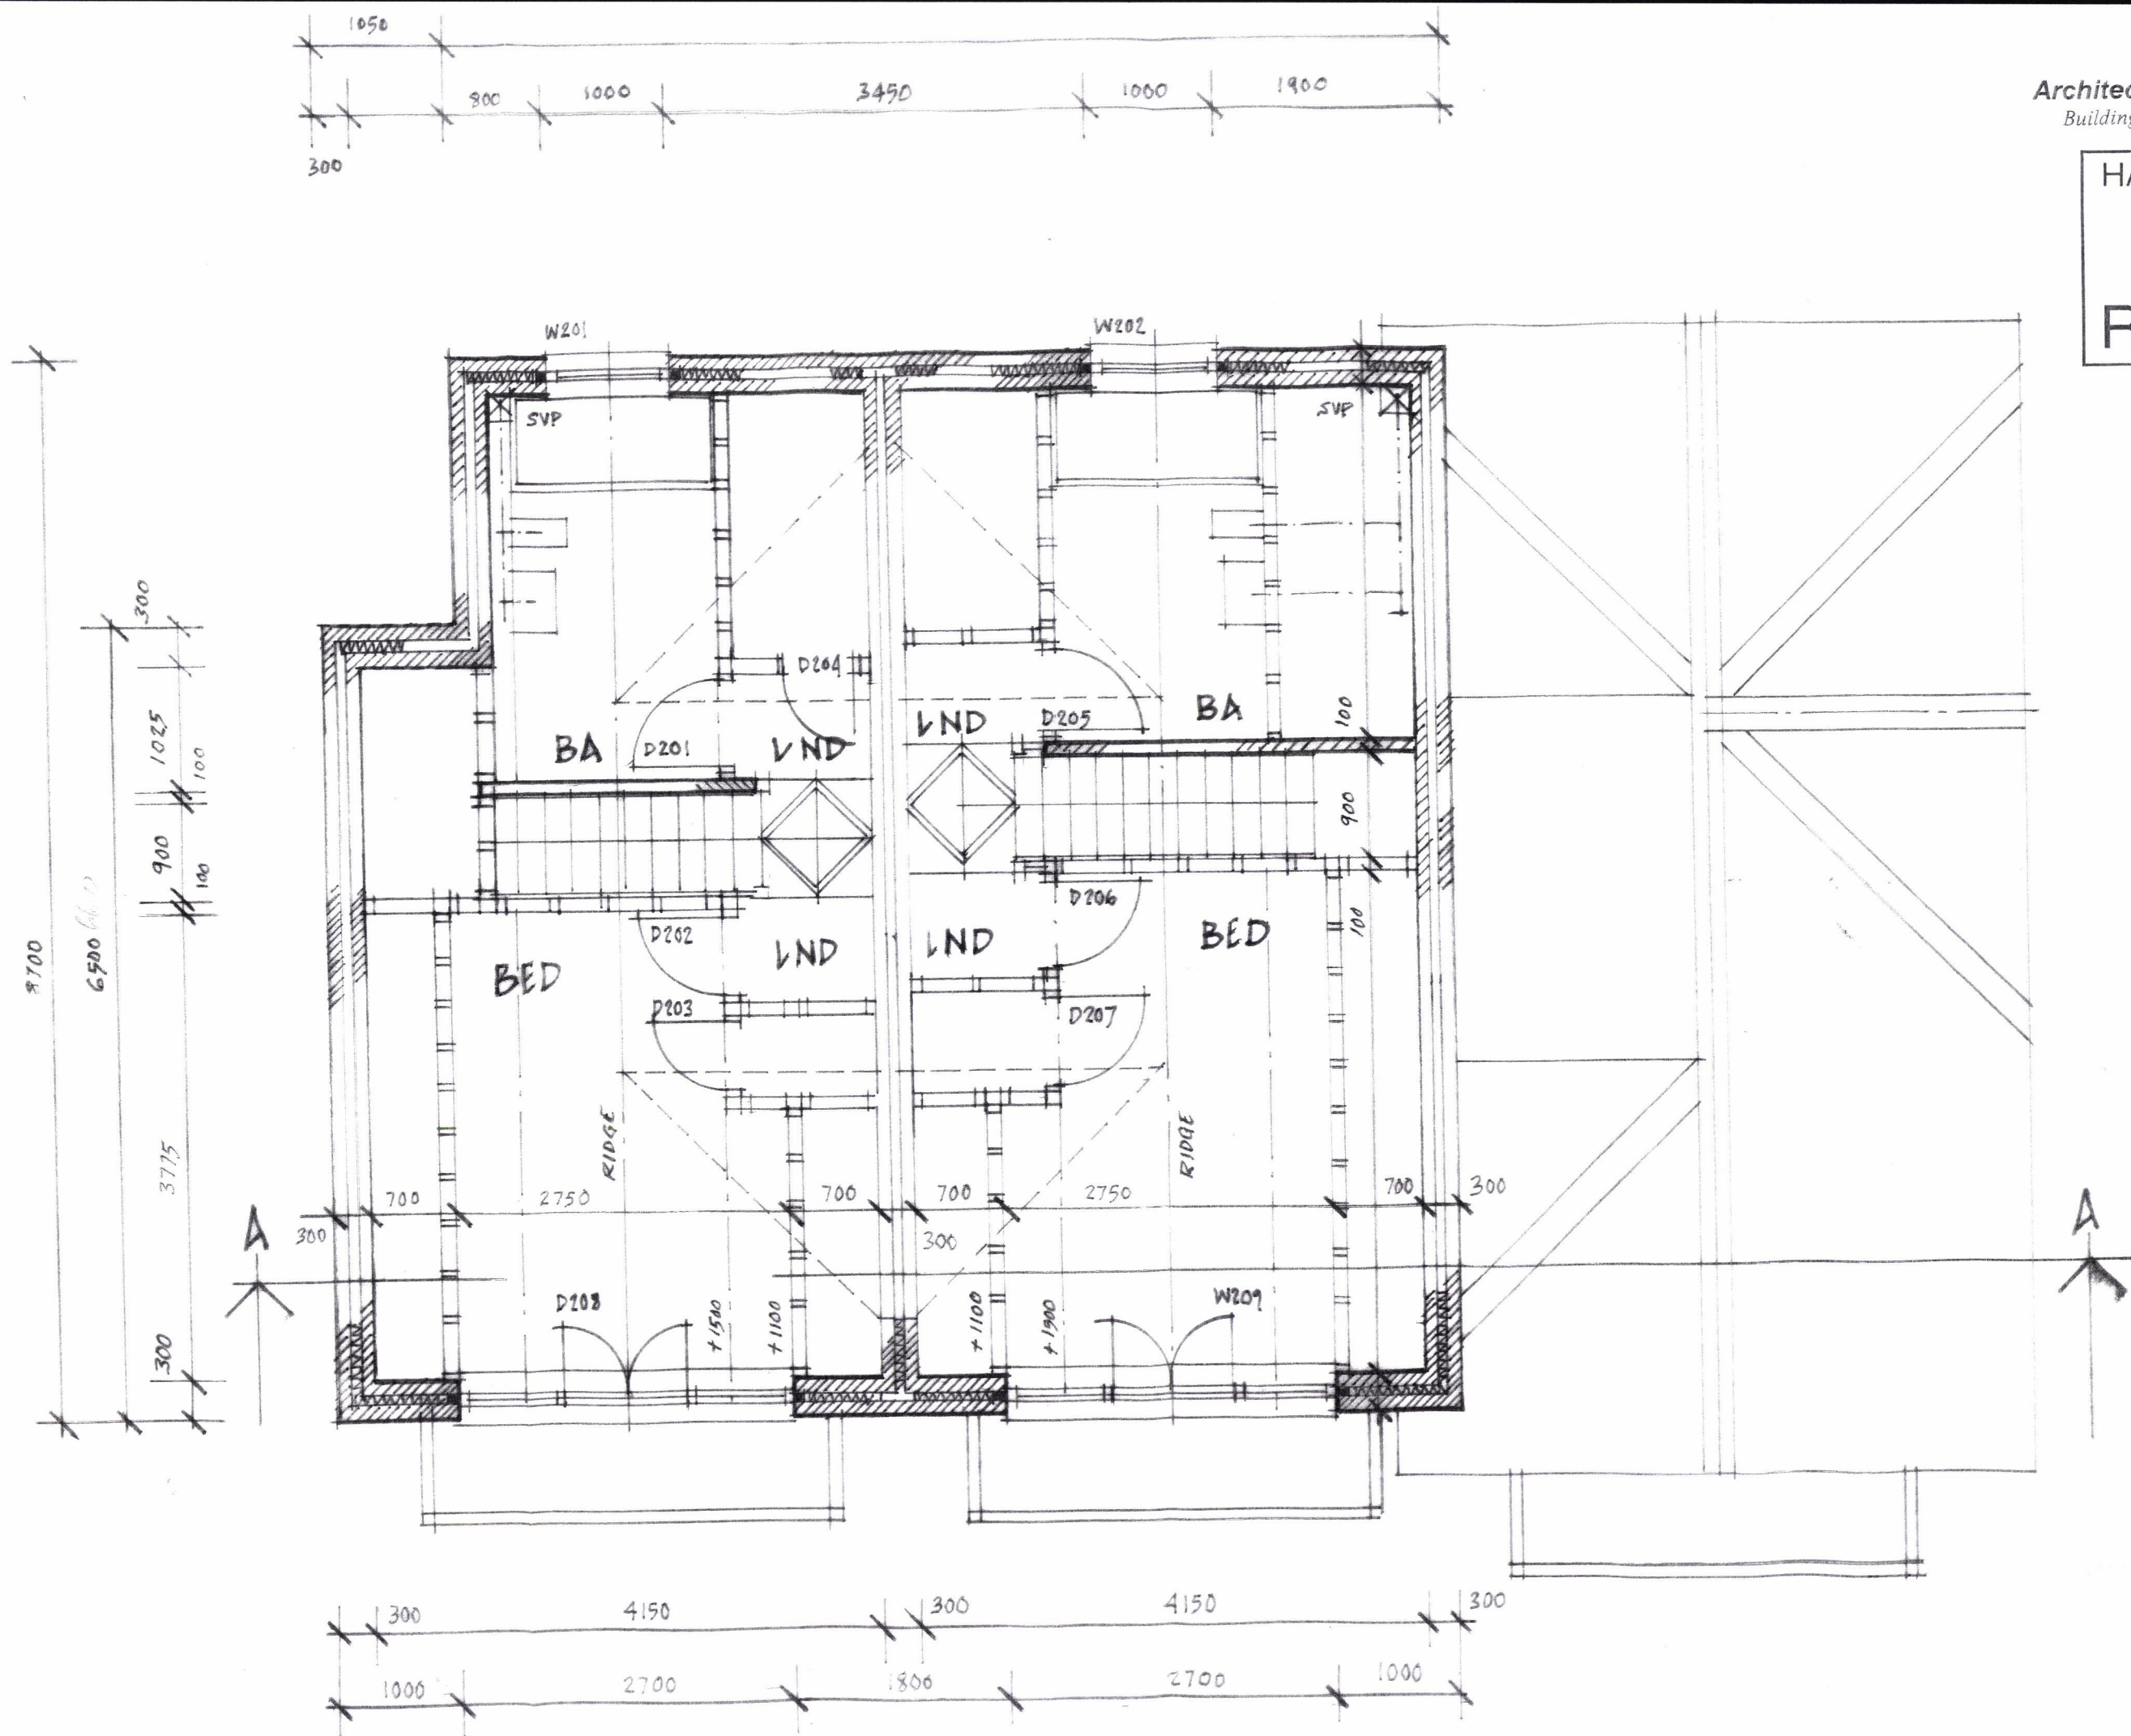

Proposed 3 No New dwellings 46 Seafront Road, Eastoke Corner, Hayling
Island, Hampshire. For Mr. M. Wright.
PROPOSED SECOND FLOOR PLAN
MAY 2018, DRG NO: Y2018/01/05/09,
SCALE 1:50 @ A3.