



Landscaping :

- Deciduous trees and shrubs.
- Conifers and evergreens.
- Herbaceous plants (including marginals).
- Wildflower plugs.
- Aquatic plants.
- Grass seed.

Hibernacula:

Nest boxes are widely used in the ecology profession to provide additional habitat or mitigate for habitat losses due to development work. Wildcare provide sturdy bat and bird boxes tailored to specific species, times of year and situations, from brands such as Schwegler, Wildlife World and The Nest Box Company.


3 No tree mounted Softwood Bat boxes to be provided.

Existing tree protection:

Galv Mesh 'stock fence' 80:80:15 high tensile galv mesh, stapled to treated turned softwood posts at average 3m centres.

Boundary Treatments:

- 2 metre high acoustic fencing around perimeter of Play Area.
- 0.9metre high brick wall with 0.9 metre railings above

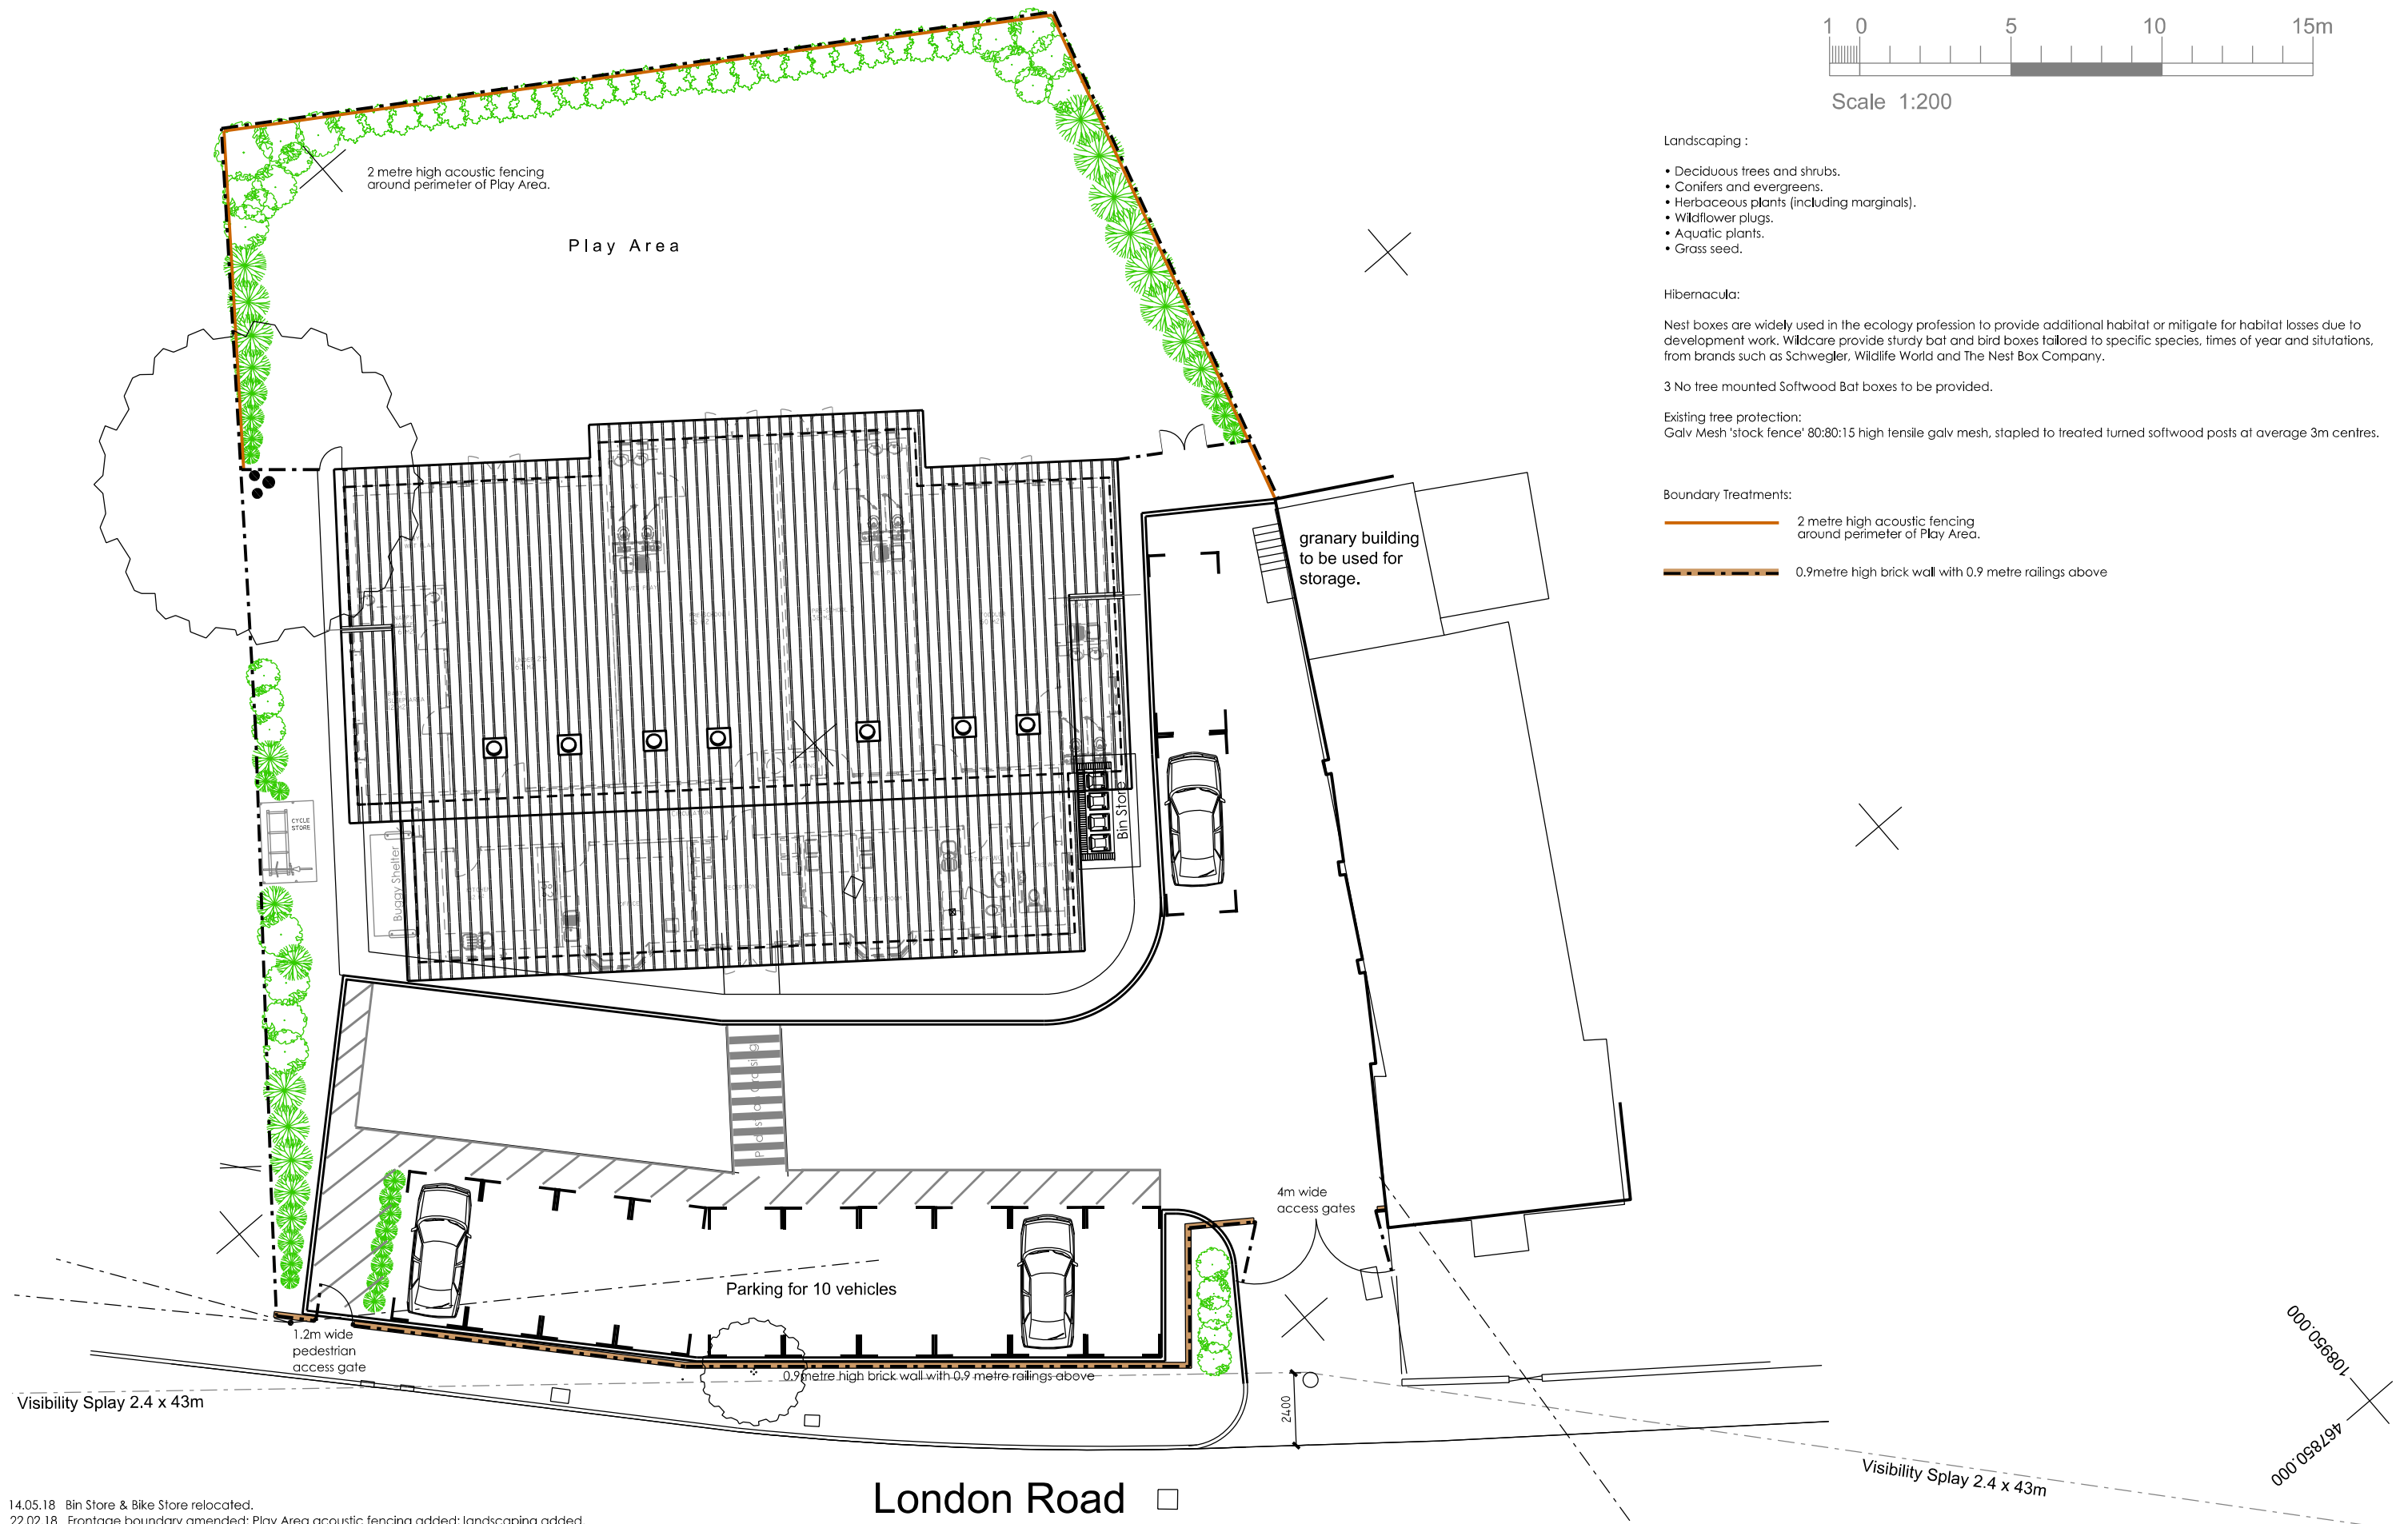

- B 14.05.18 Bin Store & Bike Store relocated.
- A 22.02.18 Frontage boundary amended; Play Area acoustic fencing added; landscaping added.

Unit D1, Pimley Barns
Pimley Manor
Sundorne Road
Shrewsbury
SY4 4SD
Tel: 01743 361211



Project
Proposed Day Nursery at:
208 London Road, WATERLOOVILLE,
PO7 7AN

Drawing

Proposed Site Plan

scale	paper size	drawing no.	date
1:200	A3	208LR/PP/04 _B	July 17