



This map was purchased from
emapsite.com on 15.12.17 and
is subject
to the following © Crown
copyright and
database rights Ordnance
Survey
0100031673

1

Location Plan

1 : 1250

Level Survey

The site is flat hence no level survey has been provided

Flood Risk

This site does not fall in a flood risk area

Tree Survey


This proposal has no impact on trees

Parking Provision

The property has three external parking spaces and 1 internal

Boundary Treatment

The boundaries are made up of a mixture of 1.2 - 1.8m - timber
panel fences and 1.8m hedging

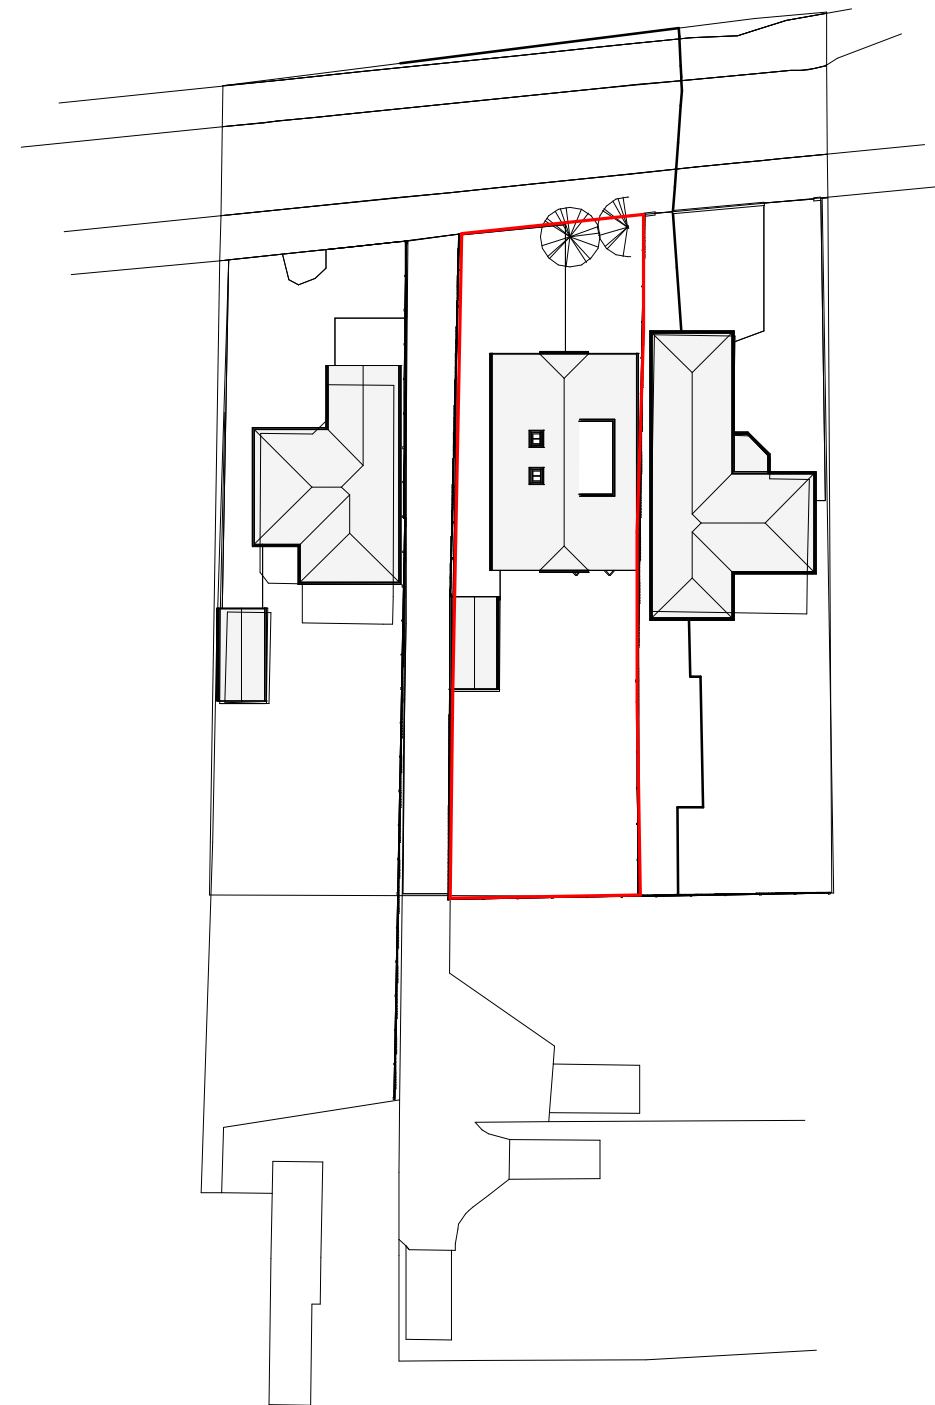

2

Site / Roof Plan

1 : 500

IJ Murray Associates

www.ijma.co.uk

No.	Description	Date

Jeff Mould

7 Hart Plain Ave
Waterlooville

Location Plan

Project number	Project Number	A101
Date	Issue Date	
Drawn by	Author	
Checked by	Checker	Scale
		As indicated