


Existing Roof Plan



Copyright is reserved by GBS Designs and is issued on the condition that it is not copied or disclosed by or to any unauthorised persons without prior consent in writing from GBS Designs.

All dimensions to be checked on site

All structural elements to be specified by a suitably qualified structural engineer.

REV	DESCRIPTION	DRAWN	DATE
-	Initial design	GBS	12.01.18



Drawing Ref WHITE 03		Drawing Title 9 Shillinglee Purbrook Waterlooville Hampshire PO7 5RW
Scale at A1 N/A	Scale at A3 1:50	
Date 12 JAN 2018	Drawn by GBS	



CAD - ARCHITECTURE - DESIGN

6 Shillinglee Waterlooville
Hampshire PO7 5RW

Tel 023 9225 8315
www.gbsimages.co.uk