


HAVANT BOROUGH
COUNCIL
27 NOV 2017
RECEIVED

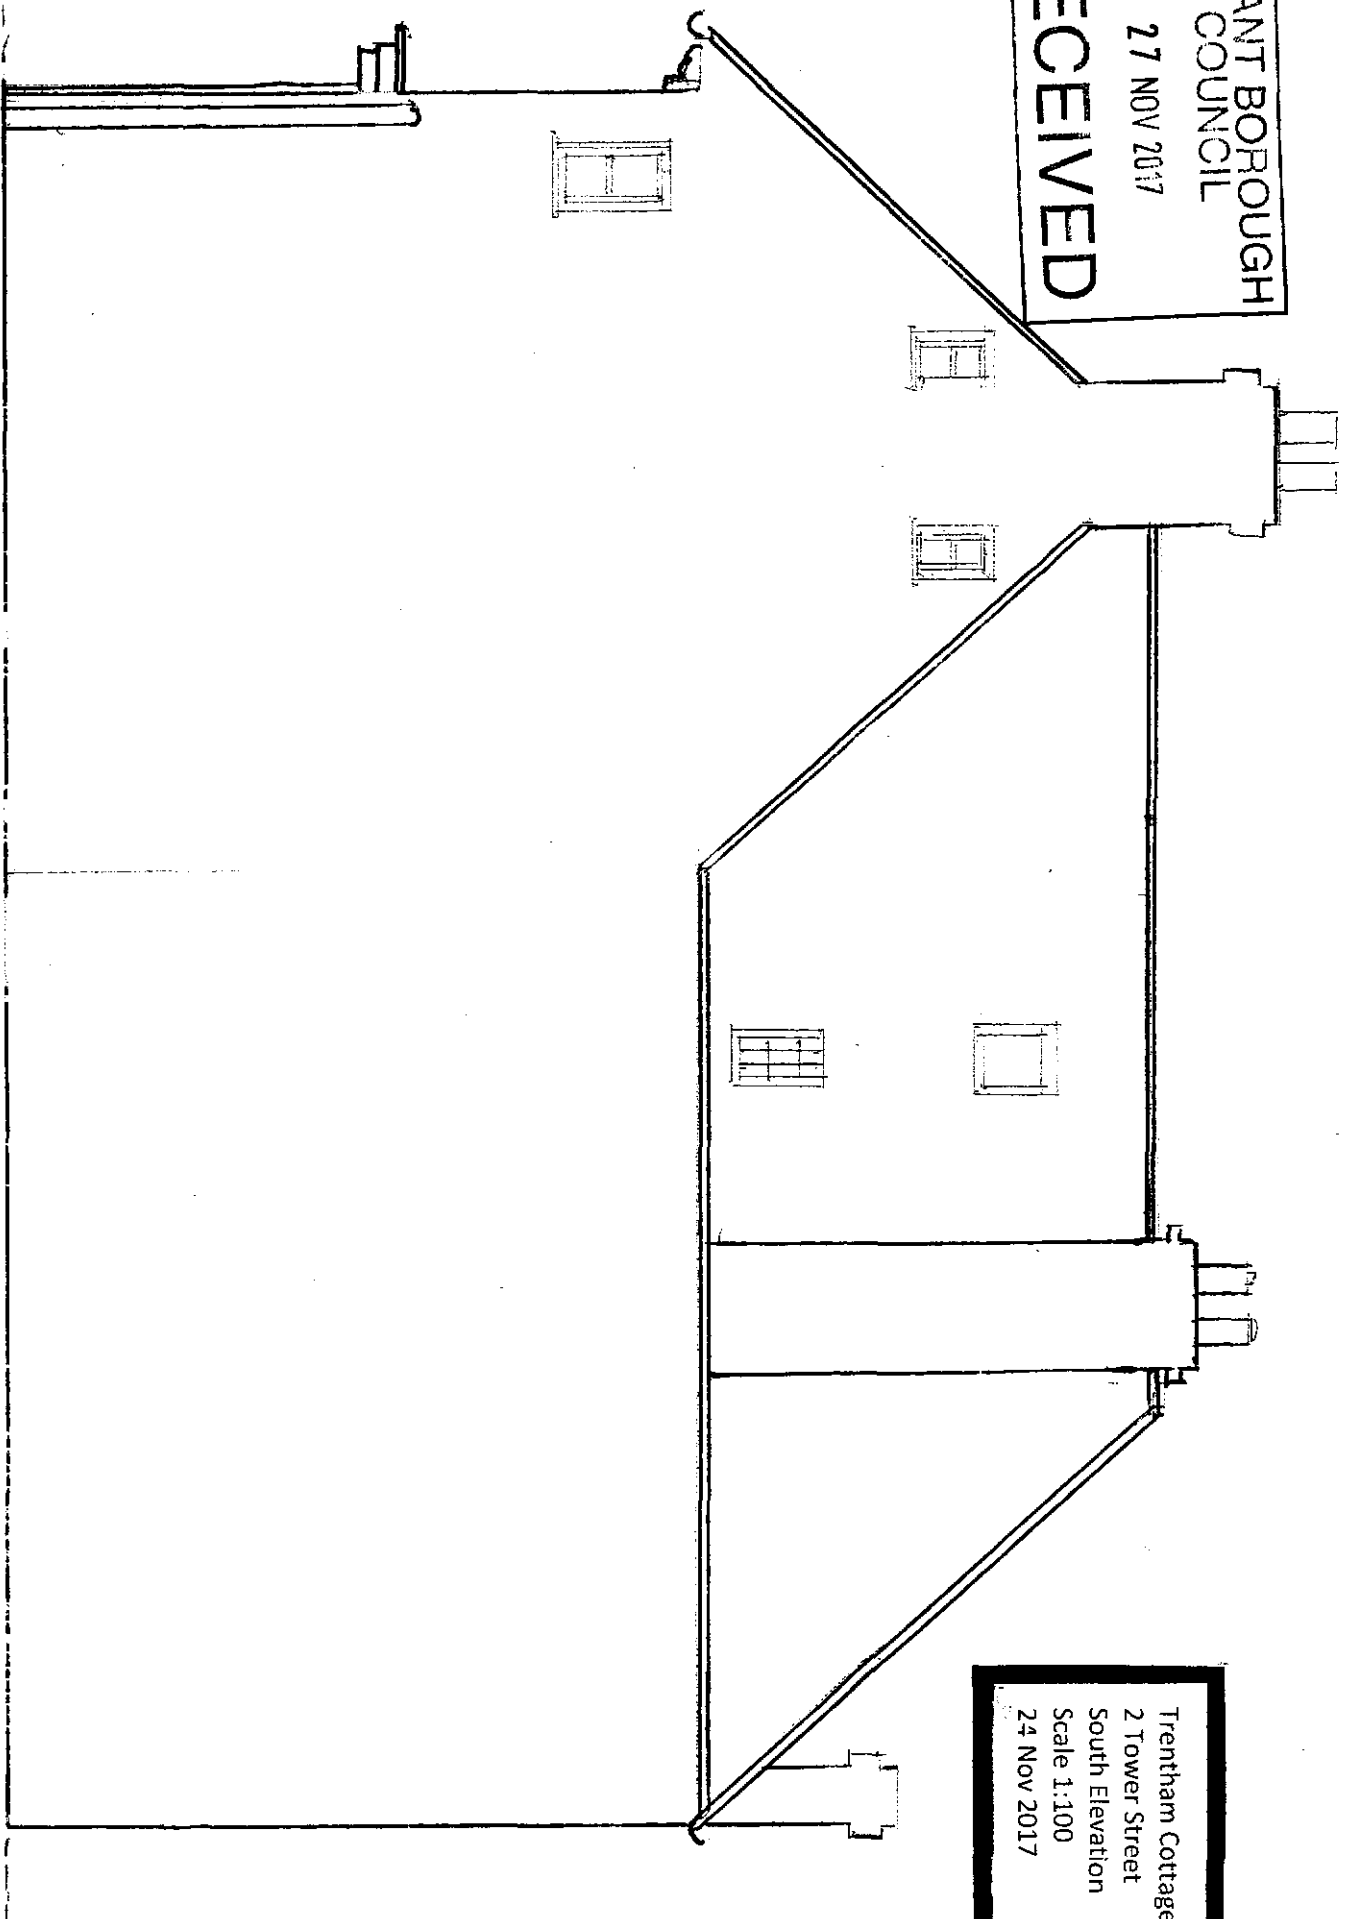

Trentham Cottage
2 Tower Street
South Elevation
Scale 1:100
24 Nov 2017