



West Elevation




East Elevation

notes:

revisions:

revisions:

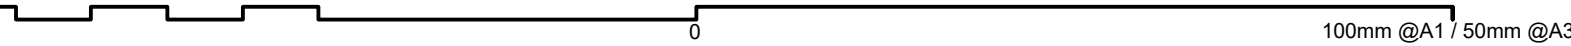

NOTE: The contractor is responsible for checking all site dimensions and levels. These should be checked prior to the ordering of any components and before the commencement of the works. All discrepancies should be brought to the attention of the Contract Administrator.

Manor Trust
Additions and Alterations
The Elms, Lower Road, Bedhampton



drawing information title : **The Elms Existing Elevations - Sheet 1**

status :
date :
scale :
drawn :
checked :

Planning
October 17
1:50 @ A1
AT
JS

PWP Architects Ltd 61 South Street, Havant, Hampshire PO9 1BZ
t: 02392 482494 f: 02392 481152

e: design@pwp-architects.com
w: www.pwp-architects.com

job: **5416** dwg: **1300** rev: /