



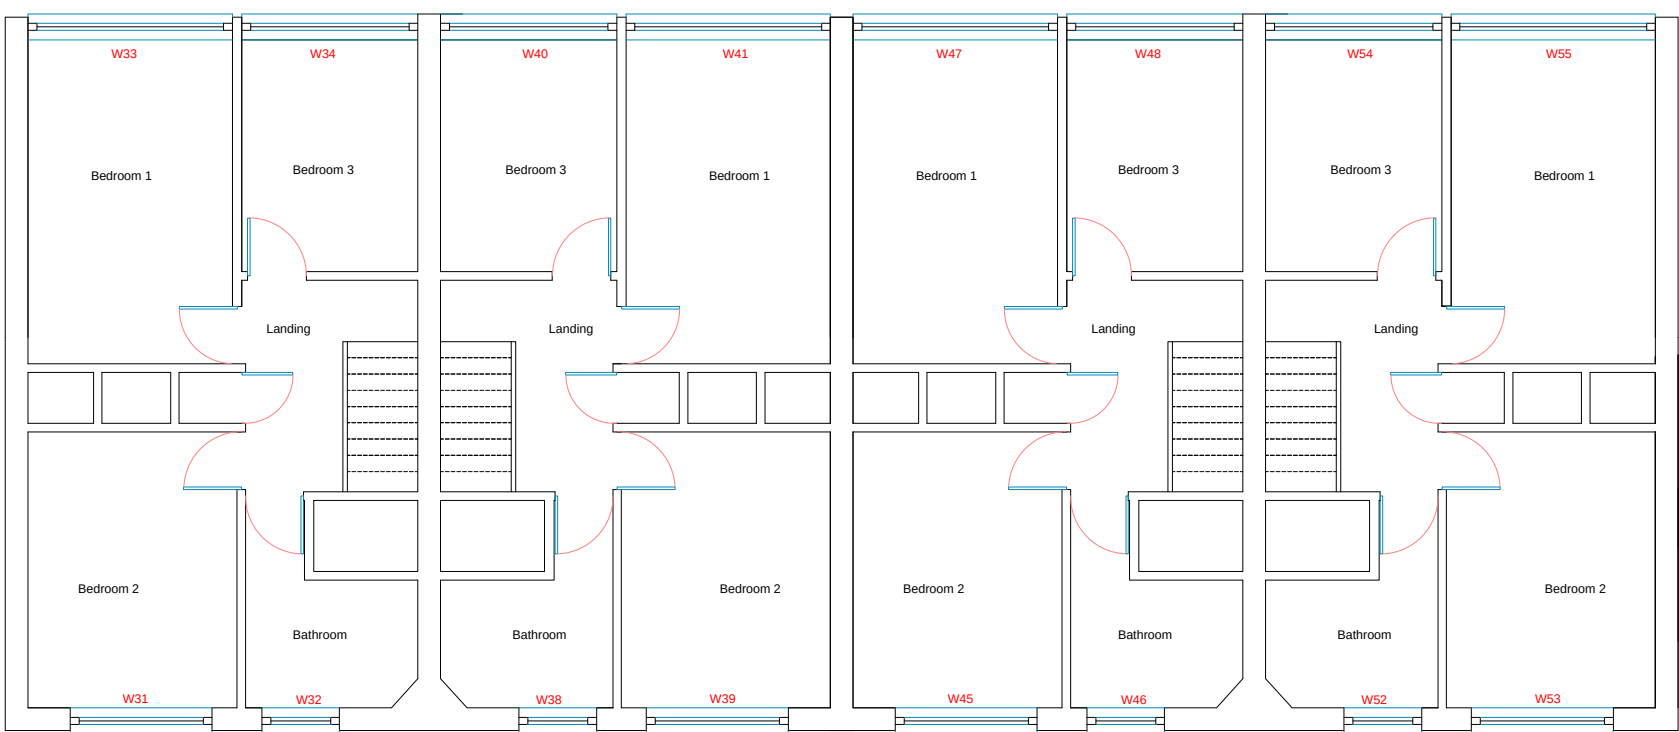


1st Floor Plan 1:100



3rd Floor Plan 1:100

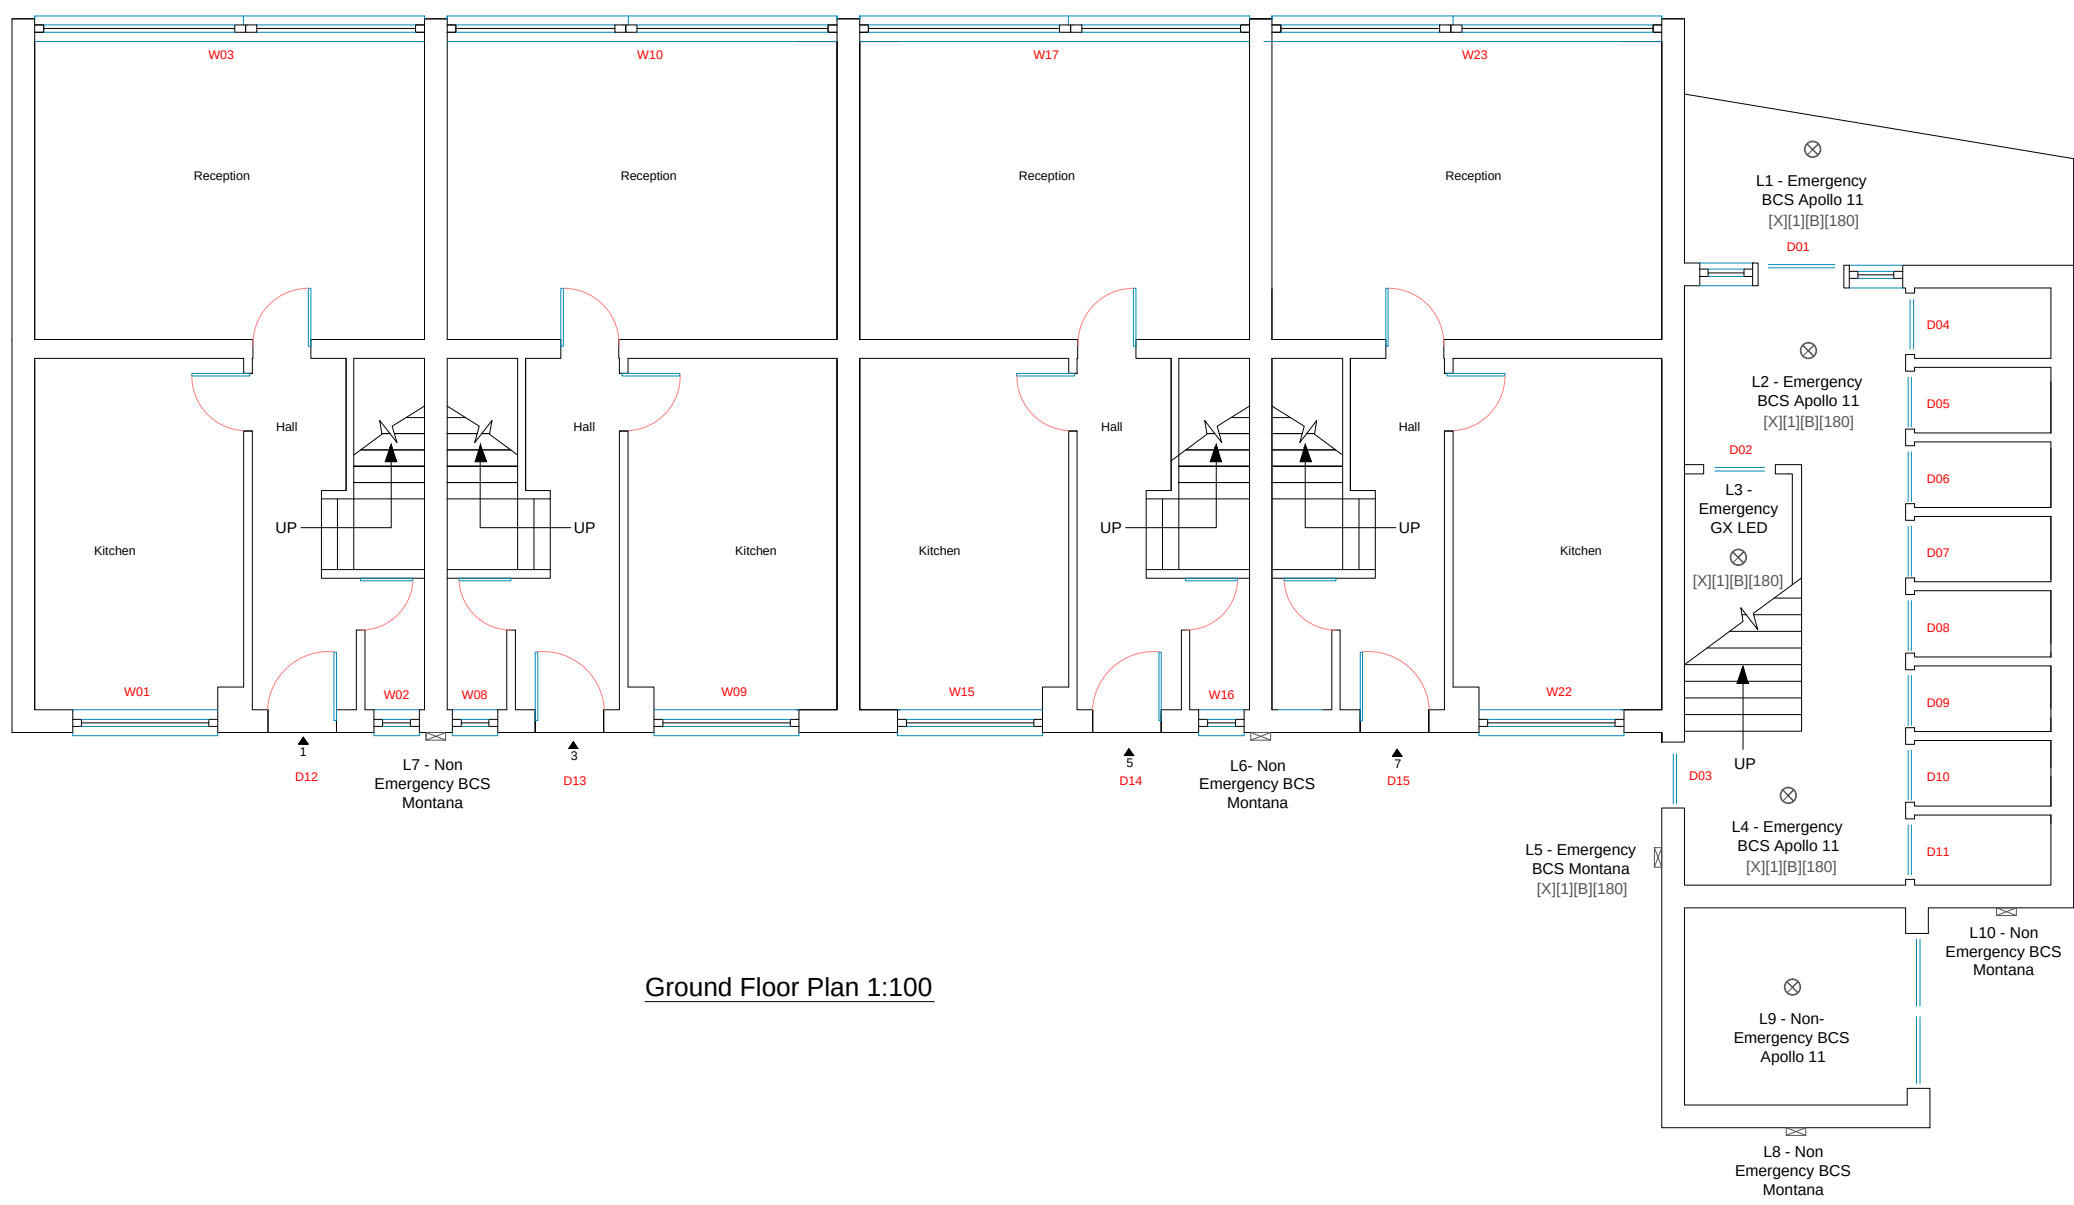

Ground Floor Plan 1:100

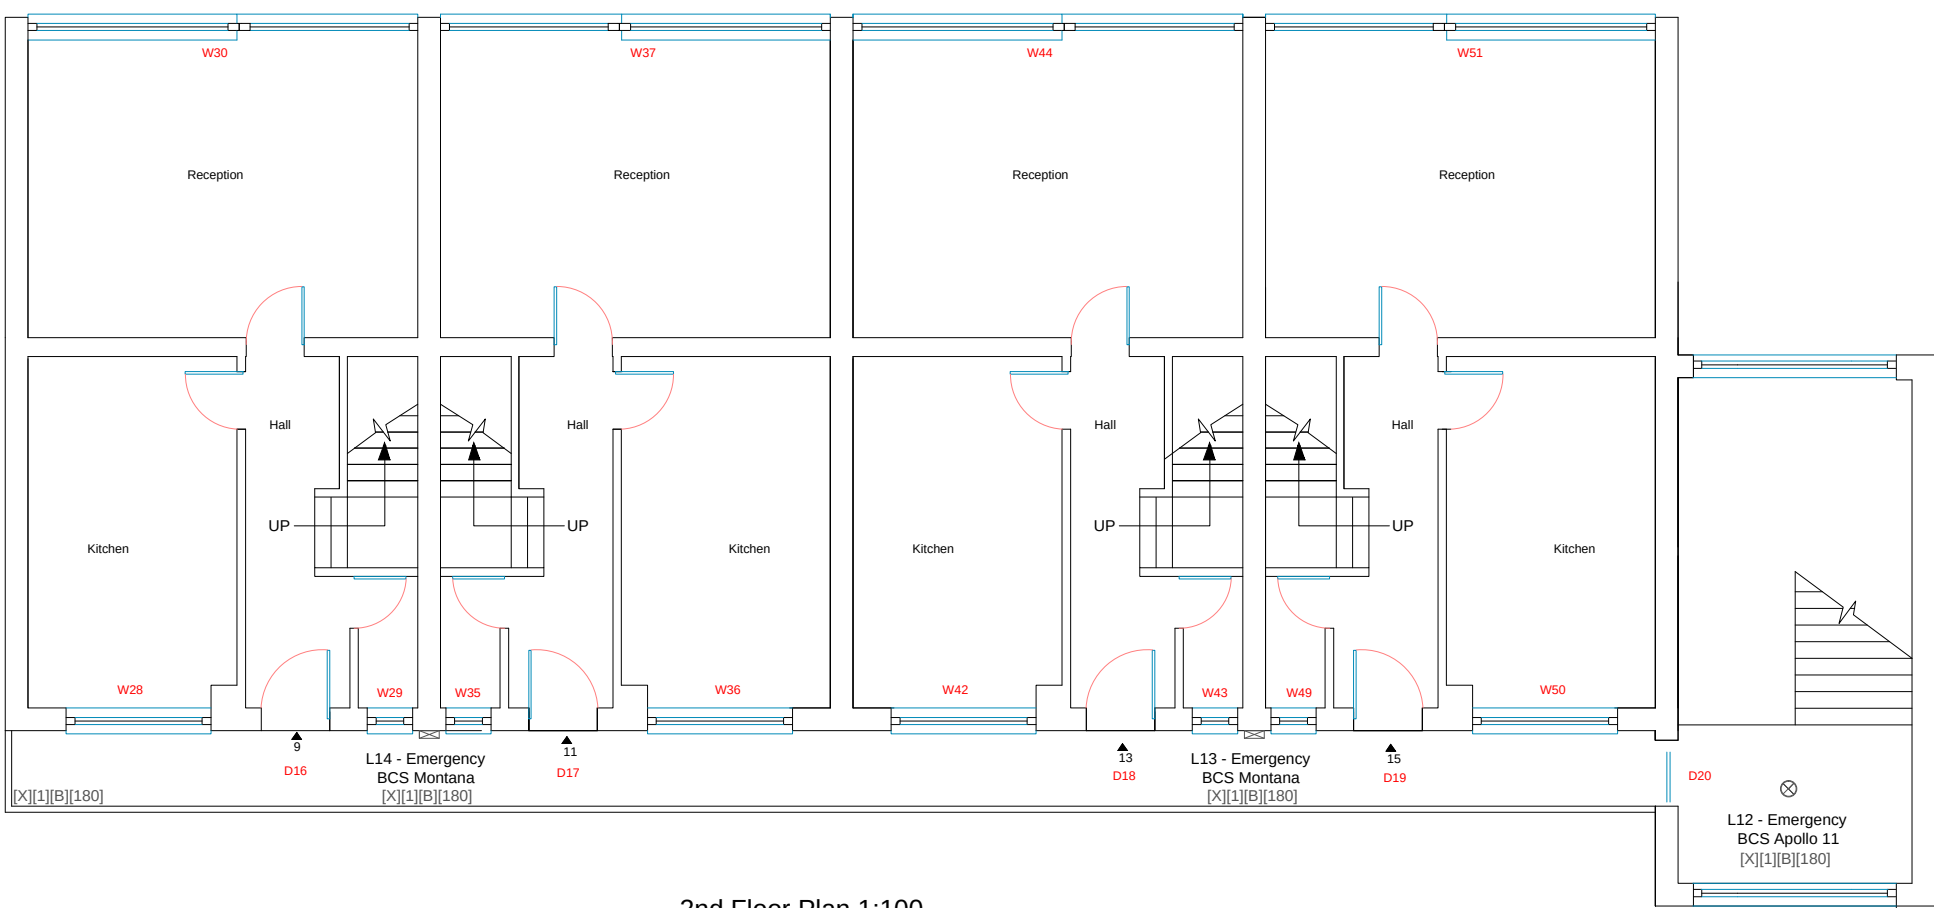

2nd Floor Plan 1:100



Block Plan 1:500

Notes:

Access

Access to Ashe Road is via Sharps Road.

Ashe road is used to park cars by local residents and as such large vehicles should not attempt to drive into Ashe Road.

It is possible to access the site through Ropley Road. This should not be used by larger vehicles due to turning restrictions.

Deliveries should be directed to Sharps Road to ensure that they do not attempt to enter Ashe Road.

Parking

There is a parking area located opposite the site welfare. This is not allocated however is used by residents. Contractor vehicles should be kept to a minimum to minimise disruption. All parking is on street parking.

Welfare

This welfare location will serve the 2-16 Tanglepie Walk block as well.



The proposed site welfare location is indicated by the area hatched red. The land is managed by Havant Borough Council. It is the contractors responsibility to seek any permits required.

There are no taps on site providing water. All water should be brought to site or a temporary standpipe installed at the contractors cost.


The proposed location is a grassed area. All grassed areas where there will be foot traffic must be suitably covered to ensure safe access. Upon removal of the welfare the area should be seeded and maintained until it is in a suitable state.

Waste Management


A lockable skip must be provided if waste is not going to be immediately removed from site. This should be located in the hatched area.

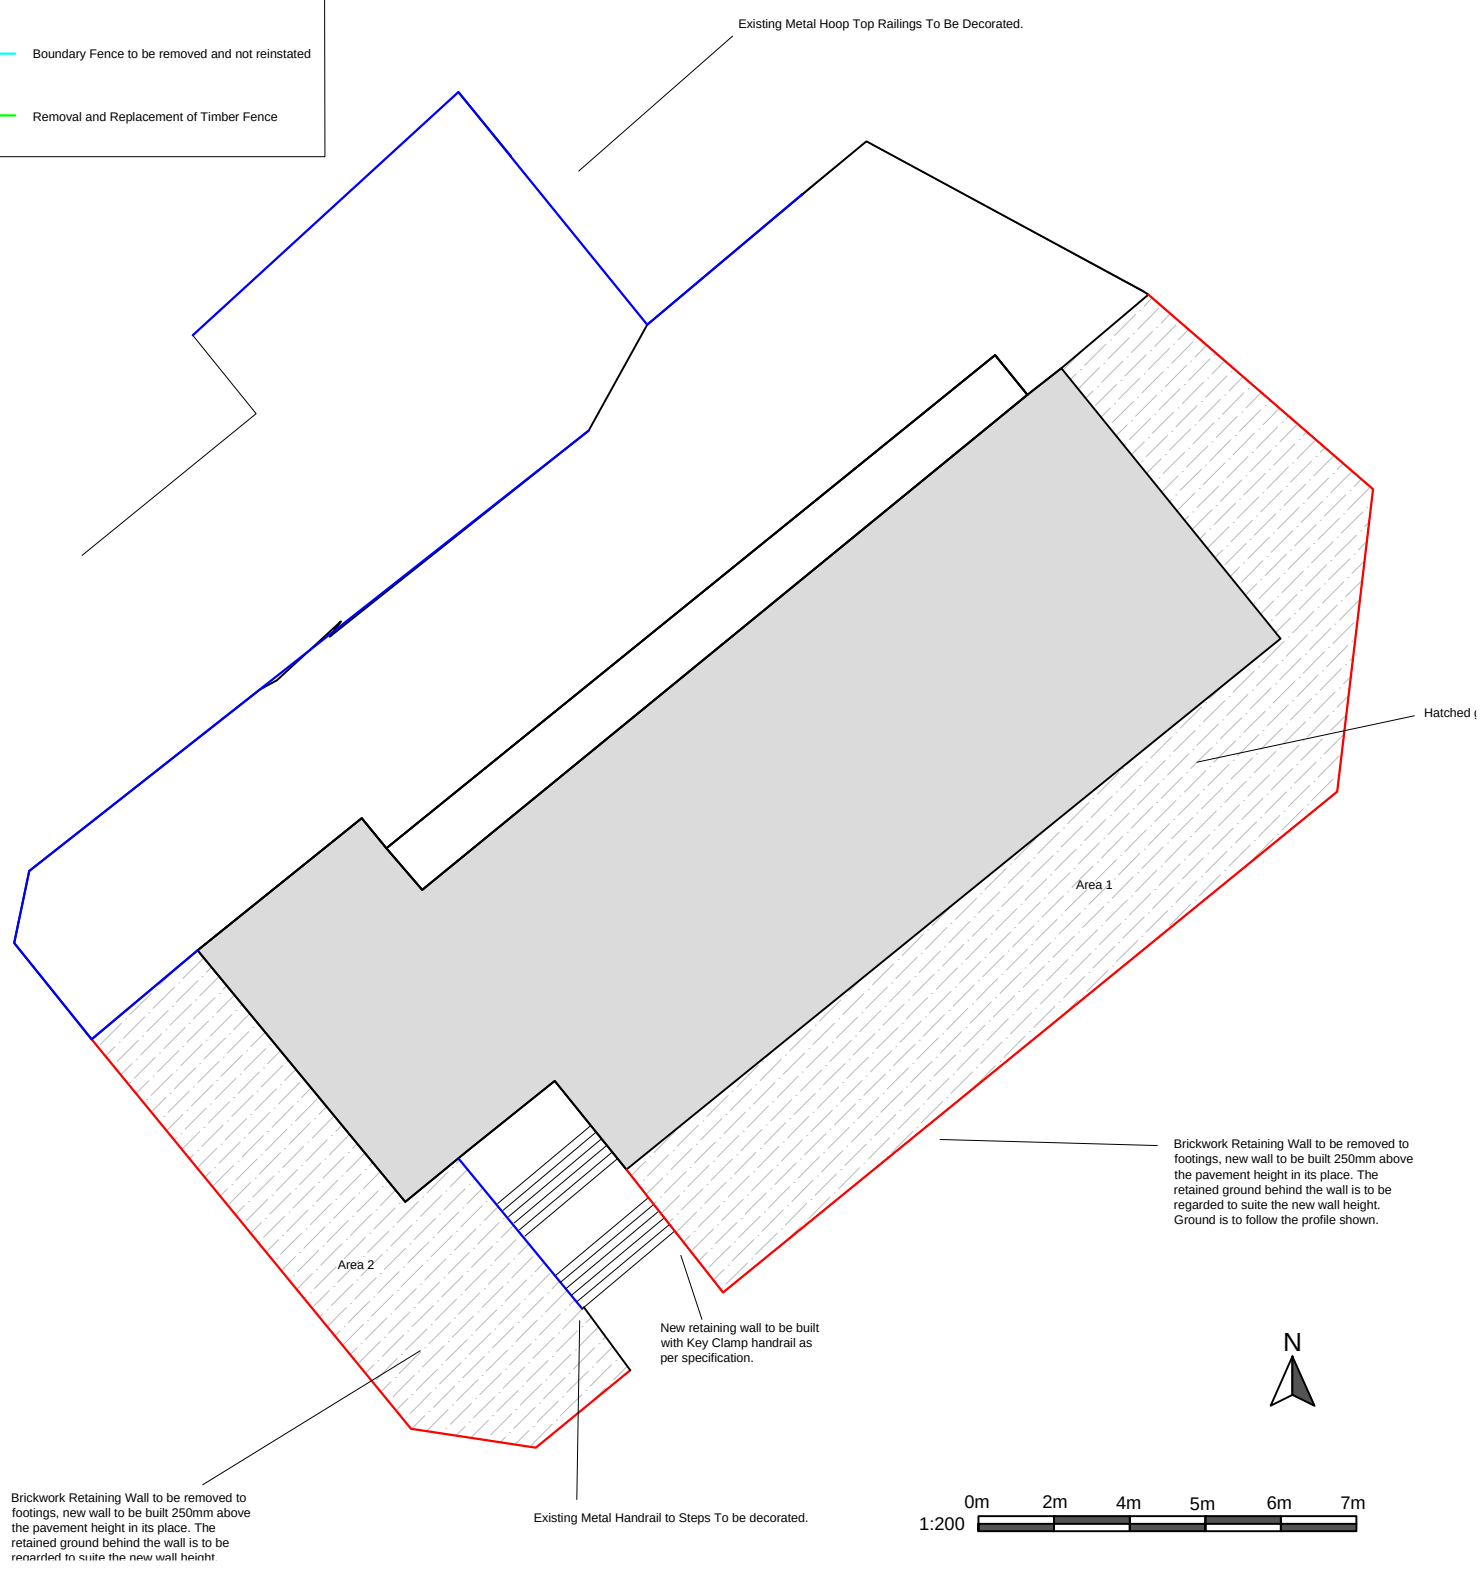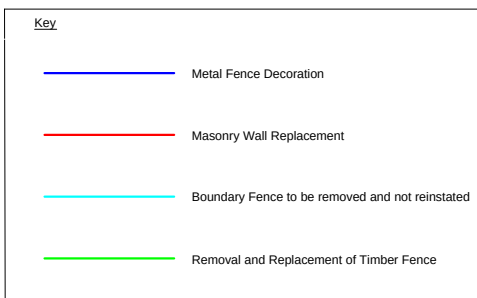


Site Plan Showing Works to Boundary and Landscaping 1:200

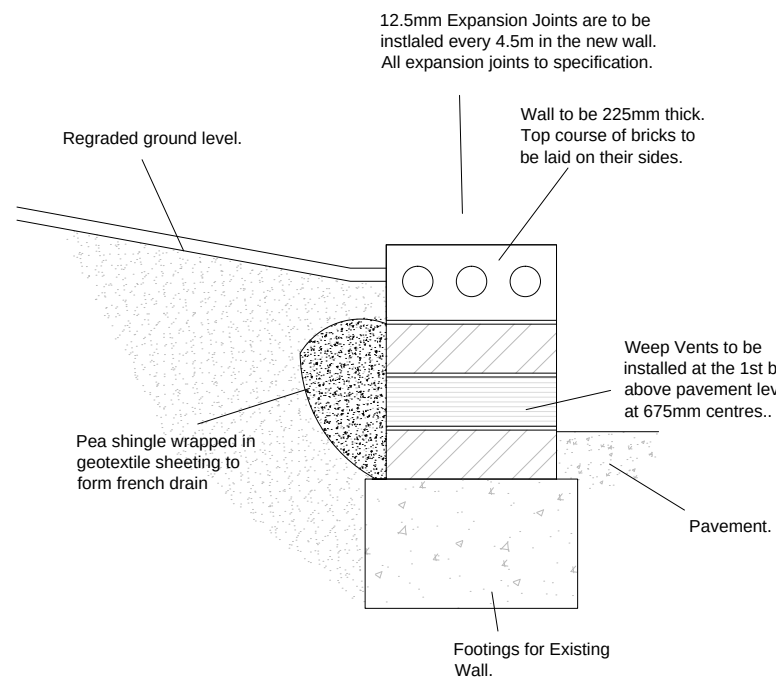


New Retaining wall detail 1:10

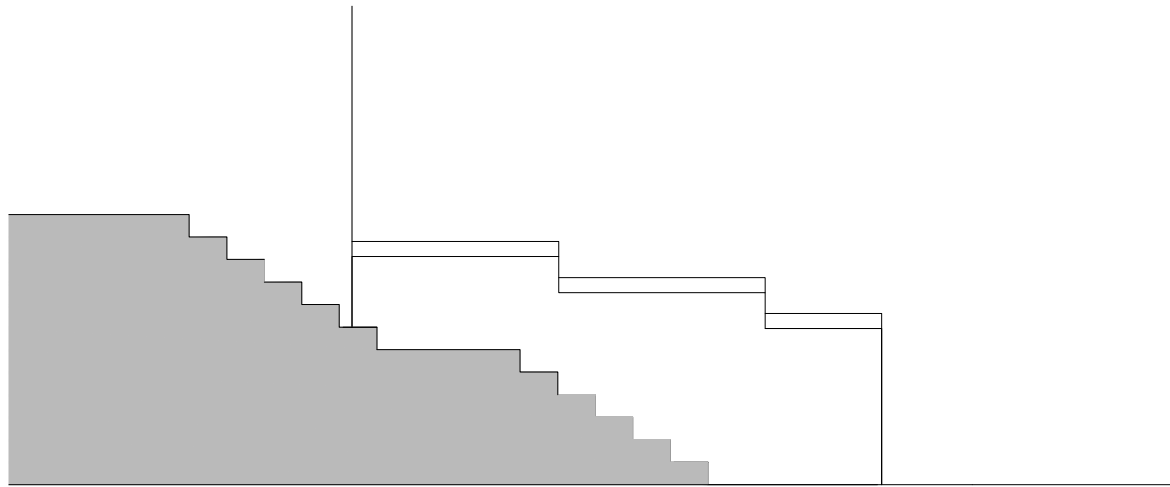

Existing retaining wall by steps 1:50

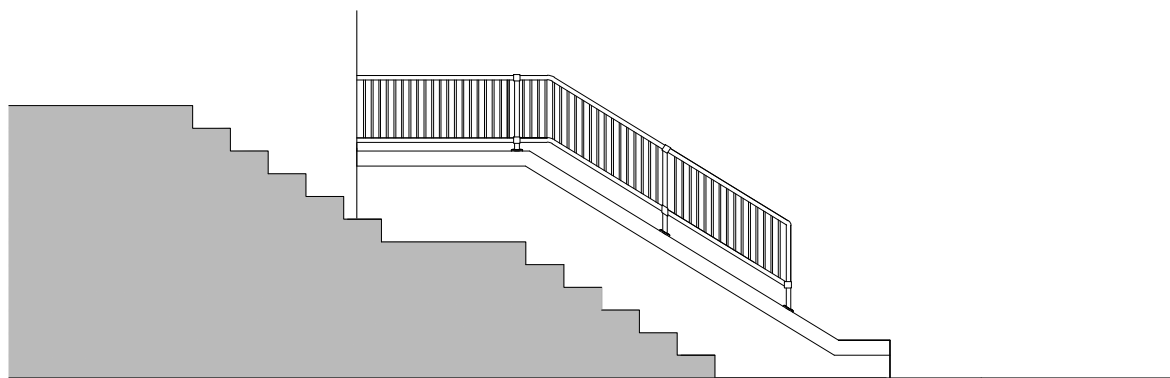

Proposed retaining wall and handrail by steps 1:50

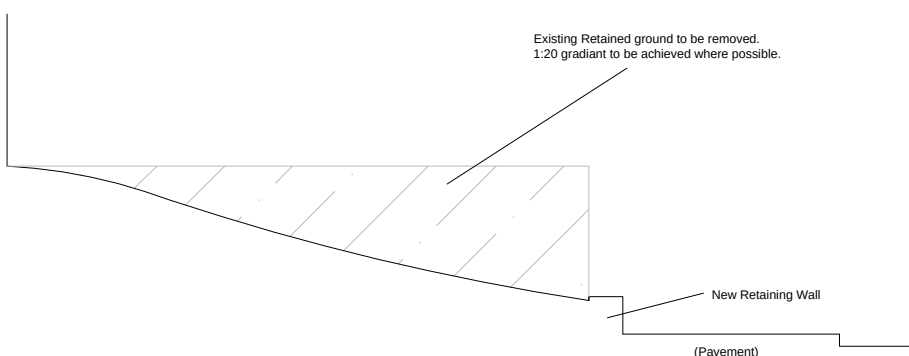

Proposed re-grading of retained ground 1:50

Emergency Lighting Classifications

- 1) Type
X - Self Contained
Y - Central Battery

- 2)
0 - Non-maintained
1 - Maintained
2 - Combined non-maintained
3 - Combined Maintained
4 - Compound non-maintained
5 - Compound Maintained
6 - Satellite

- 3) Facilities
A - Including Test Device
B - Including Remote Test Device
C - Including Inhibiting Mode
D - High Risk Task Luminaire

- 4) Duration (in minutes)
10, 60, 120 or 180
For Example: [X][0][A][10] =
Self-contained, non-maintained,
including test device, 10 minute
duration.



PROJECT TITLE:
Ashe Road Blocks

DRAWING TITLE:
1-15 Ashe Road Floor Plans

JAN-18

Drawn by: GTJ

Date: 05-JAN-18

DWG No. ARB03

REV No. A

A1- As Shown

OS Licence No.: 100019671

REVISIONS: