


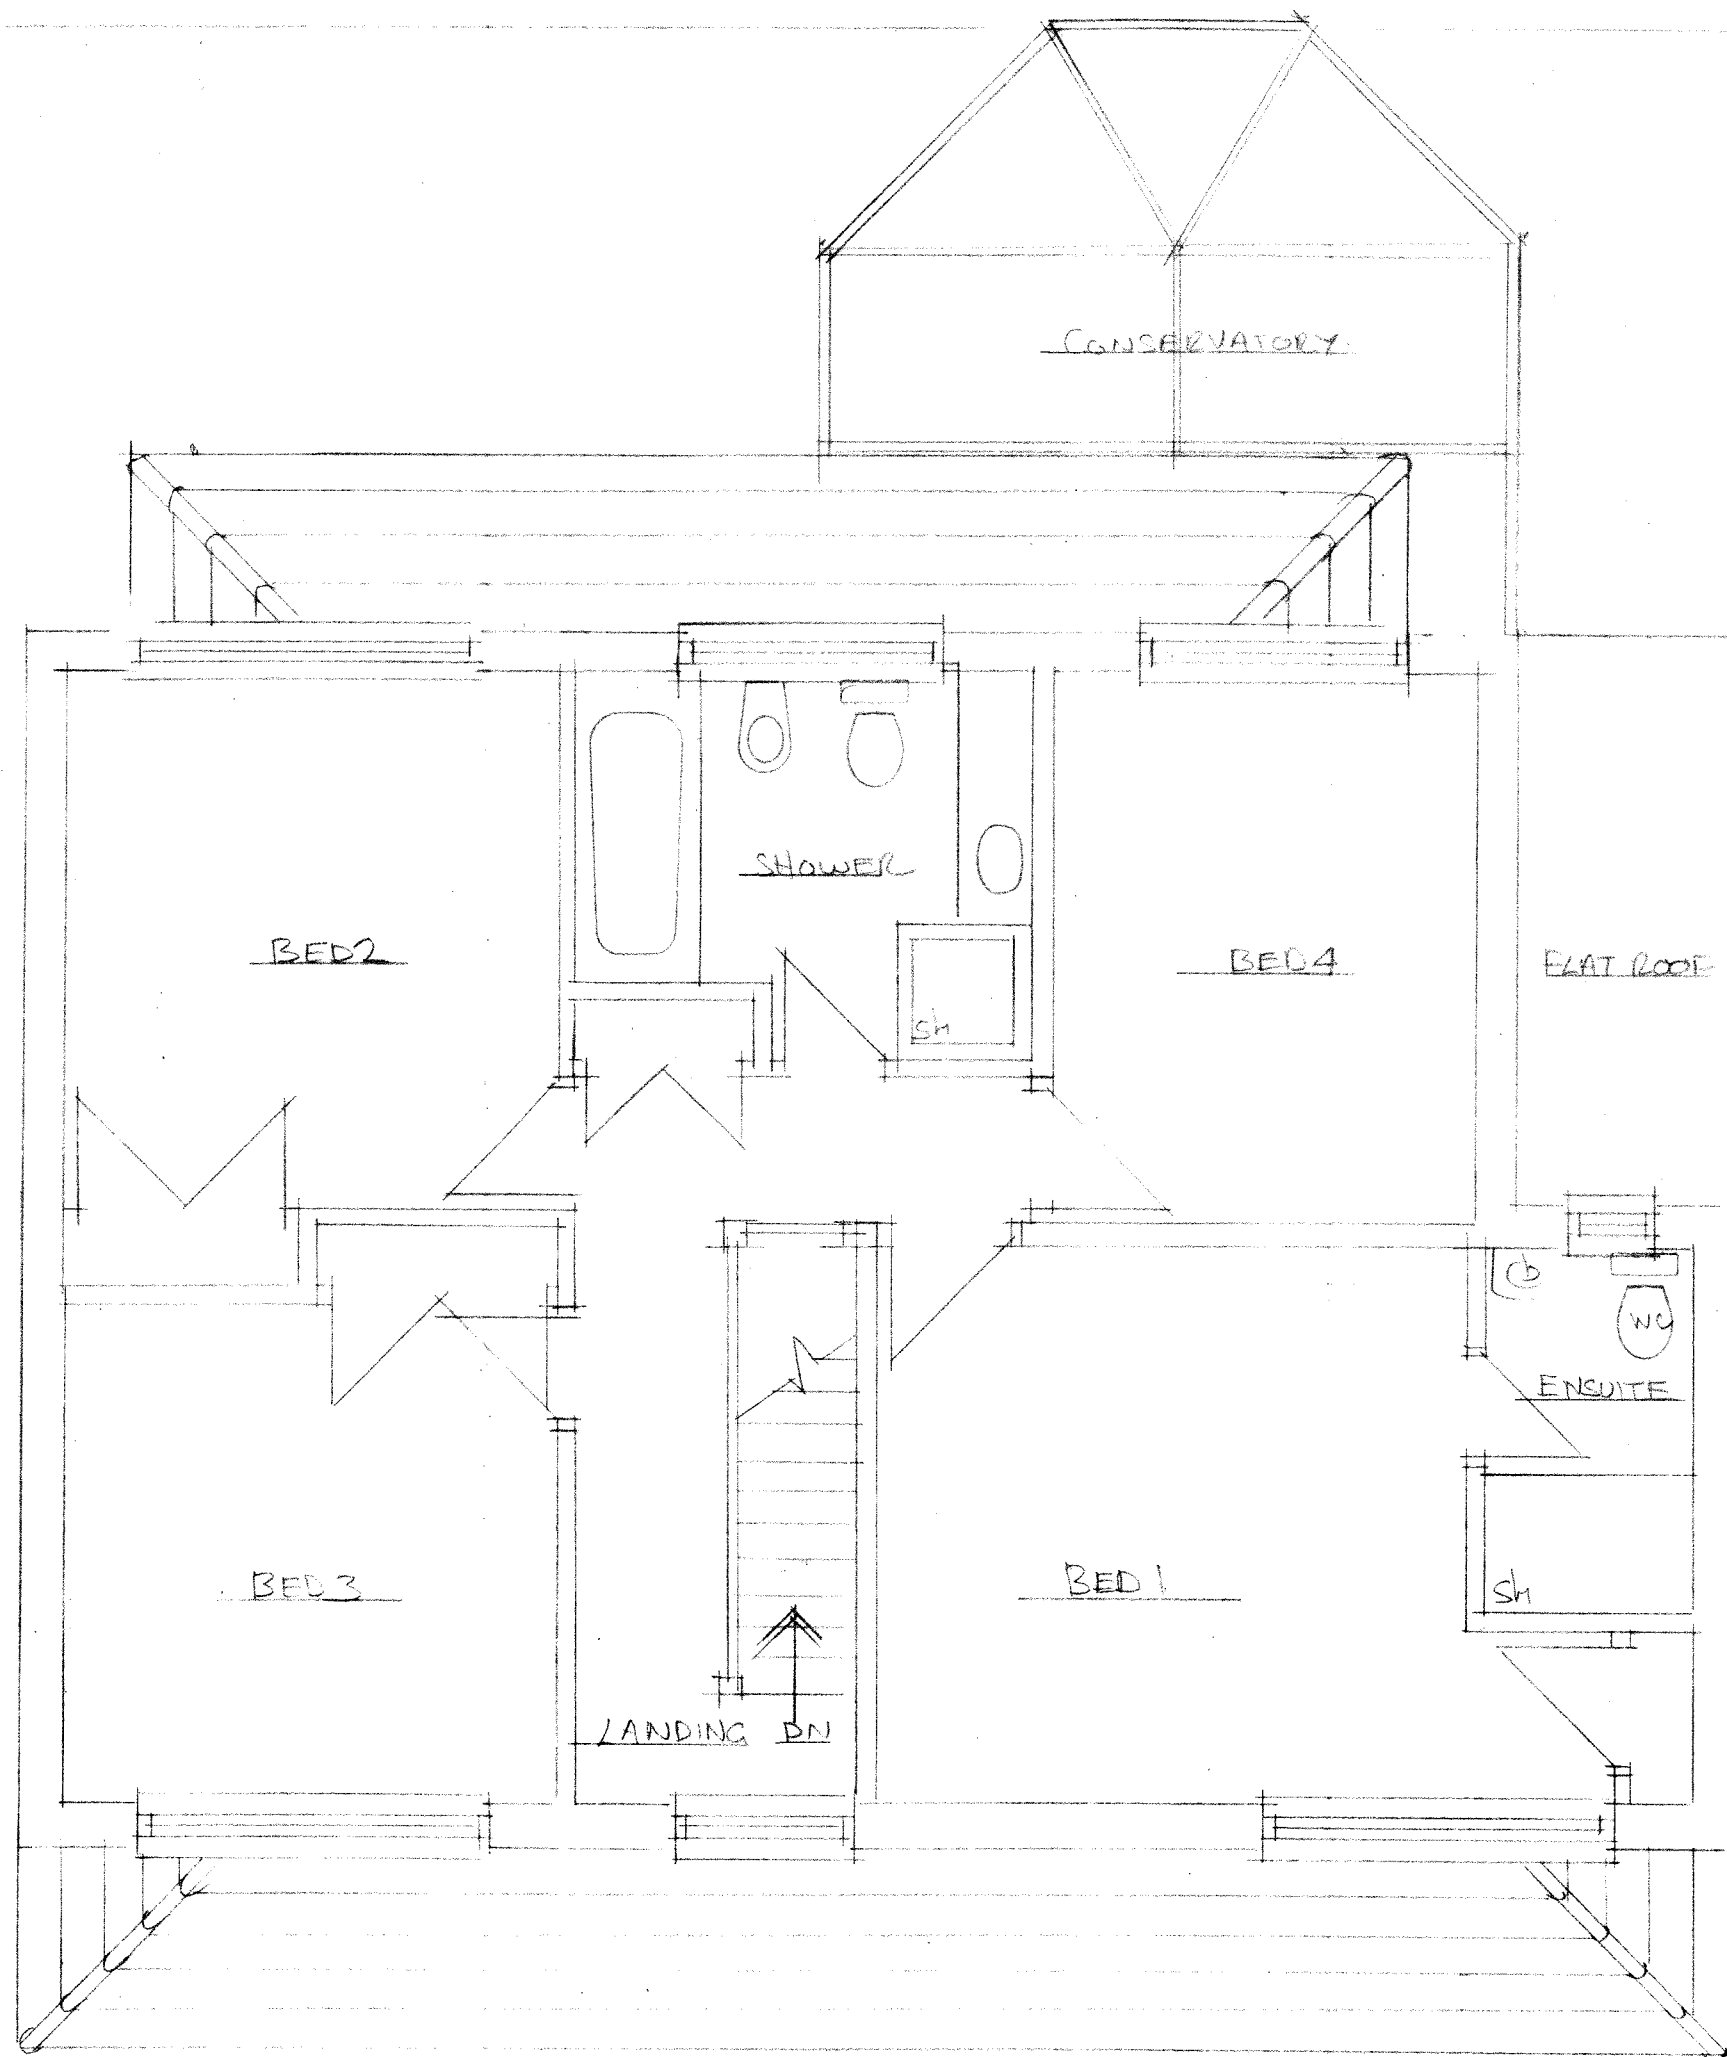

HAVANT BOROUGH
COUNCIL
04 DEC 2017
RECEIVED

EXG FIRST FLOOR PLAN

SCALE 1:50