


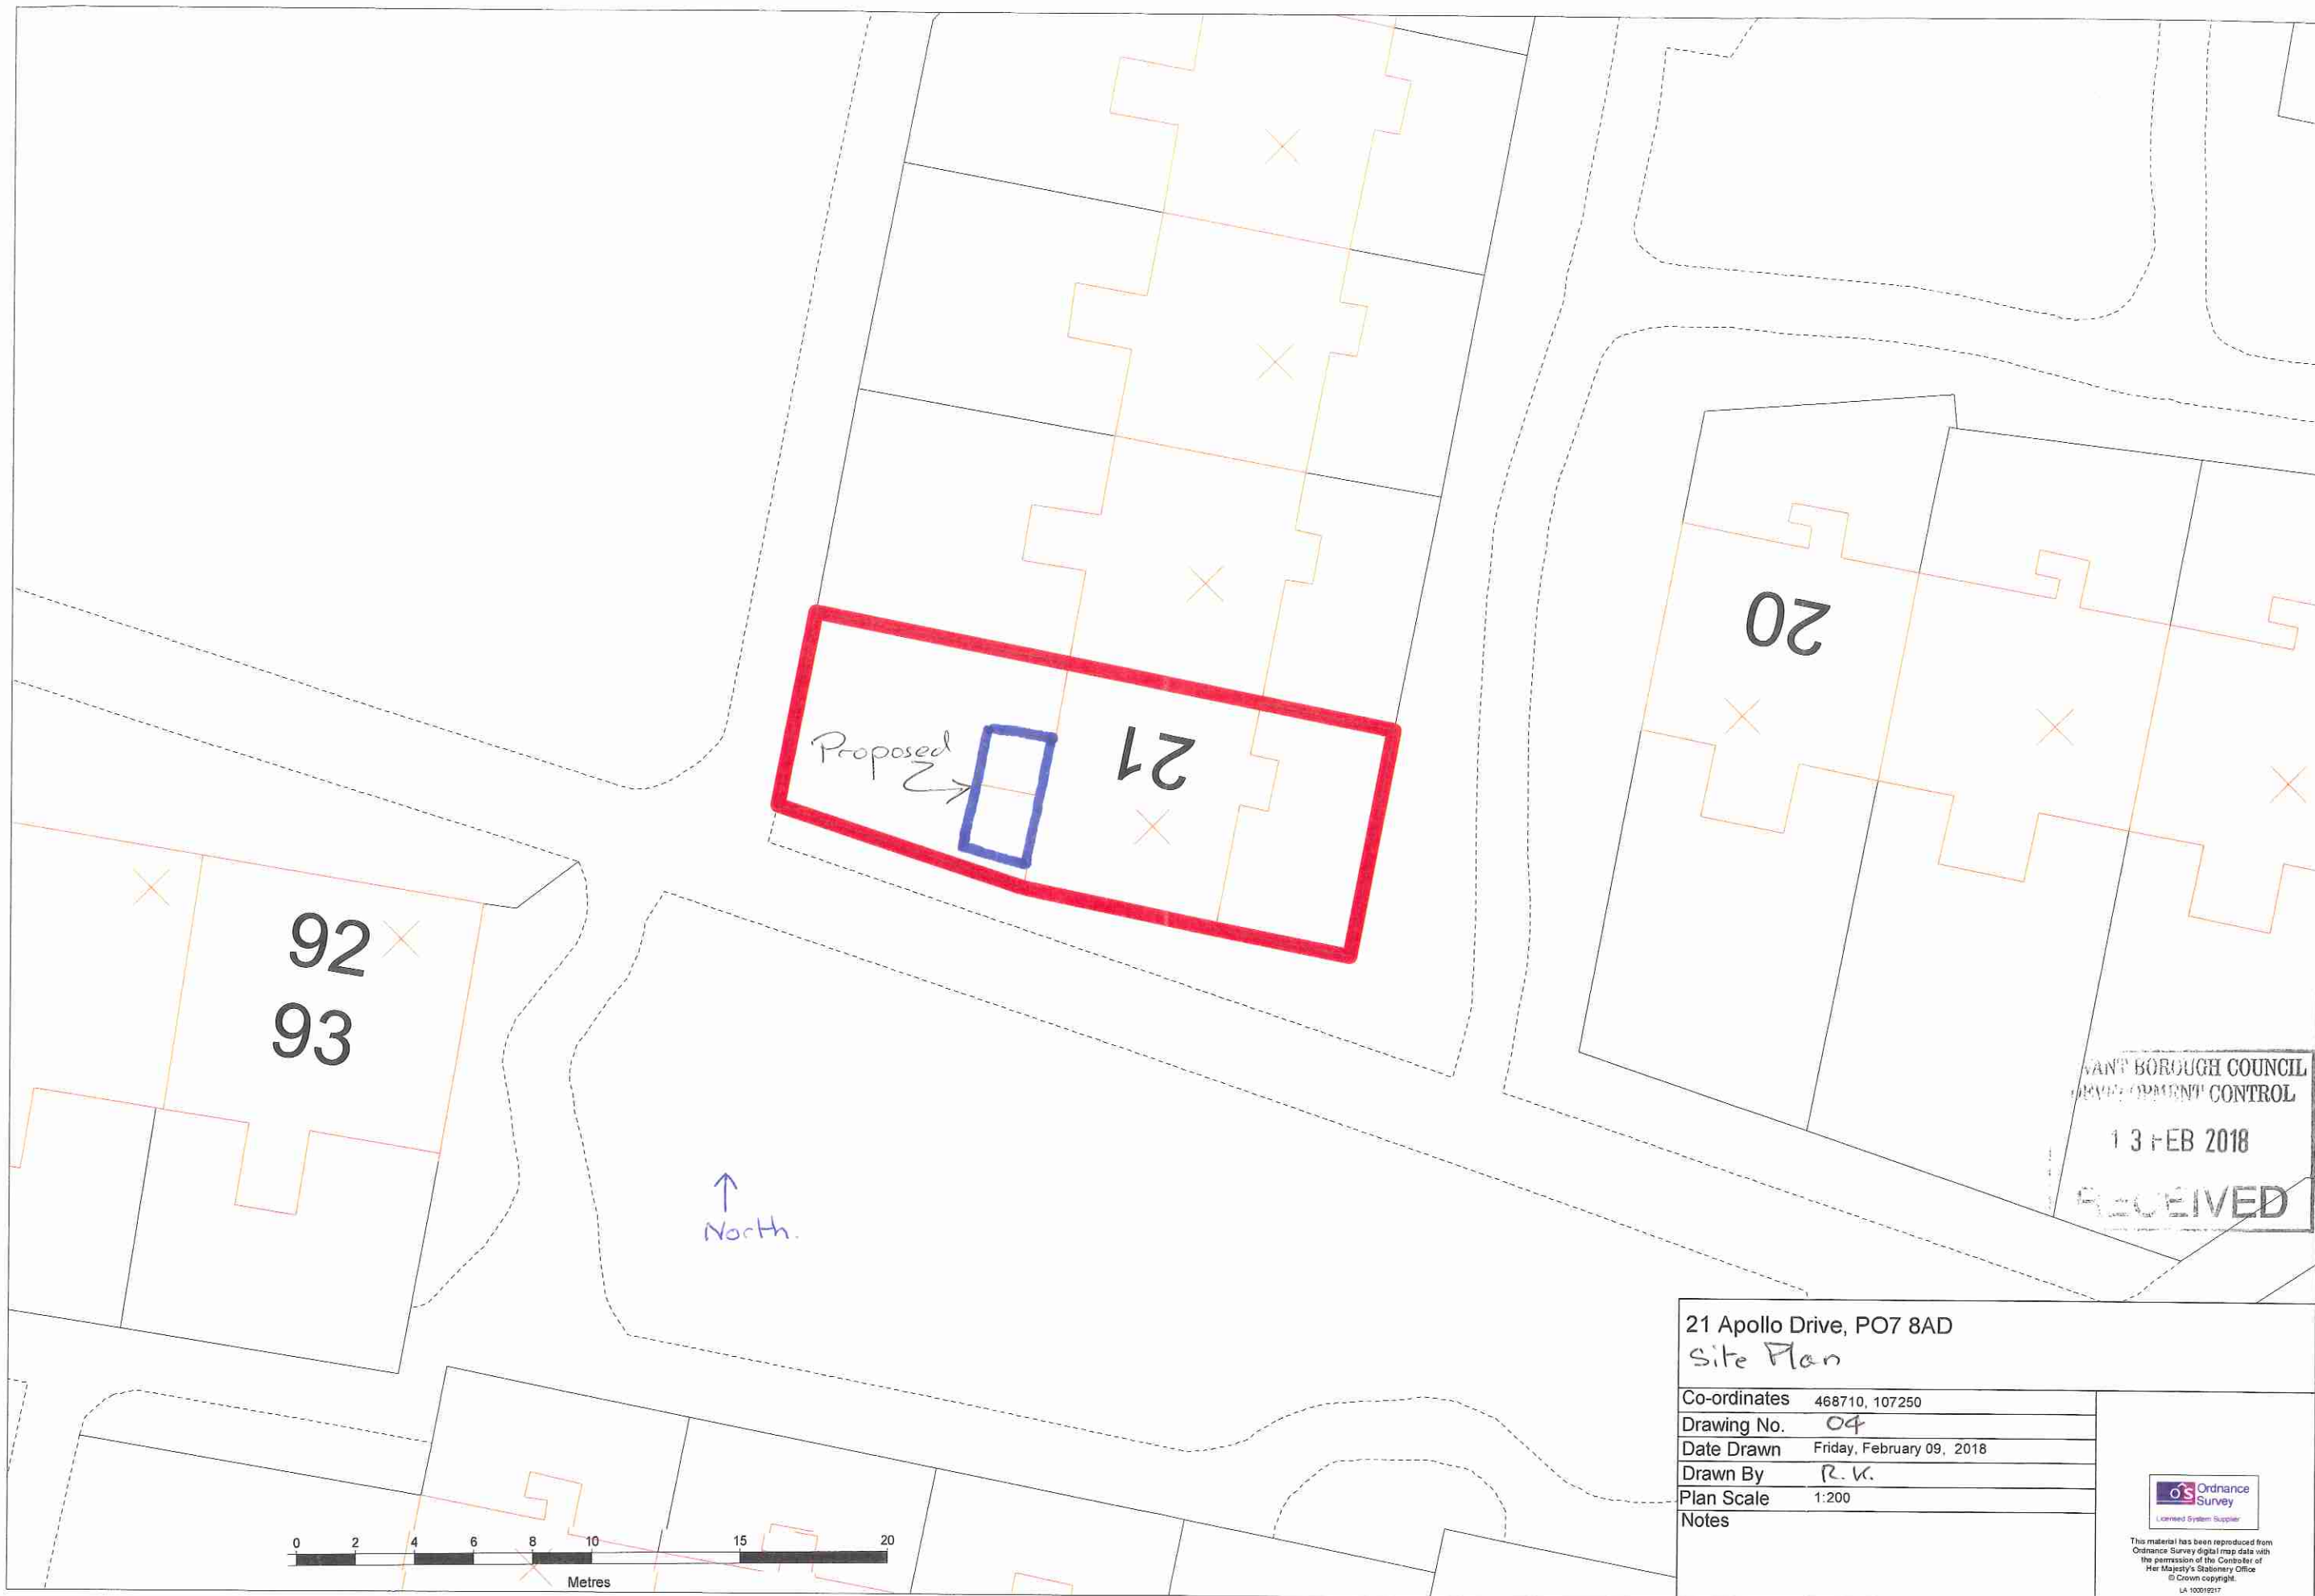

21 Apollo Drive, PO7 8AD
Site Plan

Co-ordinates	468710, 107250
Drawing No.	04
Date Drawn	Friday, February 09, 2018
Drawn By	R. K.
Plan Scale	1:200

Notes



This material has been reproduced from
Ordnance Survey digital map data with
the permission of the Controller of
Her Majesty's Stationery Office
© Crown copyright.
LA 100019217