



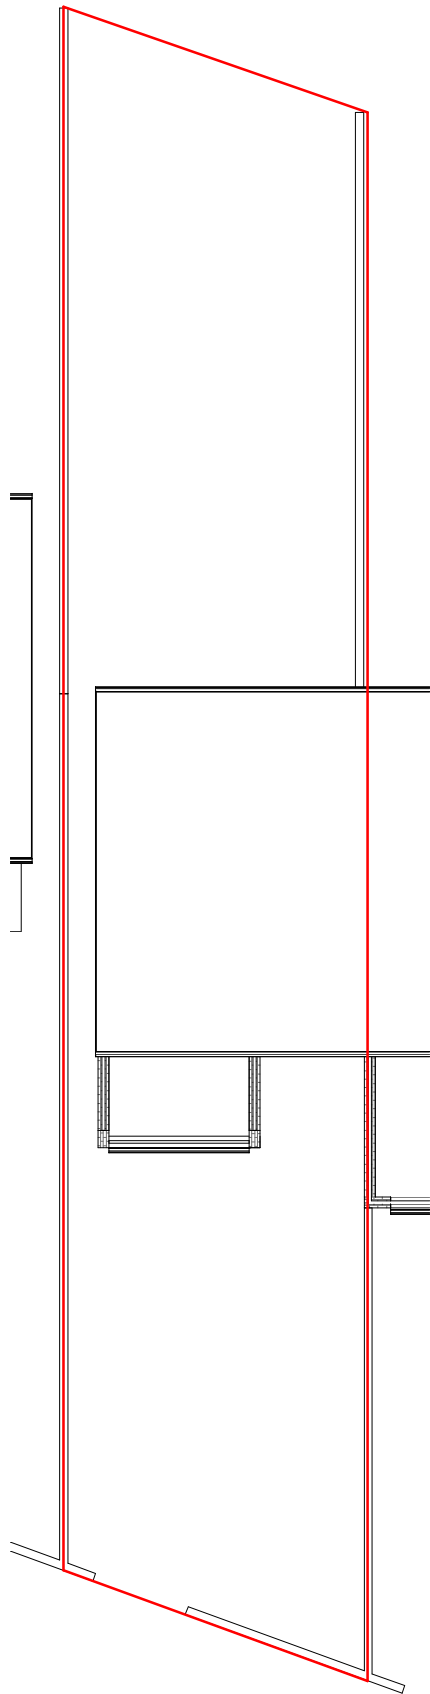

2 Site / Roof plan 40
1 : 200

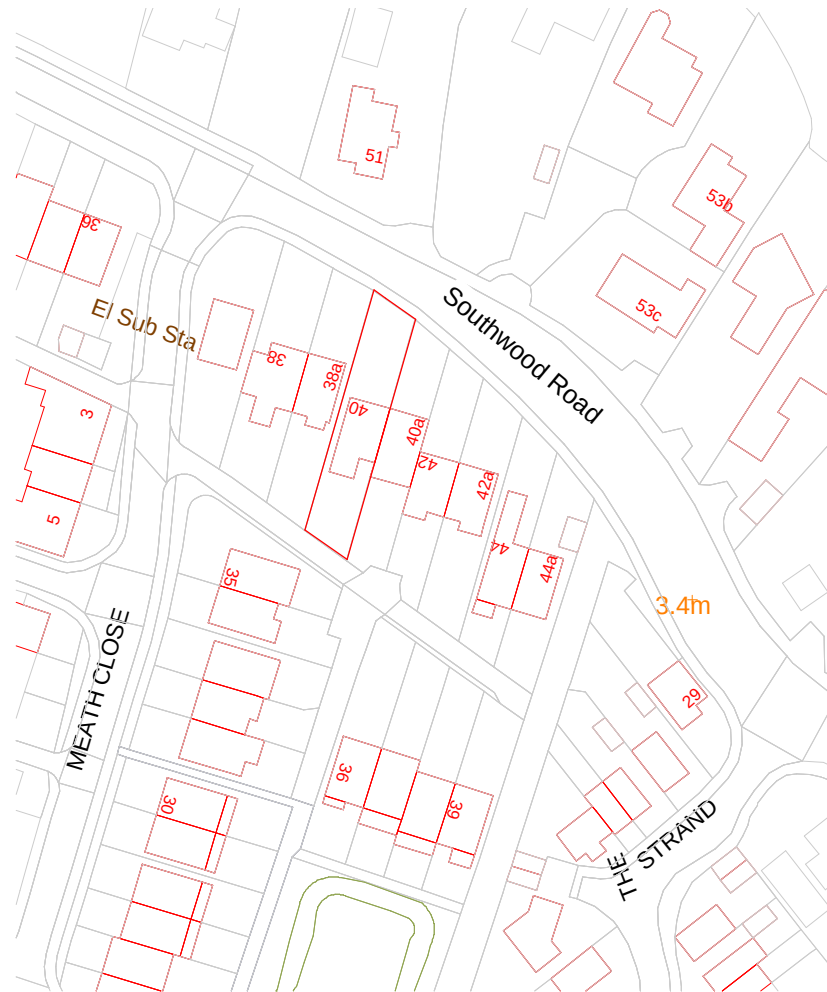


1 Location Plan 40
1 : 1250




This map was purchased from emapsite.com 22/2/2018 and is subject to the following © Crown copyright and database rights Ordnance Survey 0100031673

Please Note

Construction area is flat hence no level survey has been provided
Flood Risk
This site does not fall in a flood risk area
Tree Survey
There are no trees on or near the site
Parking Provision
The property will retain its existing 3 parking spaces
Boundary Treatment
The boundaries are made up of 1.5m and 0.2m brick walls, no changes to the boundaries will be made

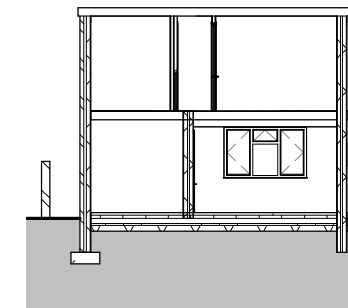

4 East West site Section 40
1 : 200

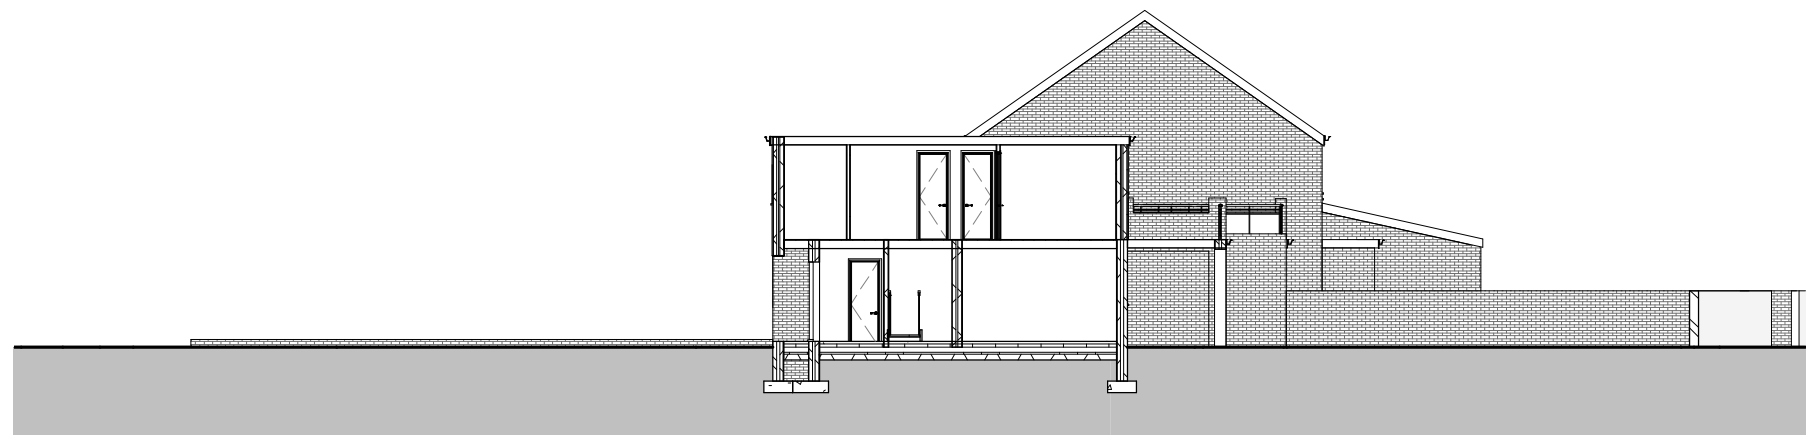

3 North South site section 40
1 : 200

IJ Murray Associates

www.ijma.co.uk

No.	Description	Date

Hayling Island

40 A Southwood Rd HI

Location/site plans & site Secs 40
Existing

Project number	Project Number	A103
Date	Issue Date	
Drawn by	Author	Scale
Checked by	Checker	
		As indicated