



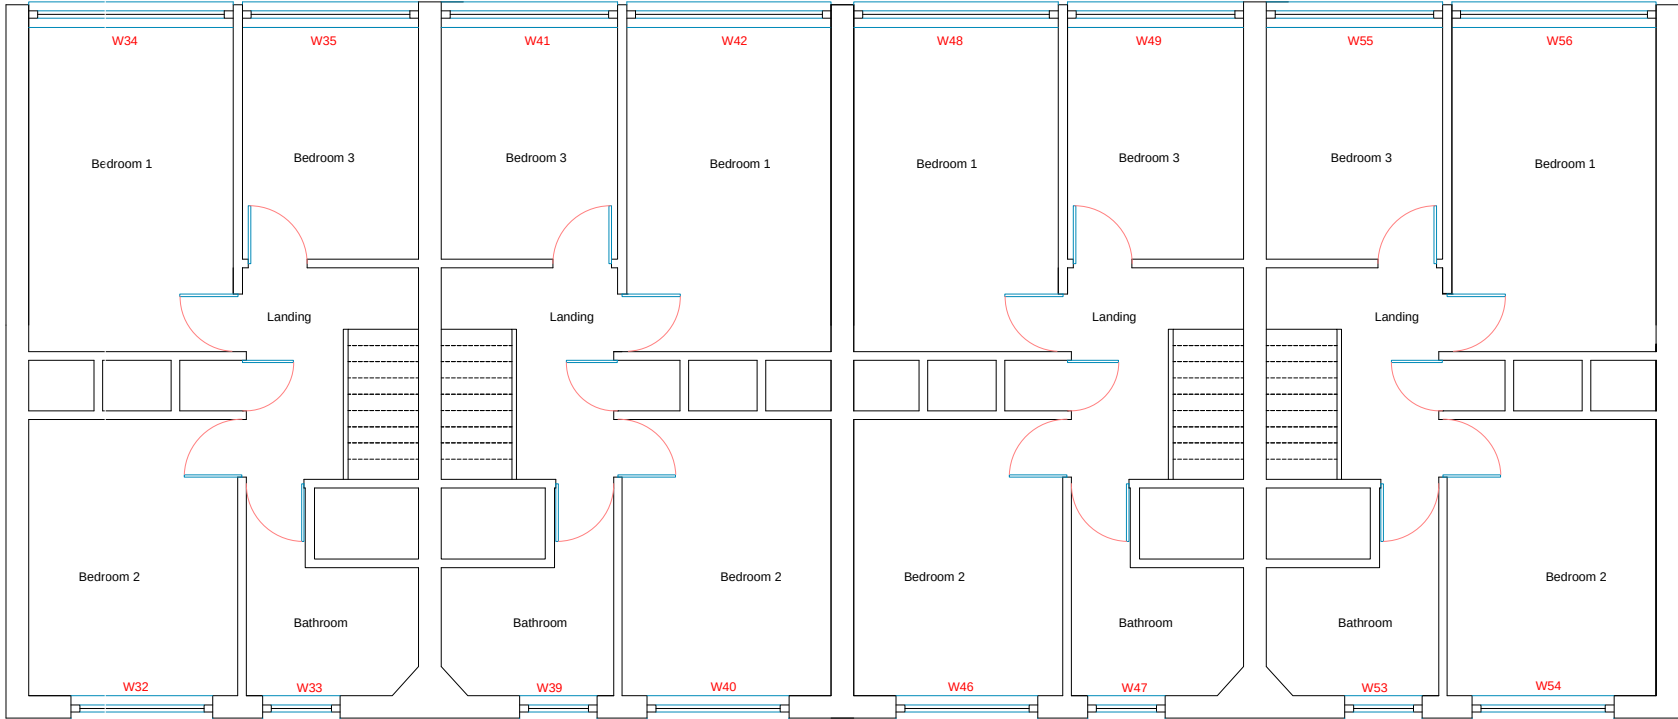


1st Floor Plan 1:100




3rd Floor Plan 1:100

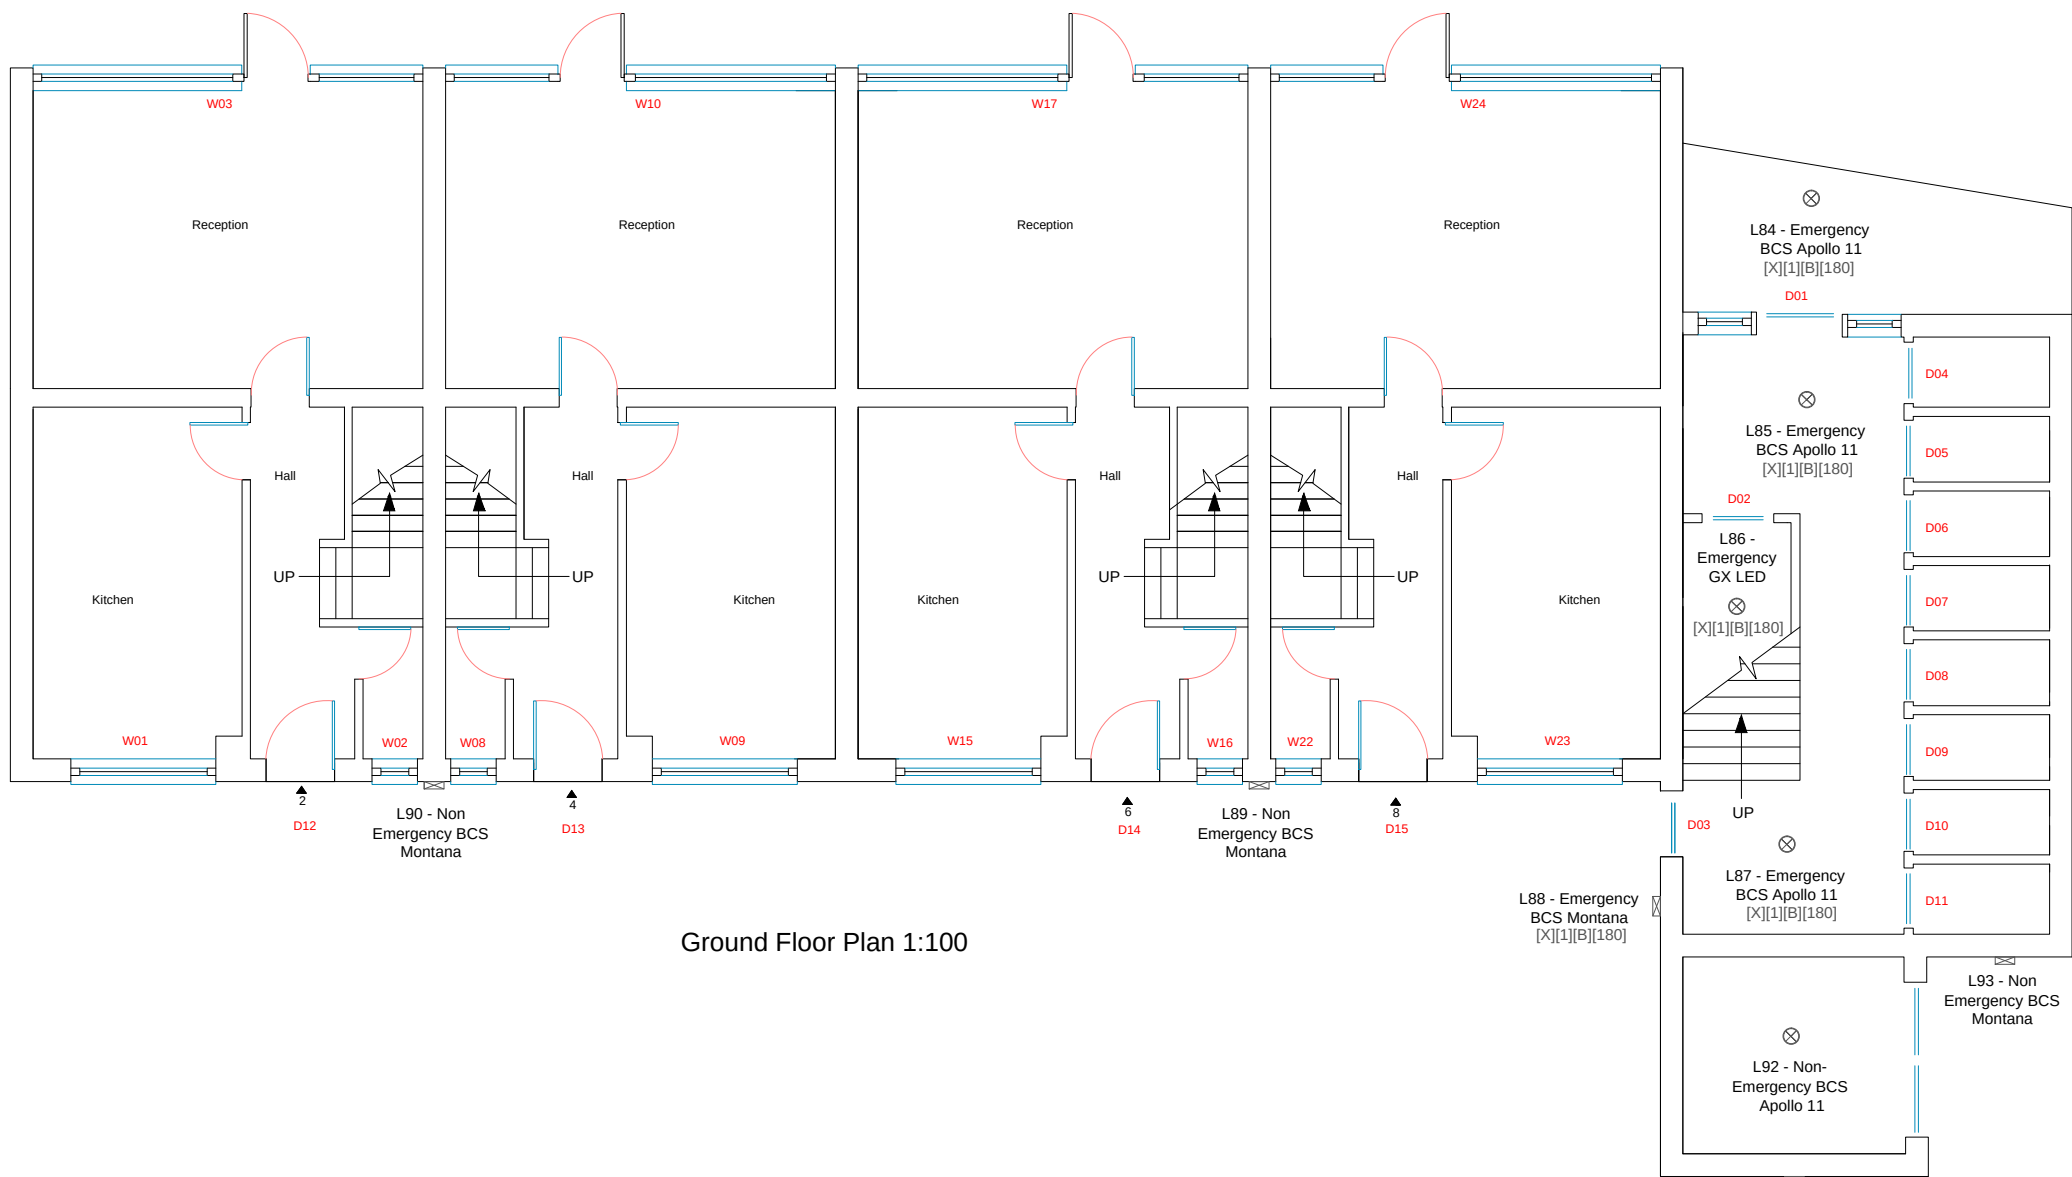


Ground Floor Plan 1:100

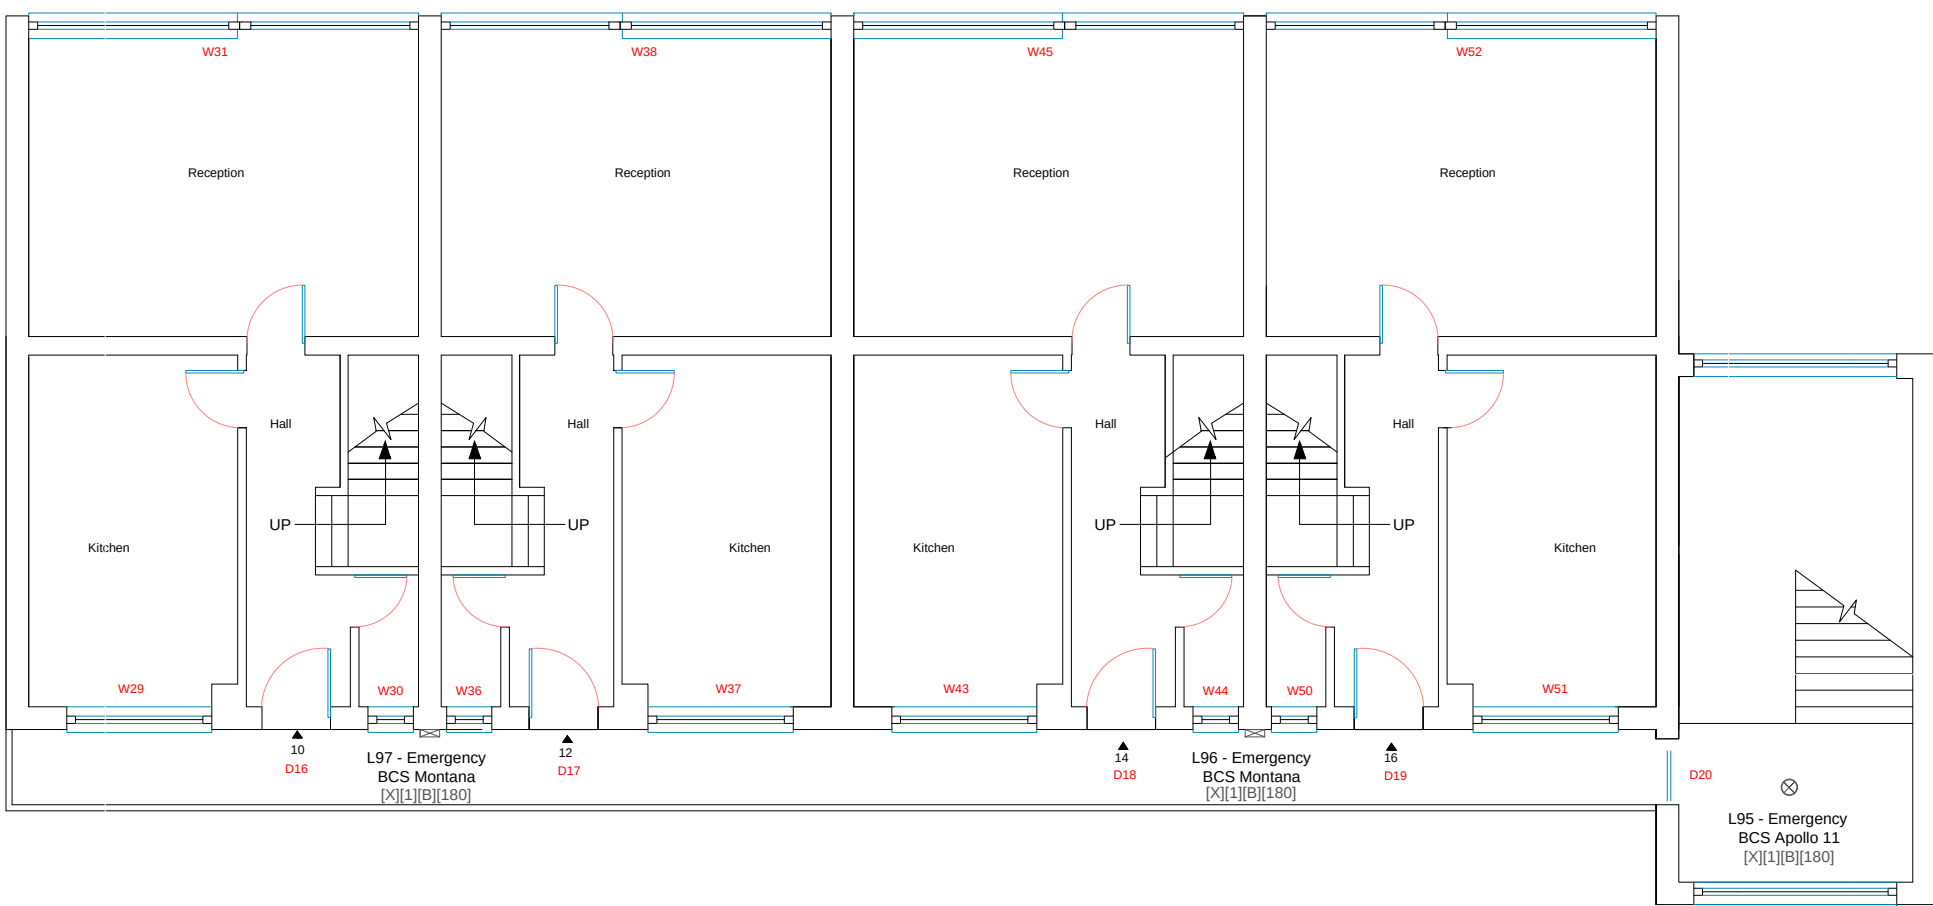

2nd Floor Plan 1:100

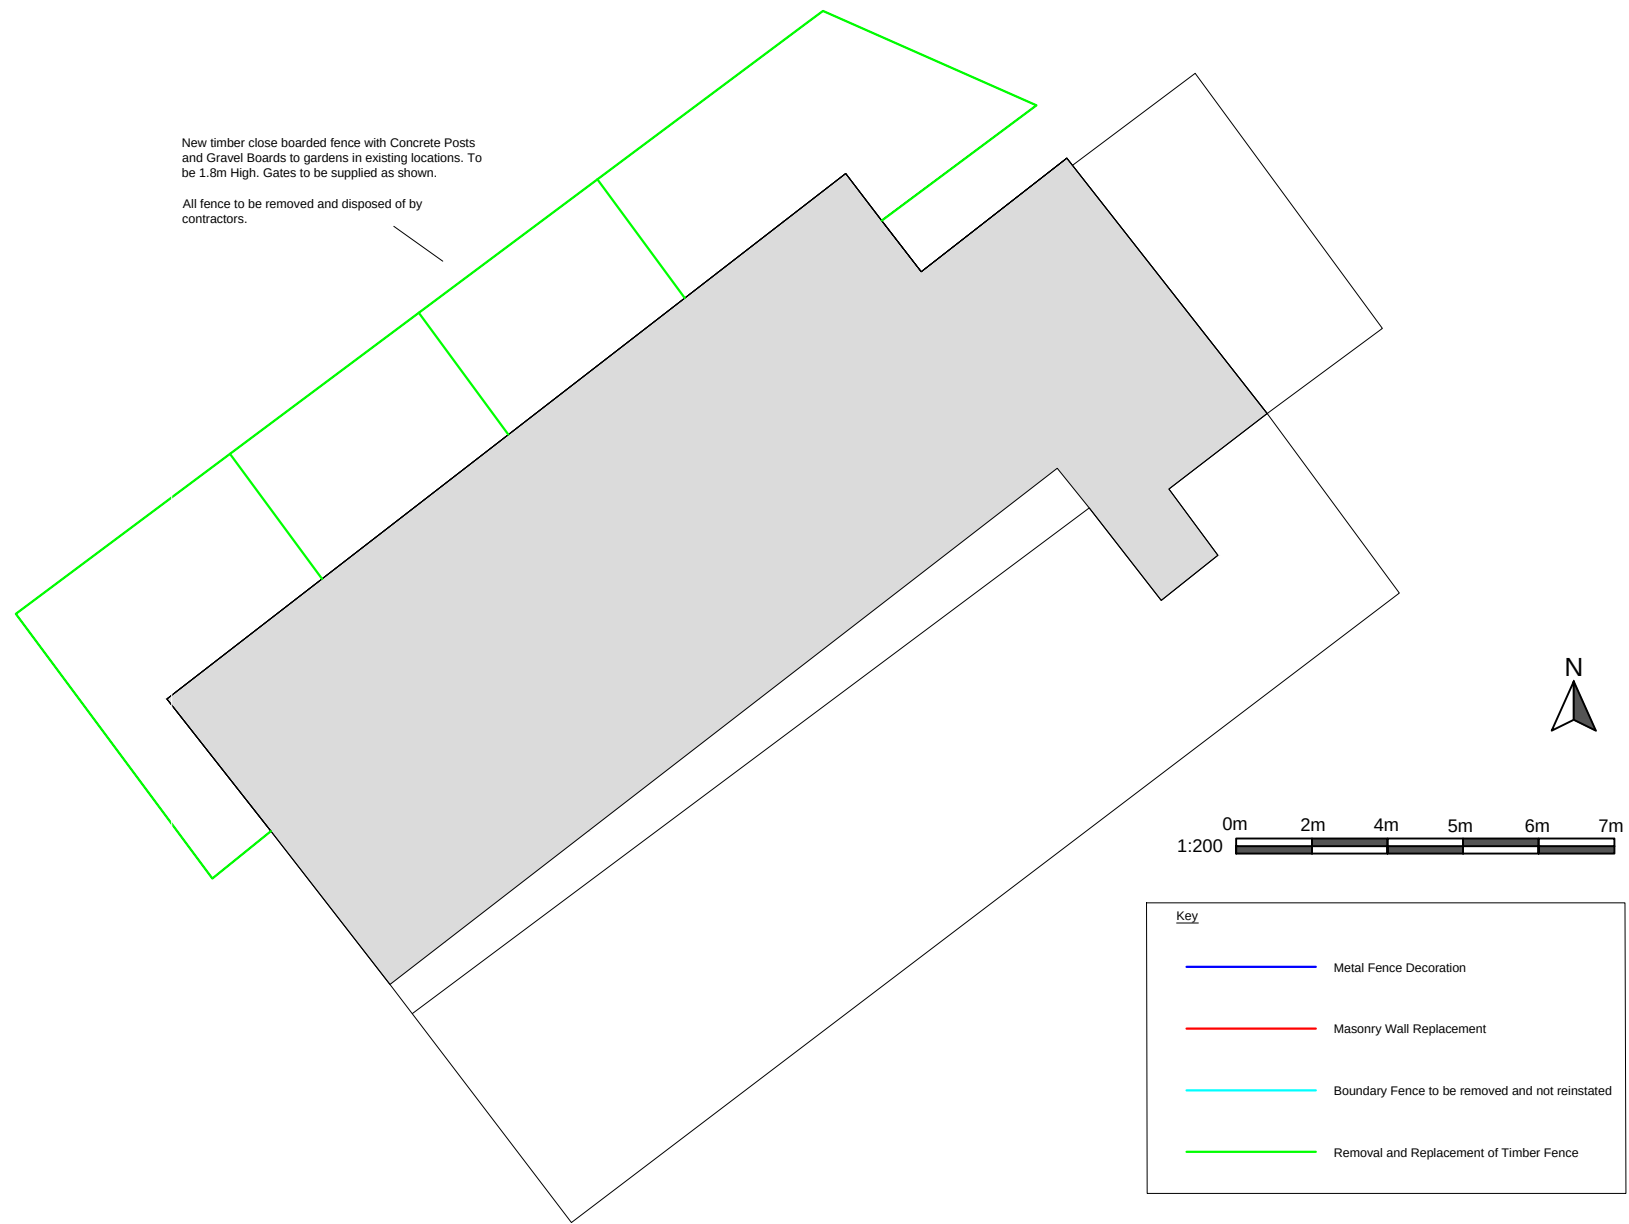

Site Plan Showing Works to Boundary 1:200

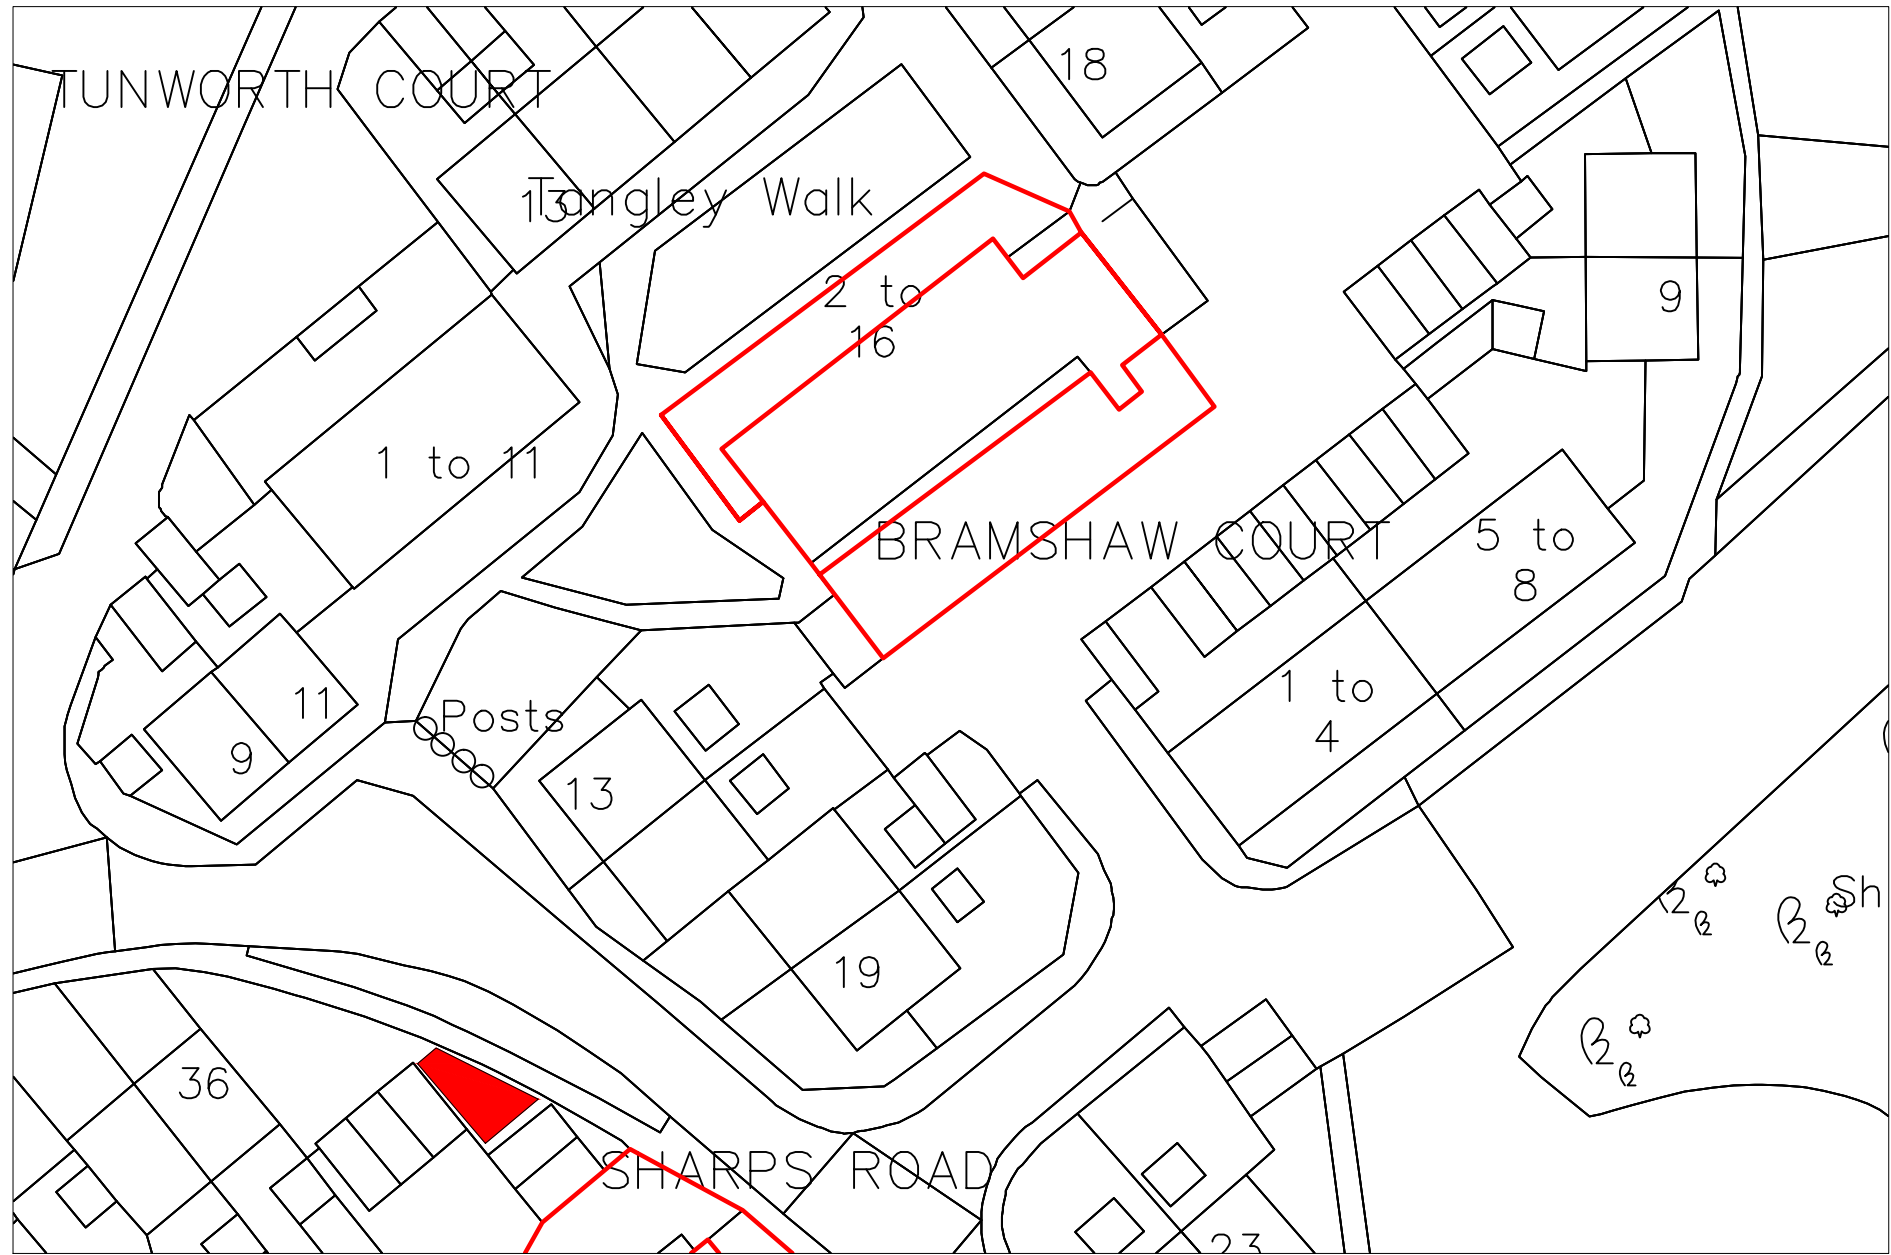

Block Plan 1:500

Notes:

Access

Access to 2-16 Tangle Walk via Sharps Road and Bramshaw Court.

Vehicular access is via Bramshaw Court. This is a cul du sac. Care should be taken when maneuvering. A banksman should be used to control vehicle movement.

Parking

All parking in this location is on street. Generally there is sufficient parking in the area available.

Welfare

The proposed site welfare location is indicated by the area hatched red. This welfare will also serve 1-15 Ashe Road as well. The land is managed by Havant Borough Council. It is the contractors responsibility to seek any permits required.

There are no taps on site providing water. All water should be brought to site or a temporary standpipe installed at the contractors cost.

The proposed location is a grassed area. All grassed areas where there will be foot traffic must be suitably covered to ensure safe access. Upon removal of the welfare the area should be seeded and maintained until it is in a suitable state.

Waste Management

A lockable skip must be provided if waste is not going to be immediately removed from site. This should be located in the hatched area.

Emergency Lighting Classifications

1) Type
X - Self Contained
Y - Central Battery

2)
0 - Non-maintained
1 - Maintained
2 - Combined non-maintained
3 - Combined Maintained
4 - Compound non-maintained
5 - Compound Maintained
6 - Satellite

3) Facilities
A - Including Test Device
B - Including Remote Test Device
C - Including Inhibiting Mode
D - High Risk Task Luminaire

4) Duration (in minutes)
10, 60, 120 or 180

For Example: [X][0][A][10] =
Self-contained, non-maintained,
including test device, 10 minute
duration.



PROJECT TITLE:
Ashe Road Blocks

DRAWING TITLE:
2-16 Tangle Walk Floor Plans

JAN-18 Drawn by: GTJ

Date: 05-JAN-18 DWG No. ARB15

A1- As Shown REV No. A

OS Licence No.: 100019671

REVISIONS: