


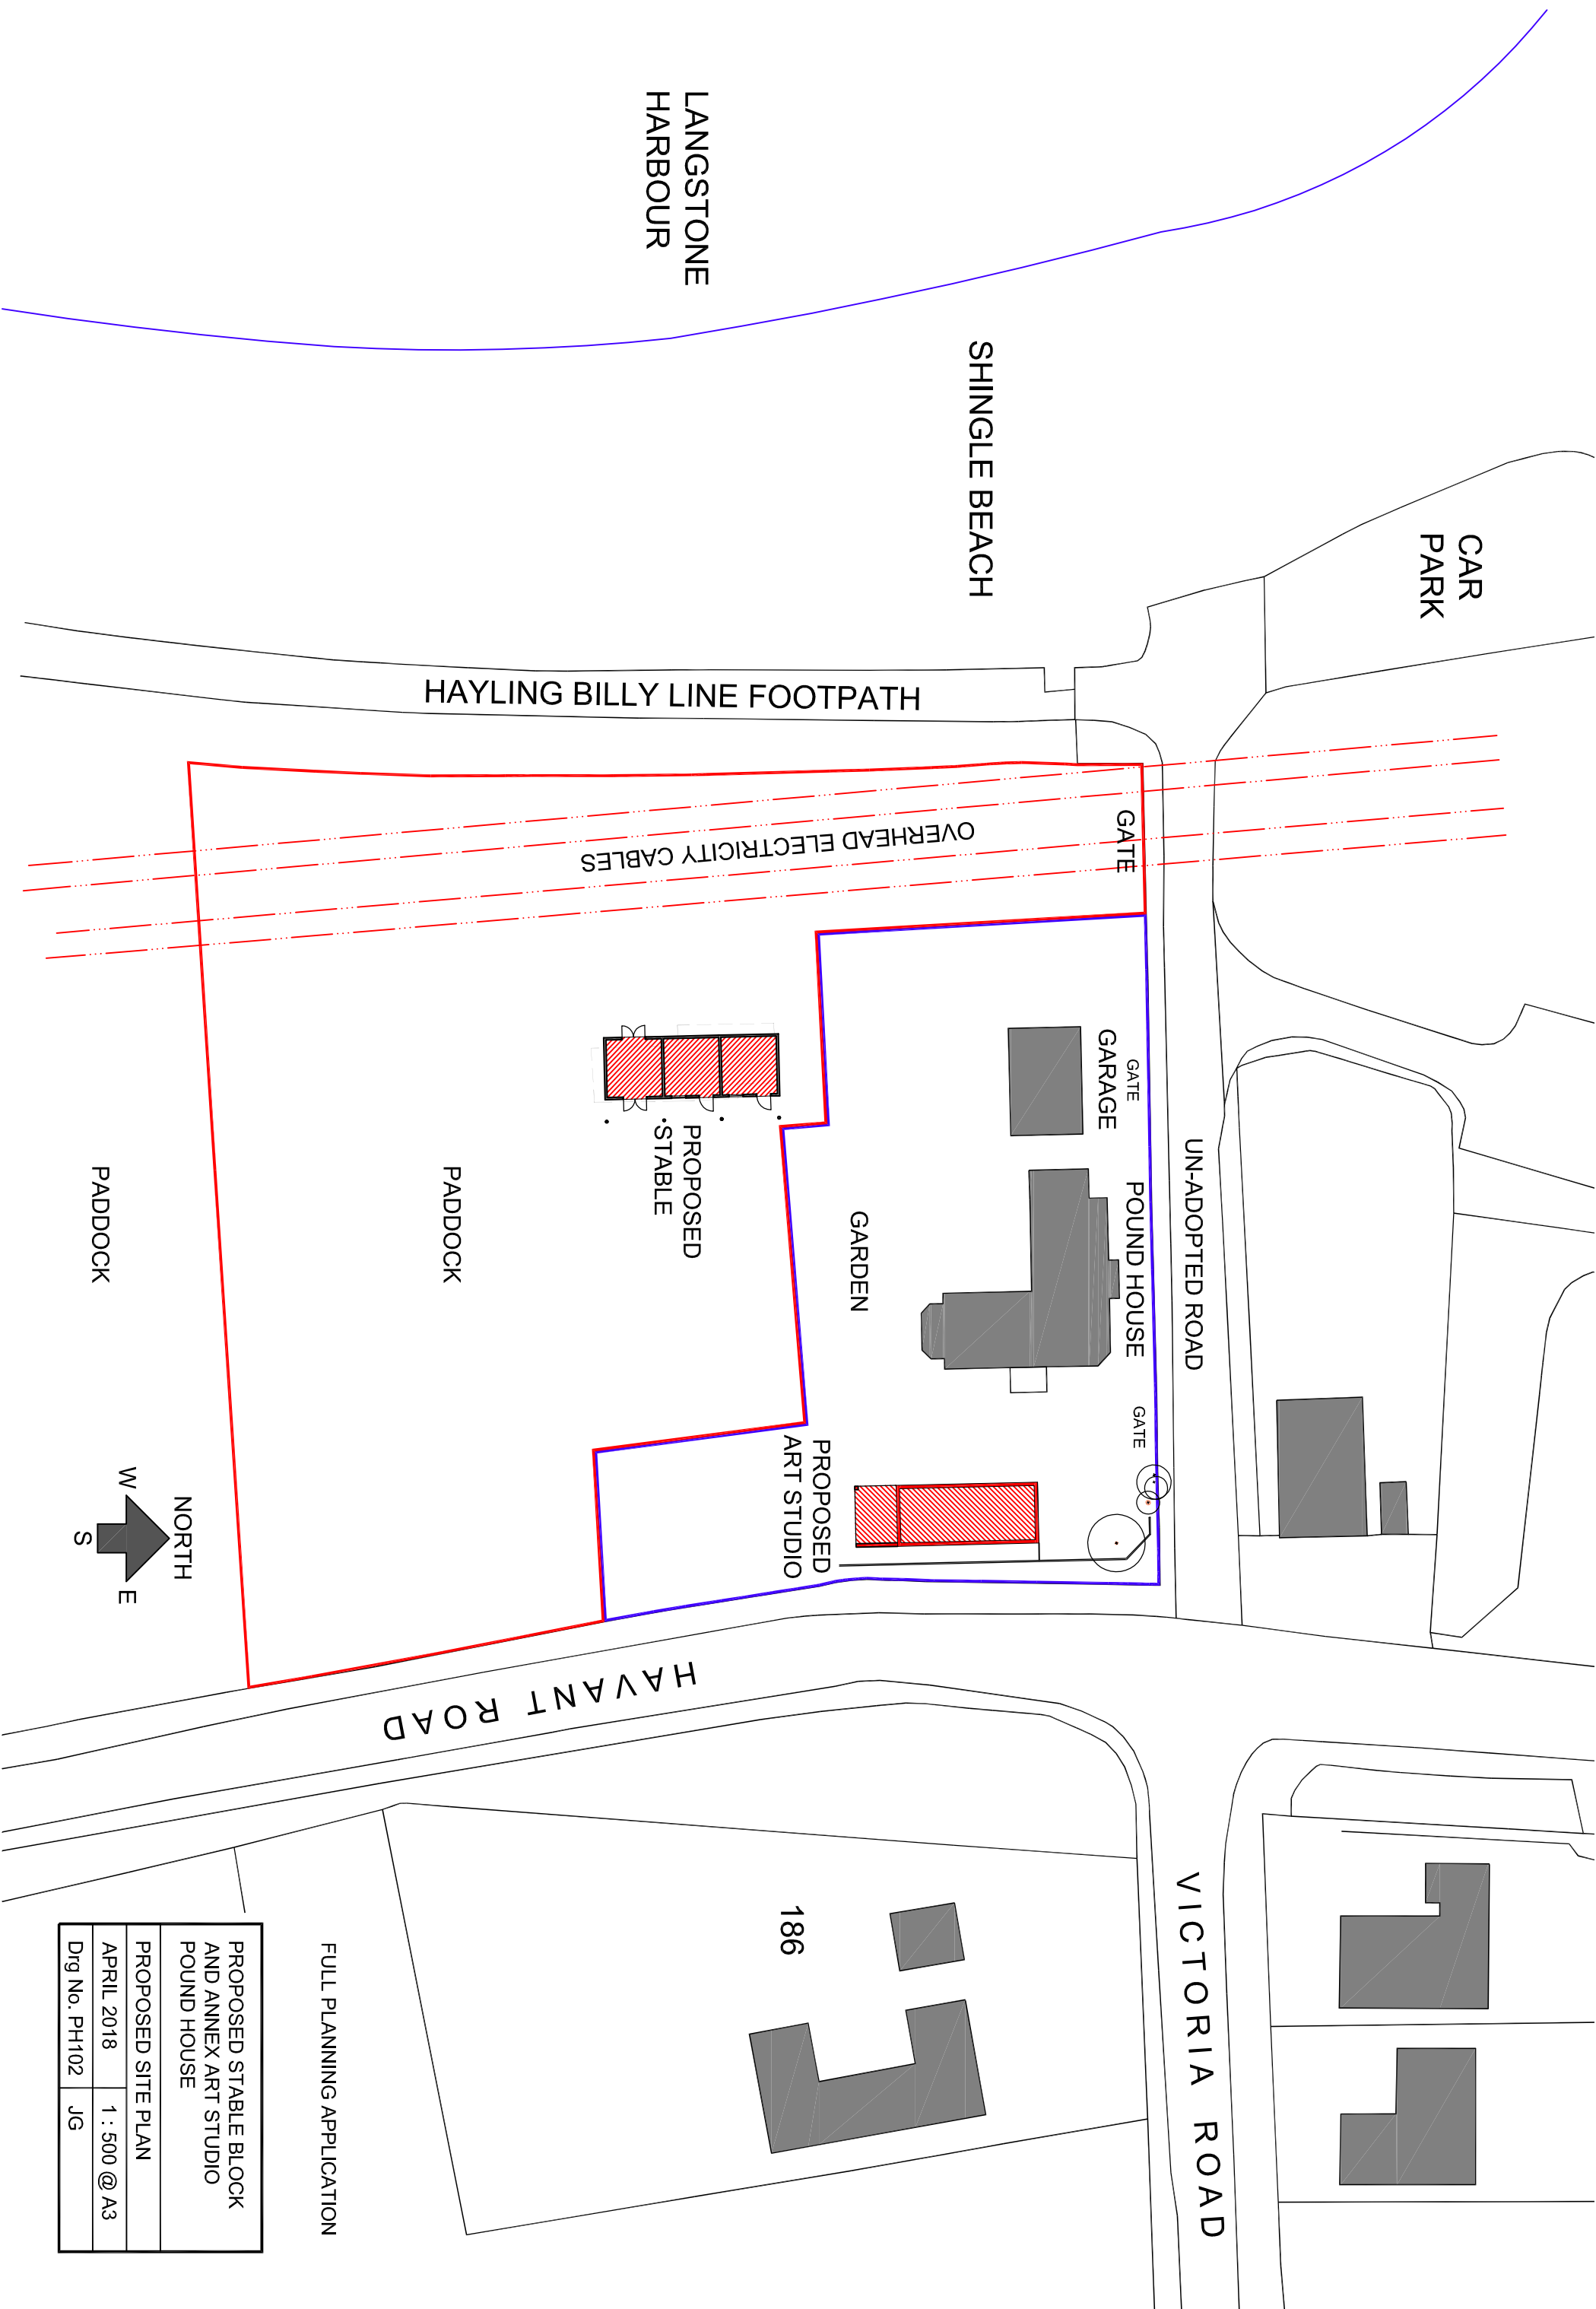

PROPOSED STABLE BLOCK AND ANNEX ART STUDIO POUND HOUSE	
PROPOSED SITE PLAN	
APRIL 2018	1 : 500 @ A3
Dwg No. PH102	JG

FULL PLANNING APPLICATION