


Site Plan/ Block Plan

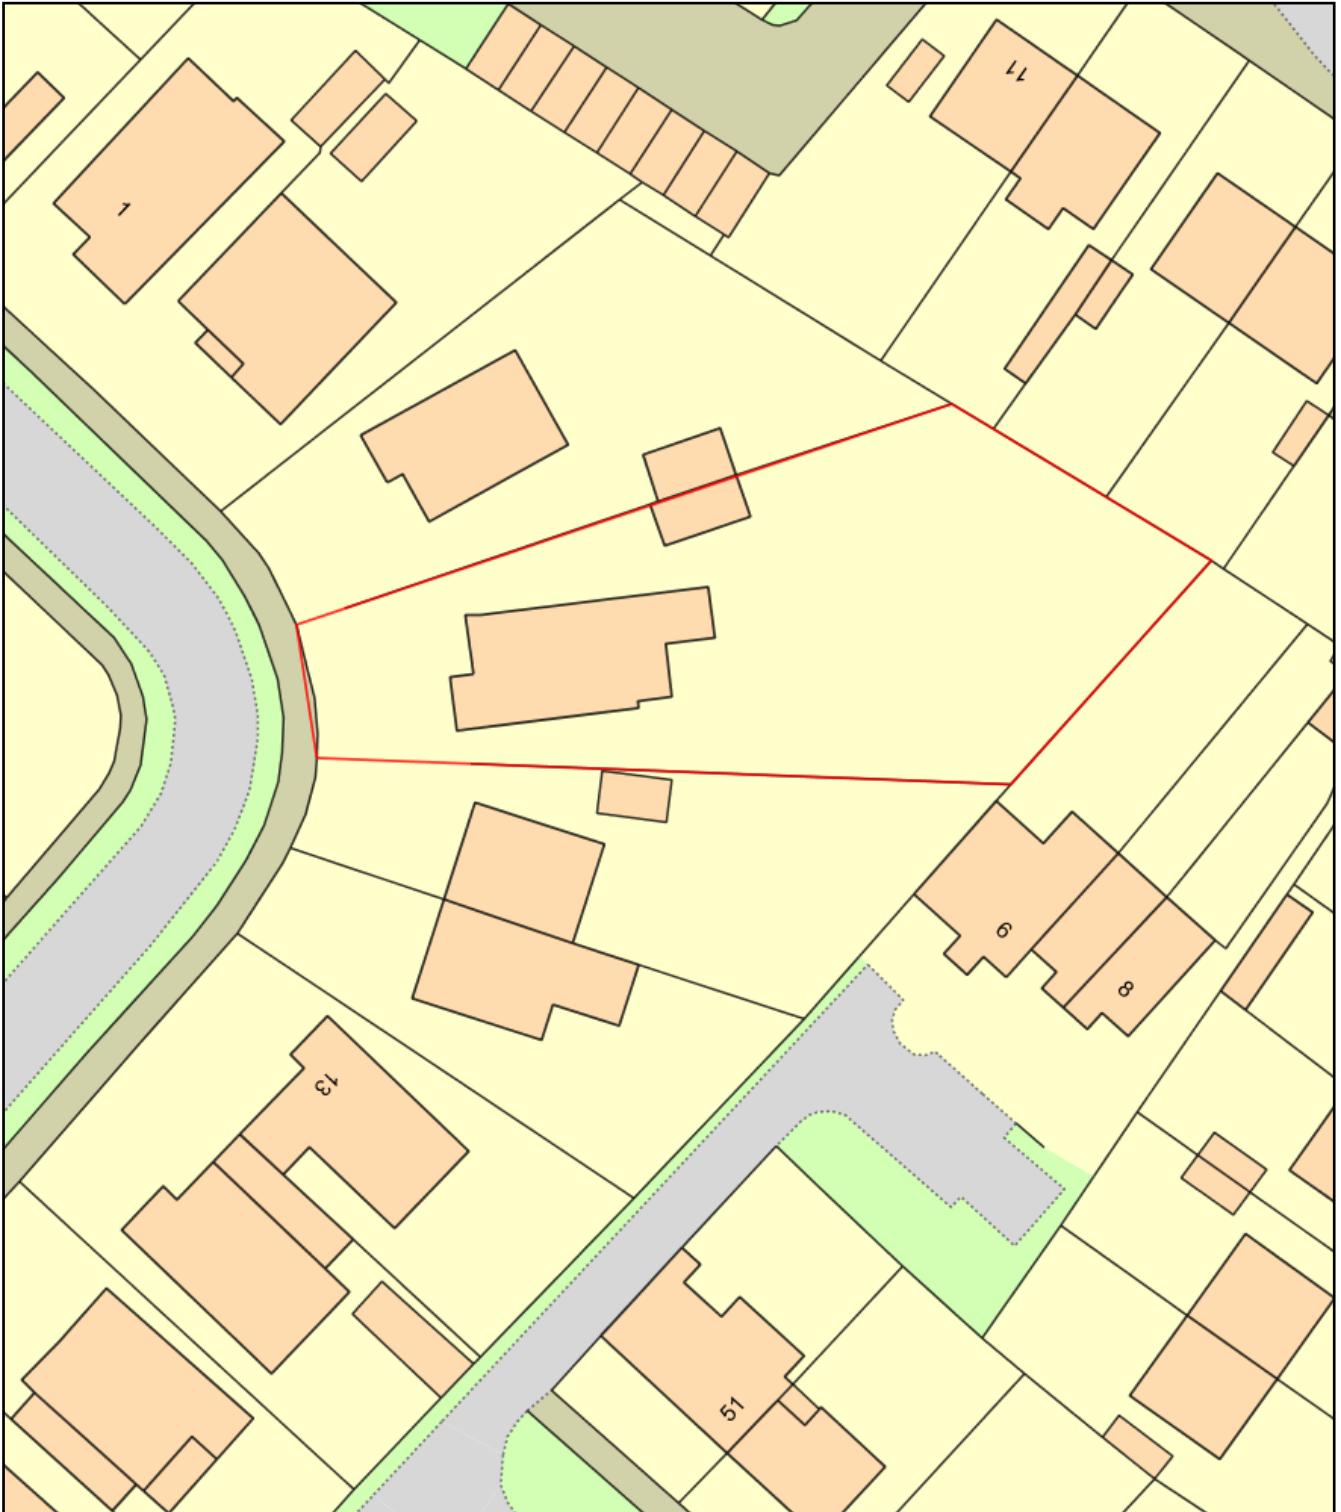

0 20
Metres



Plan Produced for: Tarina Tribe PO7 6BD

Date Produced: 25 Jan 2018

Plan Reference Number: TQRQM18025125228952

Scale: 1:500 @ A4