



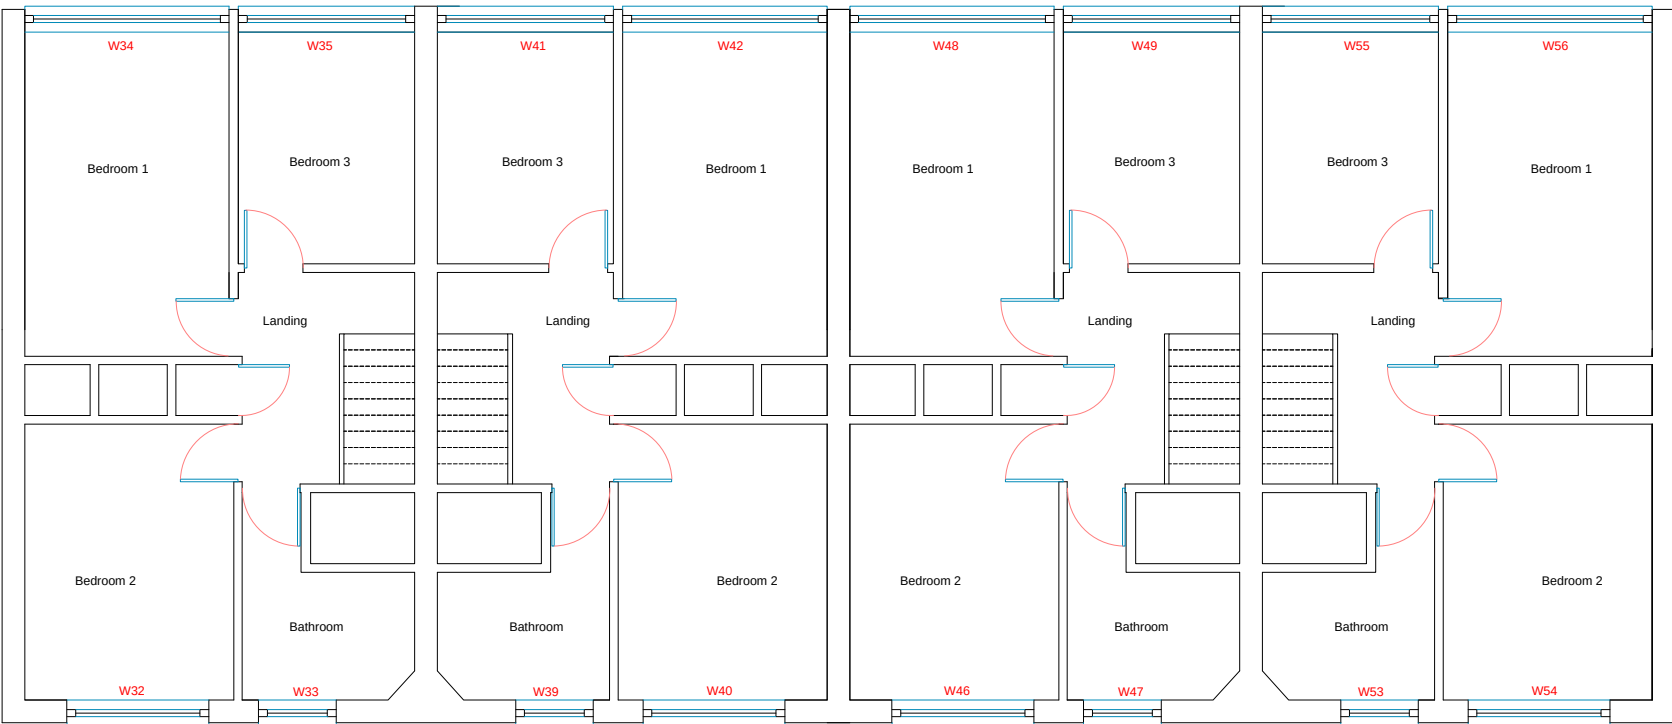


1st Floor Plan 1:100



3rd Floor Plan 1:100

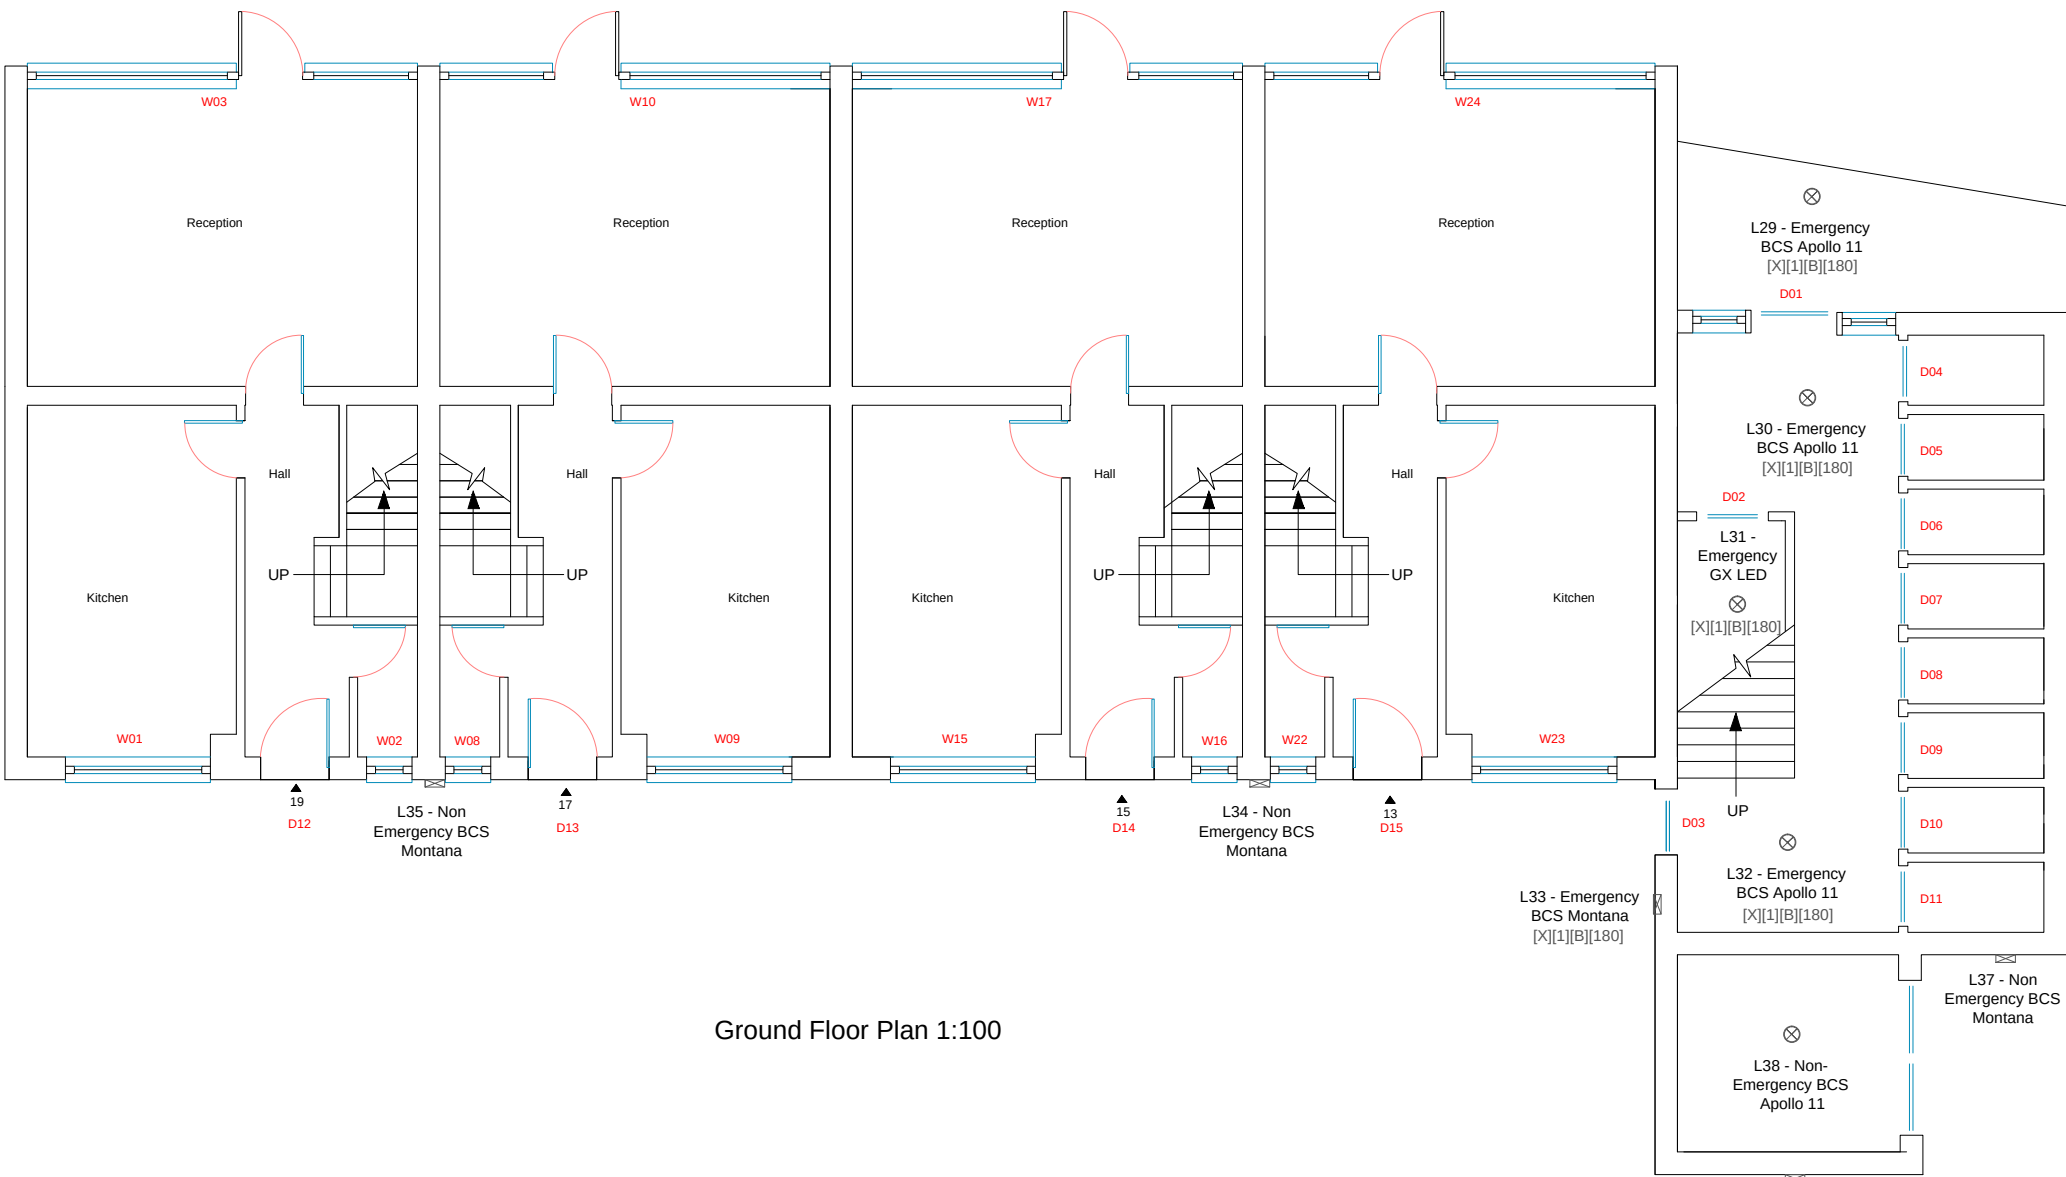

Ground Floor Plan 1:100

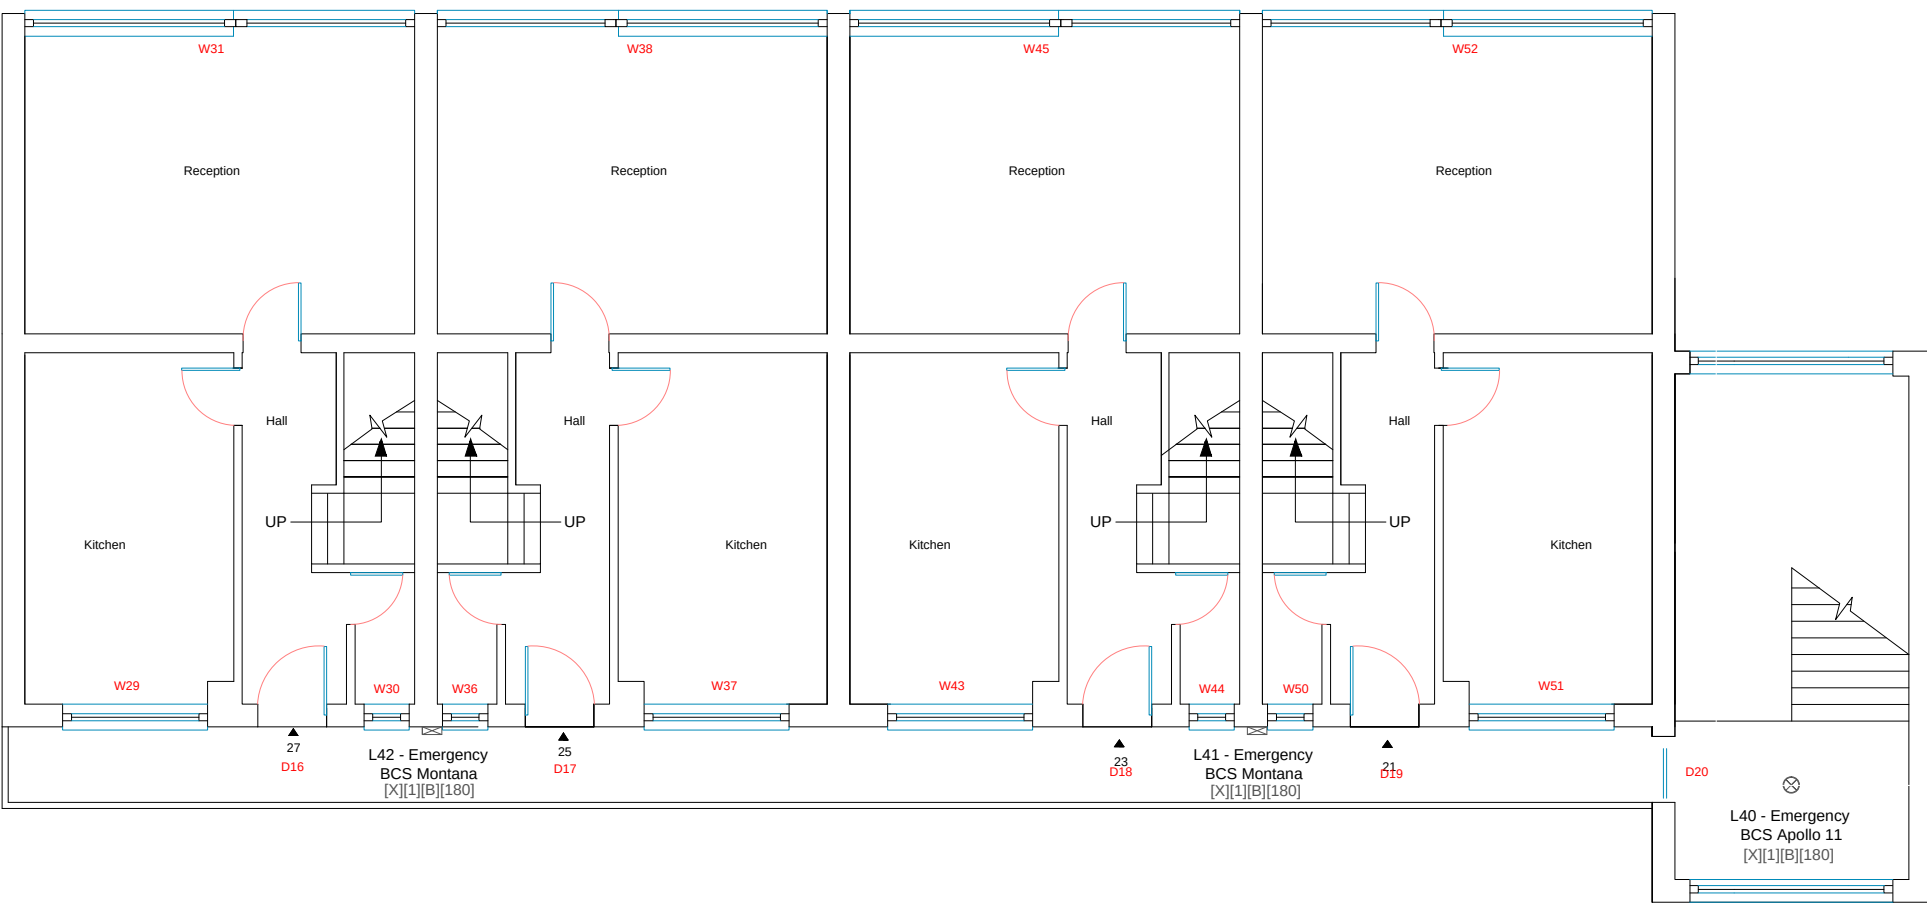


2nd Floor Plan 1:100

New timber close boarded fence with Concrete Posts and corner boards to garden in existing location. Top of fence to be 1.4m High from public ground level. Top of fence internally to be the same height as external fence. Gates to be supplied as shown. All fence to be removed and disposed of by contractor.



Site Plan Showing Works to Boundary 1:200

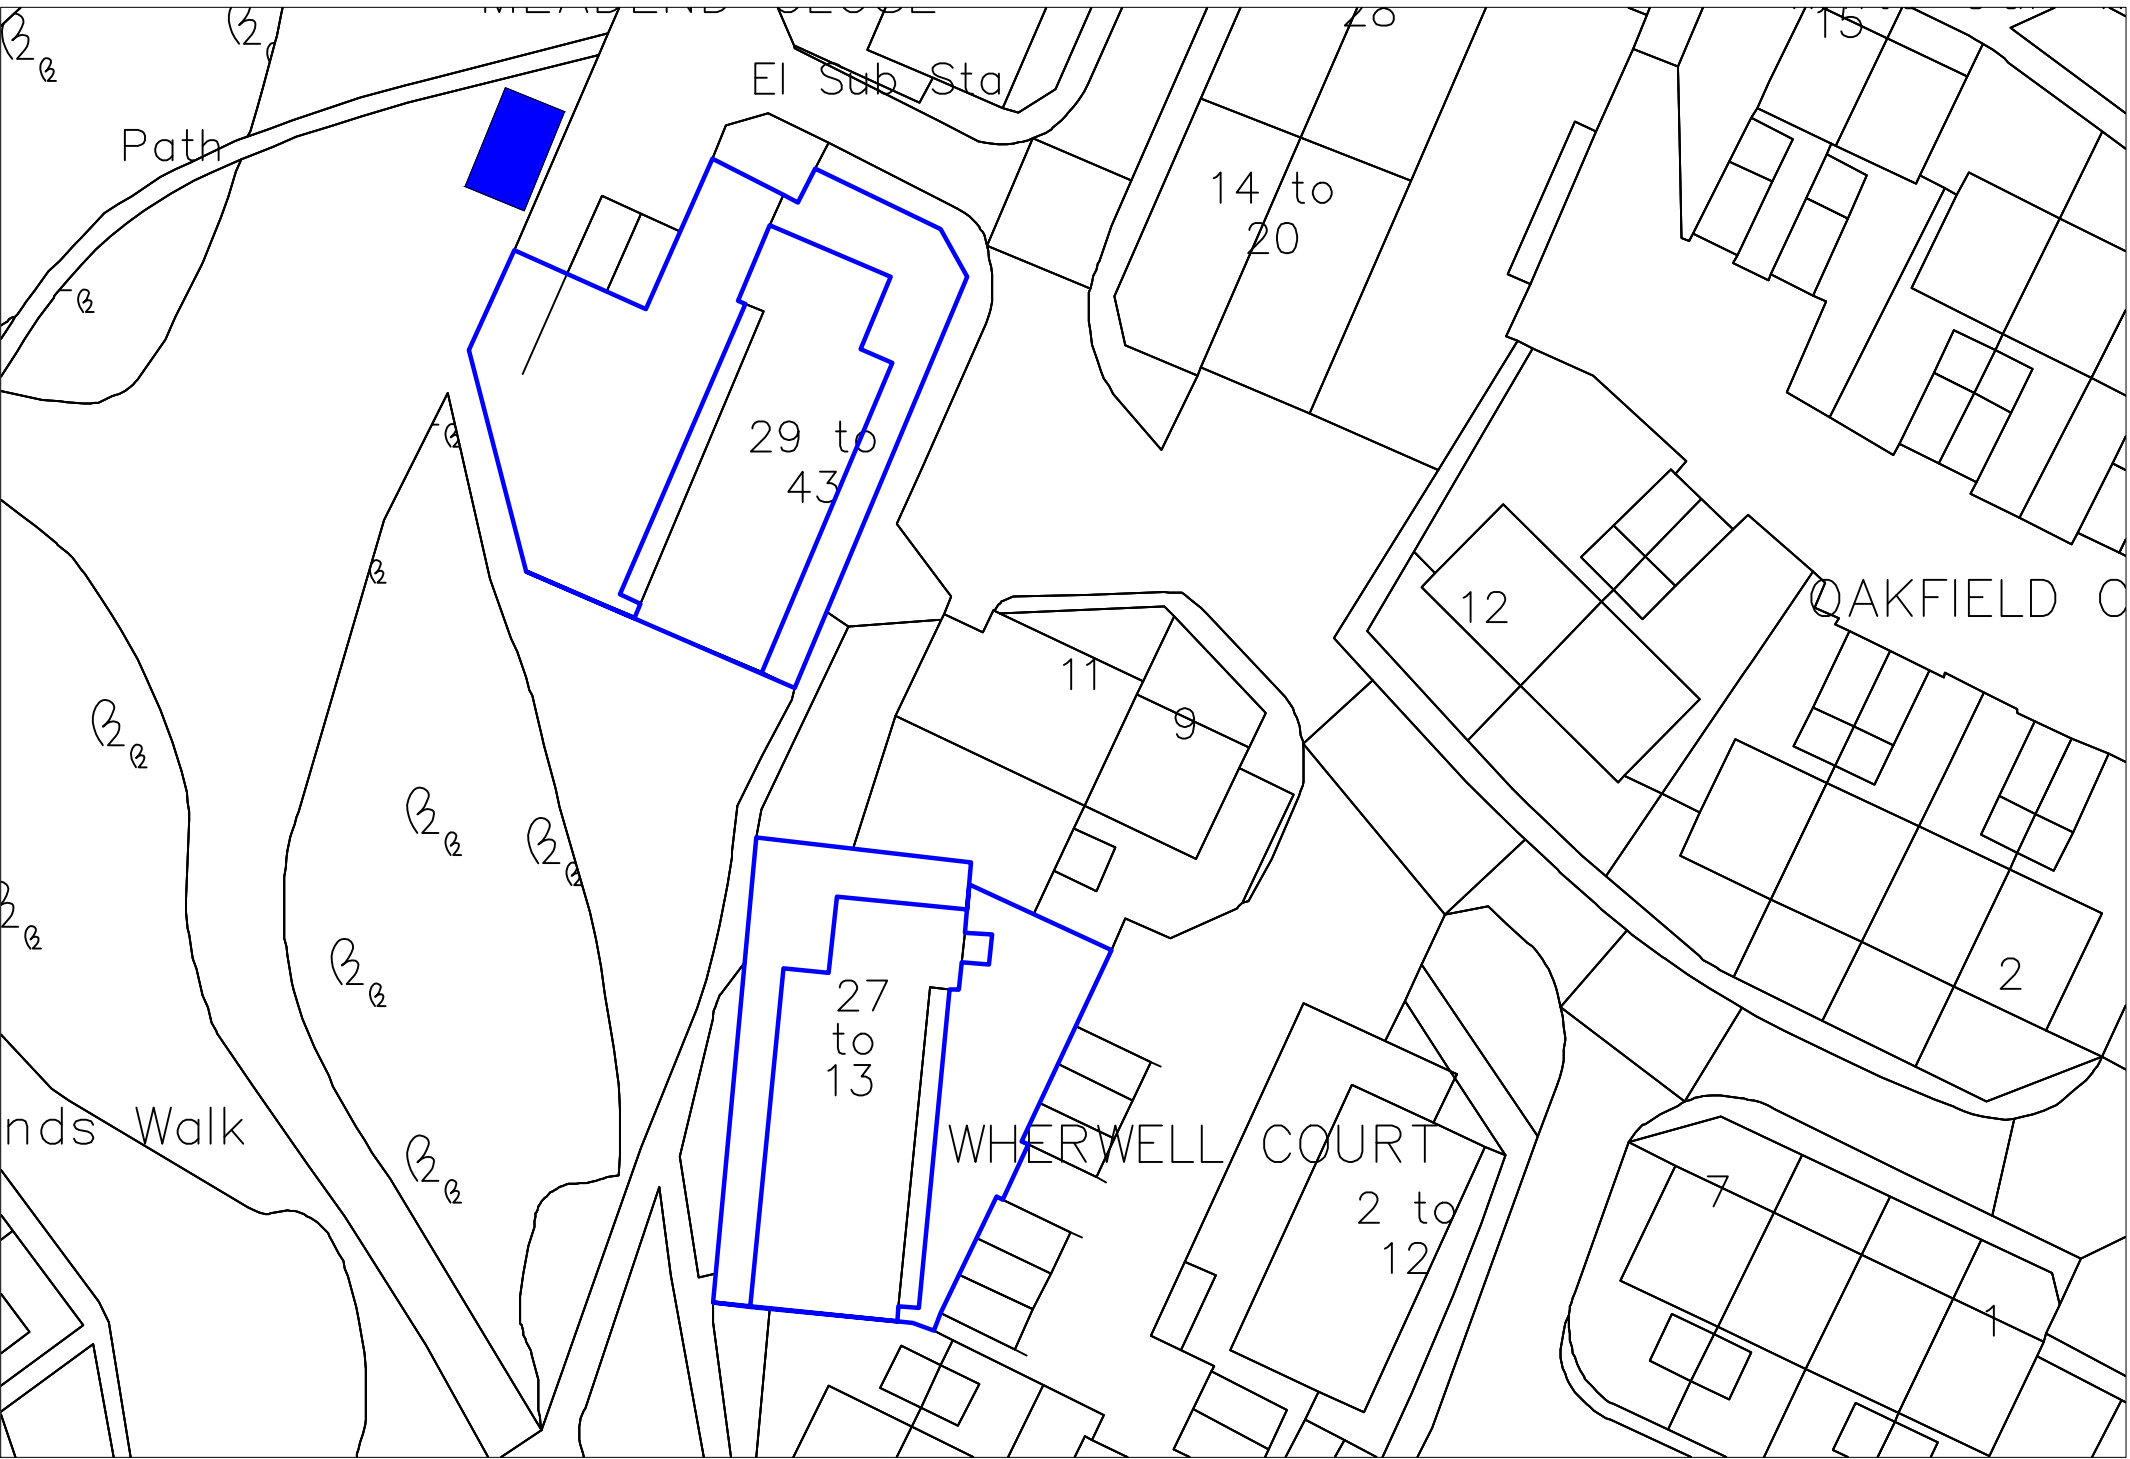

Block Plan 1:500

Notes:

Access
Access to 13-27 Froxfield Road is via Froxfield Road.

There is pedestrian access to the front of the block.

Vehicular access to the rear of a block is via Wherwell Court. This is a cul du sac with garages. A banksman should be used to allow vehicles to reverse in and out.

Parking
All parking in this location is on street. The carpark at Mead End Close where the welfare is located can be used for contractor parking.

Welfare

The proposed site welfare location is indicated by the area hatched Blue. This welfare will also serve 29-43 Froxfield Road. The land is managed by Havant Borough Council. It is the contractors responsibility to seek any permits required.

There are no taps on site providing water. All water should be brought to site or a temporary standpipe installed at the contractors cost.

The proposed location is a grassed area. All grassed areas where there will be foot traffic must be suitably covered to ensure safe access. Upon removal of the welfare the area should be seeded and maintained until it is in a suitable state.

The area behind the welfare location is a public park.

Waste Management

A lockable skip must be provided if waste is not going to be immediately removed from site. This should be located in the hatched area.

Emergency Lighting Classifications

- 1) Type
X - Self Contained
Y - Central Battery

- 2)
0 - Non-maintained
1 - Maintained
2 - Combined non-maintained
3 - Combined Maintained
4 - Compound non-maintained
5 - Compound Maintained
6 - Satellite

- 3) Facilities
A - Including Test Device
B - Including Remote Test Device
C - Including Inhibiting Mode
D - High Risk Task Luminaire

- 4) Duration (in minutes)
10, 60, 120 or 180

For Example: [X]0[A]10 = Self-contained, non-maintained, including test device, 10 minute duration.



PROJECT TITLE:
Ashe Road Blocks

DRAWING TITLE:
13-27 Froxfield Road Floor Plans

JAN-18

Date: 05-JAN-18

A1- As Shown

OS Licence No.: 100019671

REVISIONS:

Drawn by: GTJ

DWG No. ARB07

REV No. A