



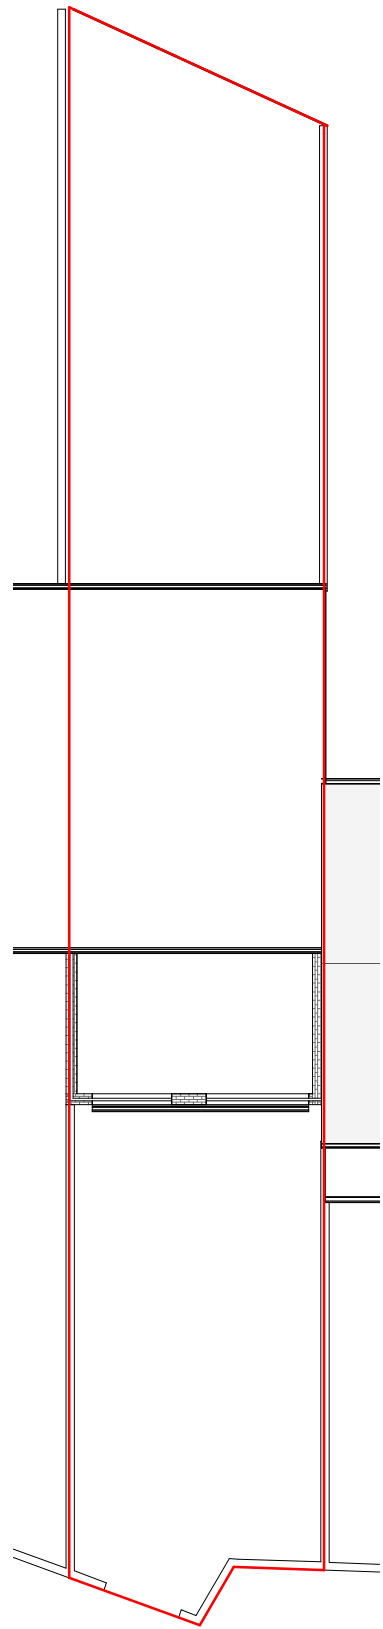

2 Site / Roof Plan 40A
1 : 200

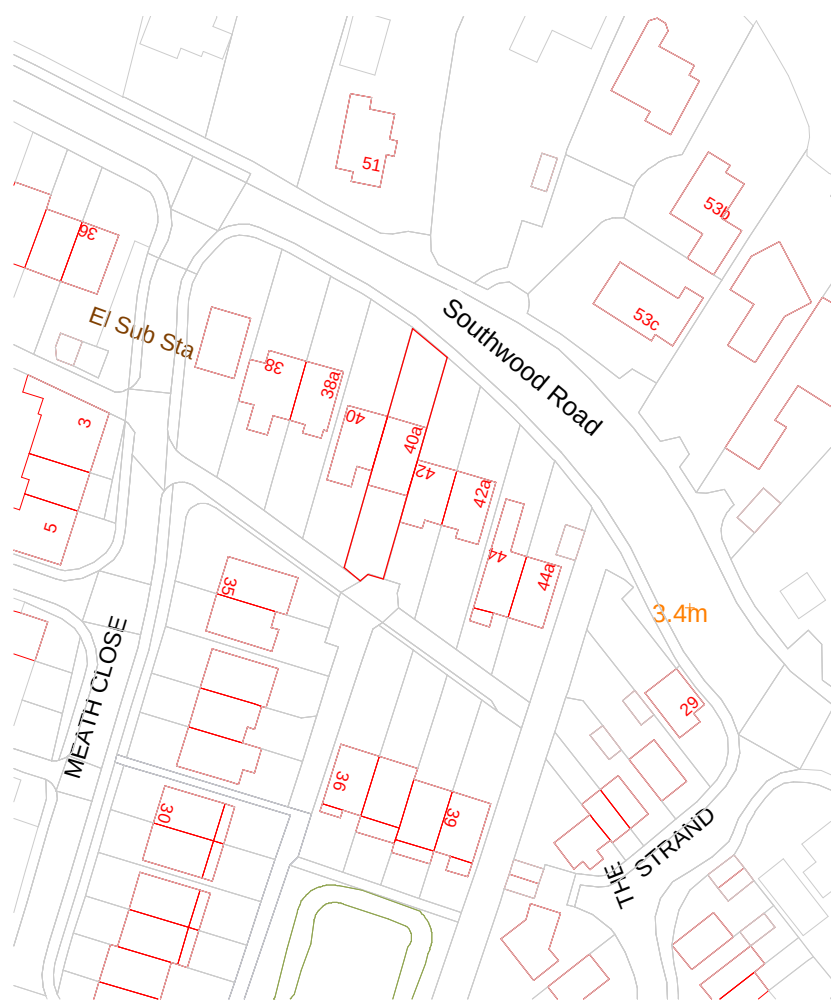


1 Location Plan 40 A
1 : 1250



This map was purchased from emapsite.com 22/2/2018 and is subject to the following © Crown copyright and database rights Ordnance Survey 0100031673

Please Note
Construction area is flat hence no level survey has been provided
Flood Risk
This site does not fall in a flood risk area
Tree Survey
There are no trees on or near the site
Parking Provision
The property will retain its existing 3 parking spaces
Boundary Treatment
The boundaries are made up of 1.5m and 0.2m brick walls, no changes to the boundaries will be made

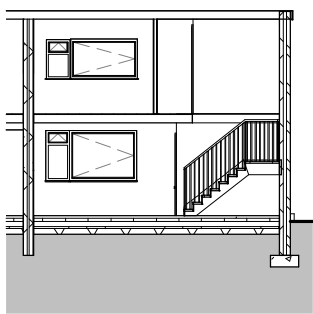

3 East West Site section 40A
1 : 200



4 North South Site section 40 A
1 : 200

IJ Murray Associates

www.ijma.co.uk

No.	Description	Date

Hayling Island

40 A Southwood Rd HI

Location/siteplan & SiteSecs 40 A
Existing

Project number	Project Number	A103 A
Date	Issue Date	
Drawn by	Author	
Checked by	Checker	
Scale		As indicated