


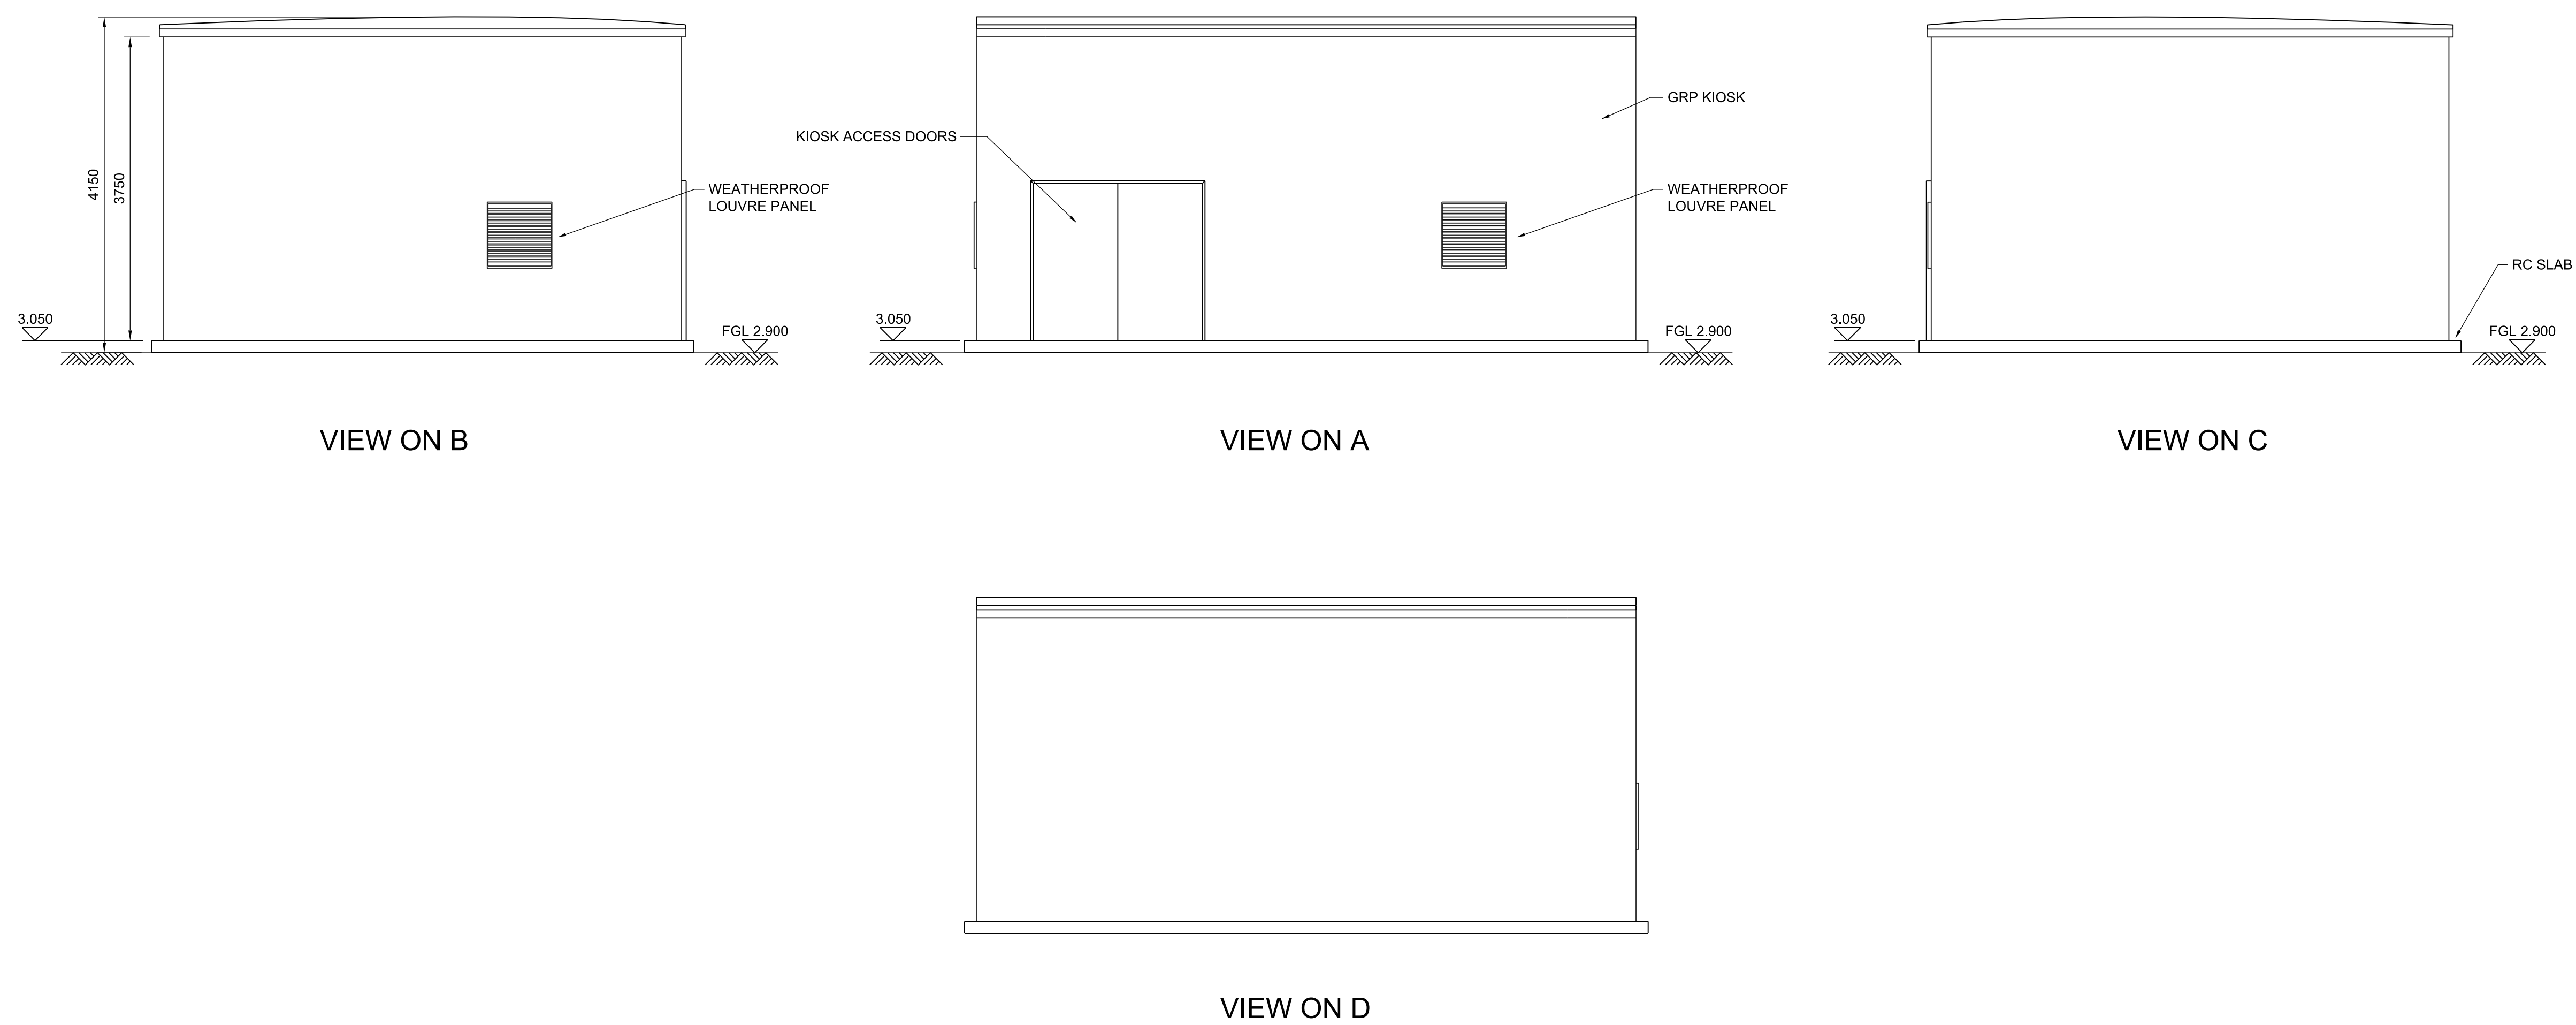

S.W. DRAWING NO.		JN.639264.0Z0704		REVISION		A	
NOTES							
1. ALL DIMENSIONS IN MILLIMETRES AND ALL LEVELS IN METRES UNLESS SHOWN OTHERWISE.							
2. KIOSK COLOUR: EXTERNAL SATIN FINISH (GELCOAT) BS 4800 14-C-39							
REFERENCES							
JN.639264.0Z0701				PLANNING APPLICATION - SITE LOCATION PLAN			
JN.639264.0Z0702				PLANNING APPLICATION - LOCATION PLAN			
JN.639264.0Z0703				PLANNING APPLICATION - SITE PLAN			
JN.639264.0Z0705				PLANNING APPLICATION - DIGESTER No. 5 PLAN			
JN.639264.0Z0706				PLANNING APPLICATION - DIGESTER No. 5 SECTION A-A			
JN.639264.0Z0707				PLANNING APPLICATION - DIGESTER No. 5 SECTION B-B			
JN.639264.0Z0708				PLANNING APPLICATION - DIGESTER No. 5 SECTION C-C			
JN.639264.0Z0709				PLANNING APPLICATION - DIGESTER No. 5 SECTION D-D			
</							