





Havant Road

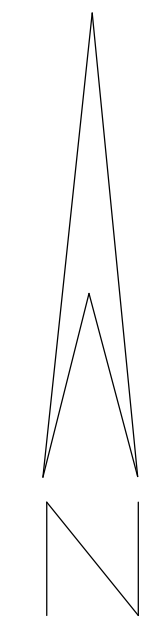

This map was purchased from emapsite.com and is subject to the following
© Crown copyright and database rights 28/5/16
Ordnance Survey 0100031673

Site Plan Scale 1:500

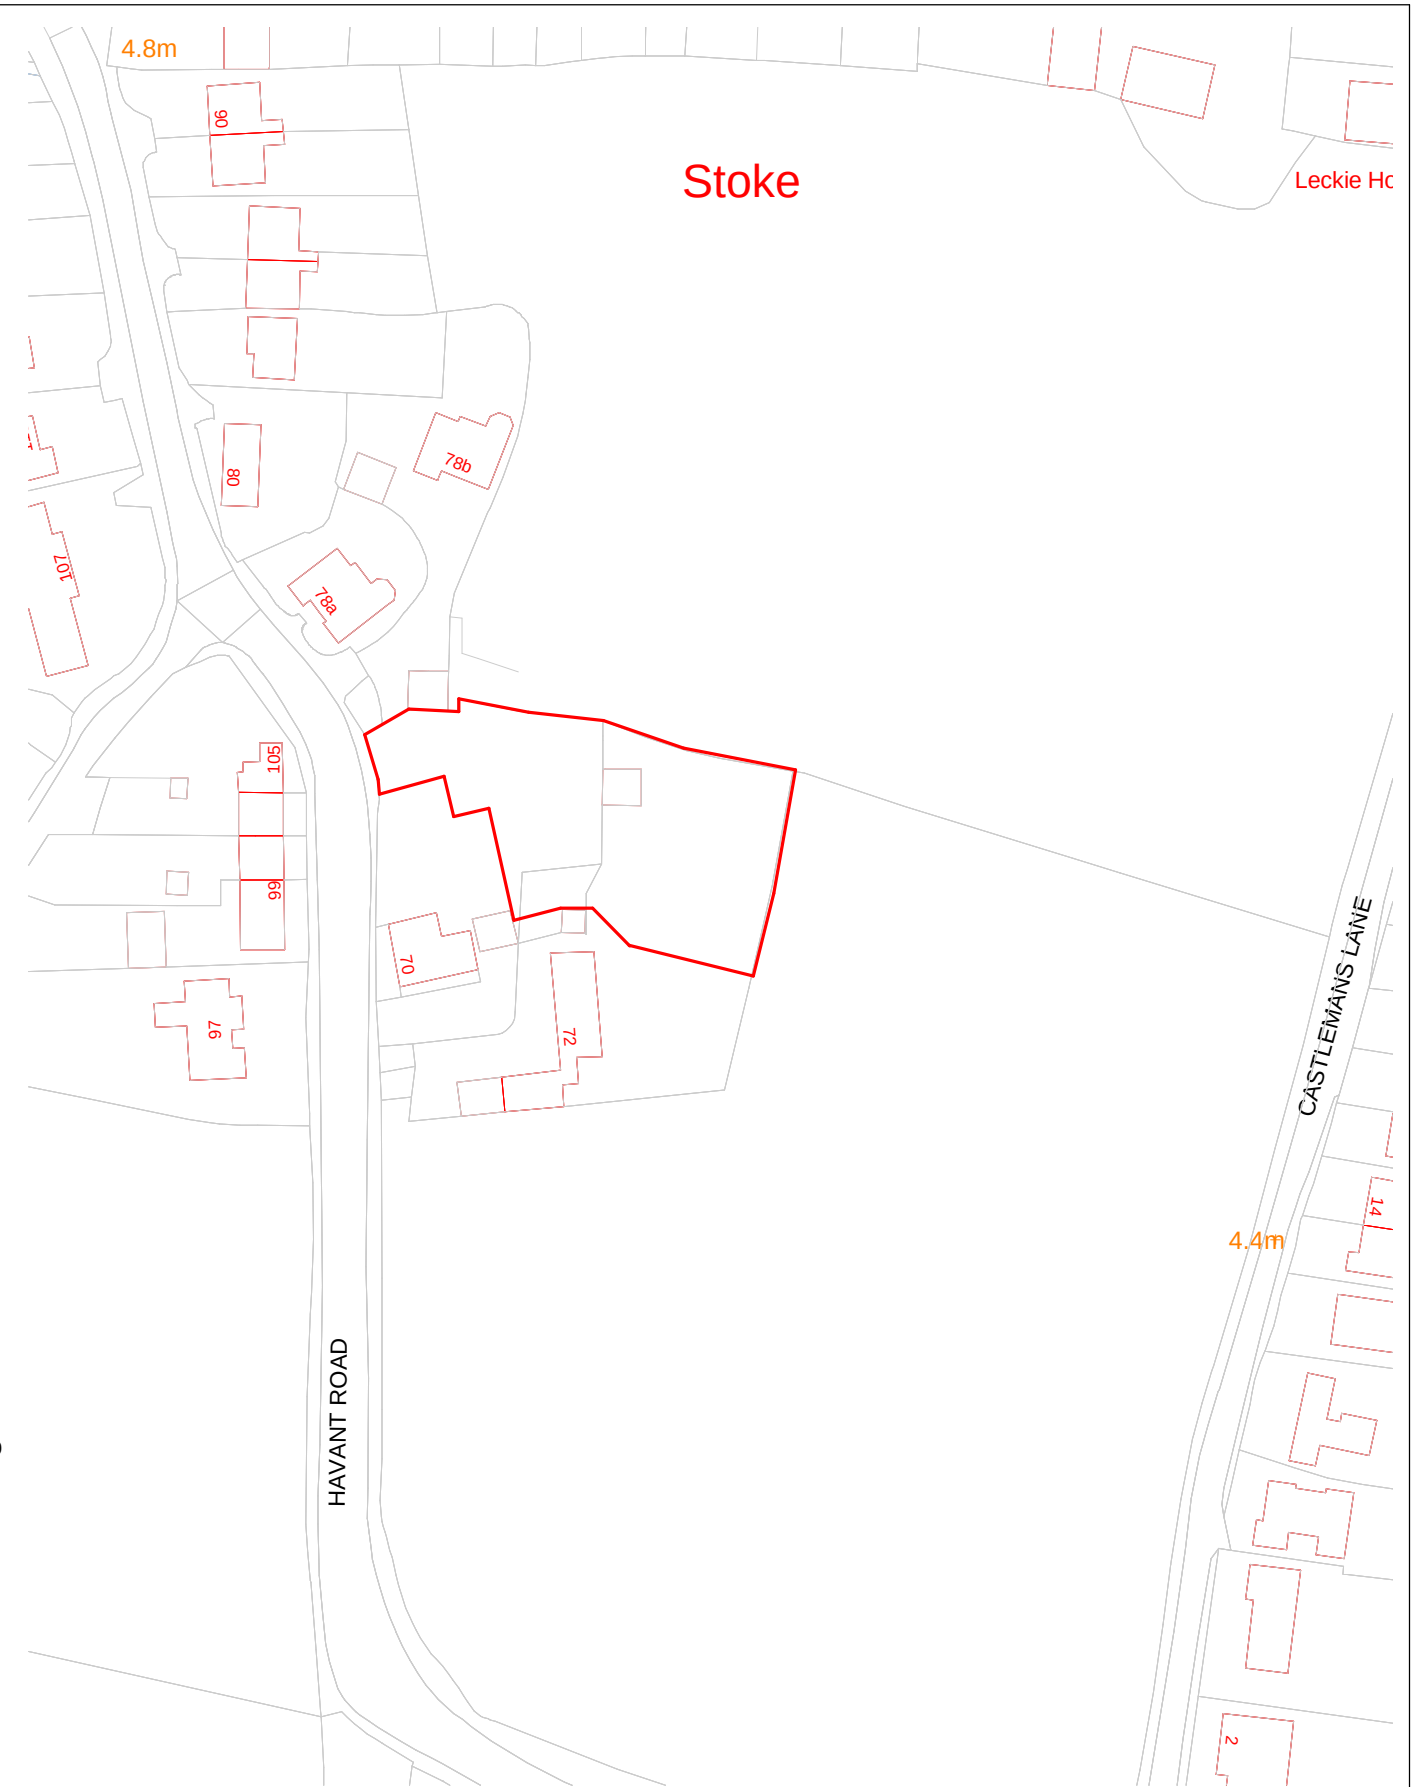

Location Plan Scale 1:1250

IJ Murray Associates

www.ijma.co.uk

No.	Description	Date

Mr Mould

The Granary

Site and Location Plans			
Project number	Project Number	A101 V2	
Date	Issue Date		
Drawn by	Author		
Checked by	Checker	Scale	As indicated