



REVISION

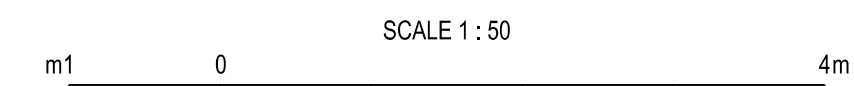
A

1. ALL DIMENSIONS IN MILLIMETRES AND ALL LEVELS IN METRES UNLESS SHOWN OTHERWISE.
2. DIGESTER TANK COLOUR : MATT GREY CORRUGATED CLADDING AS PER 4No. EXISTING DIGESTERS.
3. ACCESS STAIRWAY FABRICATED IN GALVANISED STEEL.

JN.639264.020701	PLANNING APPLICATION - SITE LOCATION PLAN
JN.639264.020702	PLANNING APPLICATION - LOCATION PLAN
JN.639264.020703	PLANNING APPLICATION - SITE PLAN
JN.639264.020704	PLANNING APPLICATION - CENTRIFUGE FEED PUMPING STATION - KIOSK PLAN AND SECTIONS
JN.639264.020705	PLANNING APPLICATION - DIGESTER NO. 5 PLAN
JN.639264.020706	PLANNING APPLICATION - DIGESTER NO. 5 SECTION A-A
JN.639264.020707	PLANNING APPLICATION - DIGESTER NO. 5 SECTION B-B
JN.639264.020708	PLANNING APPLICATION - DIGESTER NO. 5 SECTION C-C

 DEVELOPMENT REQUIRING PLANNING PERMISSION

 PERMITTED DEVELOPMENT ABOVE GROUND

[illegible]

THIS DRAWING IS ISSUED BY SOUTHERN WATER SUBJECT TO THE CONDITIONS THAT IT IS
NOT COPIED EITHER IN WHOLE OR IN PART OR DISCLOSED TO THIRD PARTIES
UNLESS PRIOR WRITTEN AUTHORISATION IS GIVEN BY SOUTHERN WATER
PREVIOUS VERSIONS OF THIS DRAWING SHOULD BE STAMPED SUPERSEDED OR DESTROYED
DO NOT SCALE THIS DRAWING - IF IN DOUBT ASK



Southern House
Yeoman Road
Worthing
West Sussex
BN13 3NX
telephone (01903) 264444
fax (01903) 691435

BUDDS FARM SLUDGE TREATMENT CENTRE

PLANNING APPLICATION
DIGESTER No. 5
SECTION D-D

RN 639264	SCALE 1:50	MASTER SIZE A1
--------------	---------------	----------------------

J.W. DRAWING NO. JN.639264.0Z0709	REVISION A
--------------------------------------	---------------